



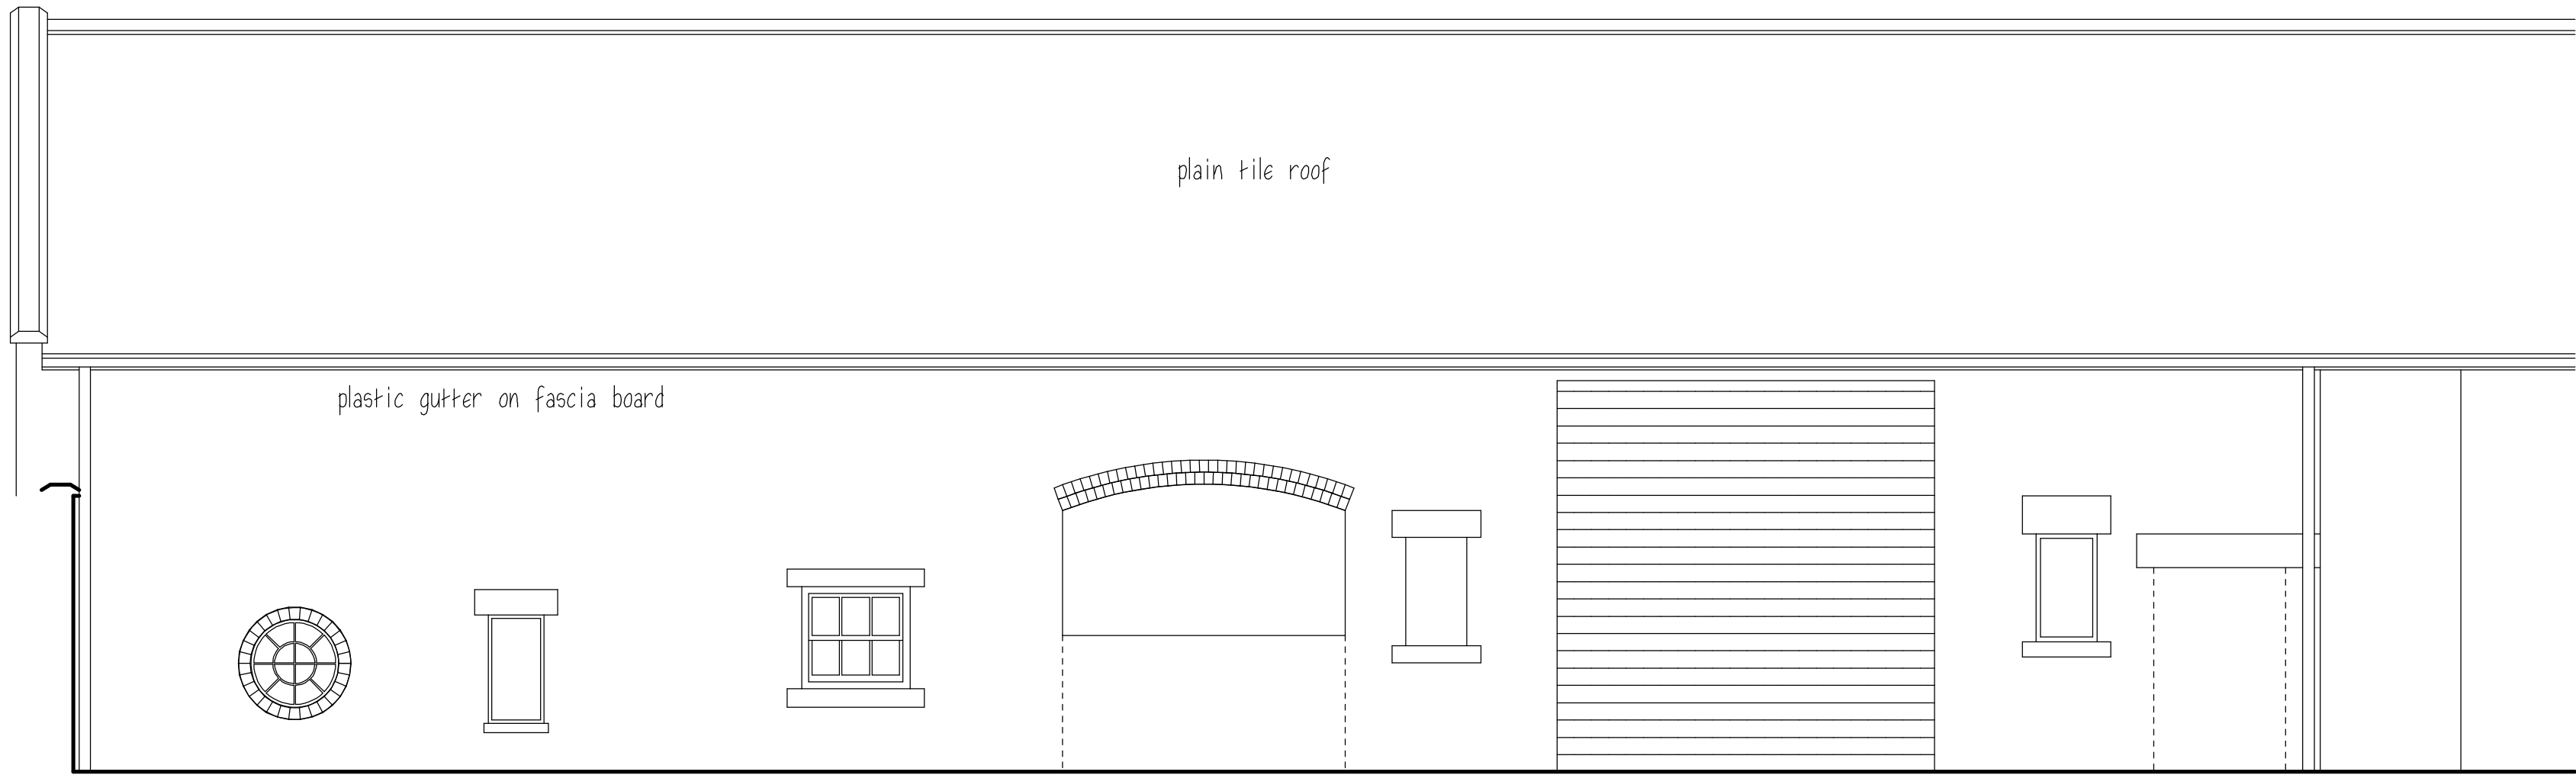


COURTYARD ELEVATION




SIDE ACCESS ELEVATION

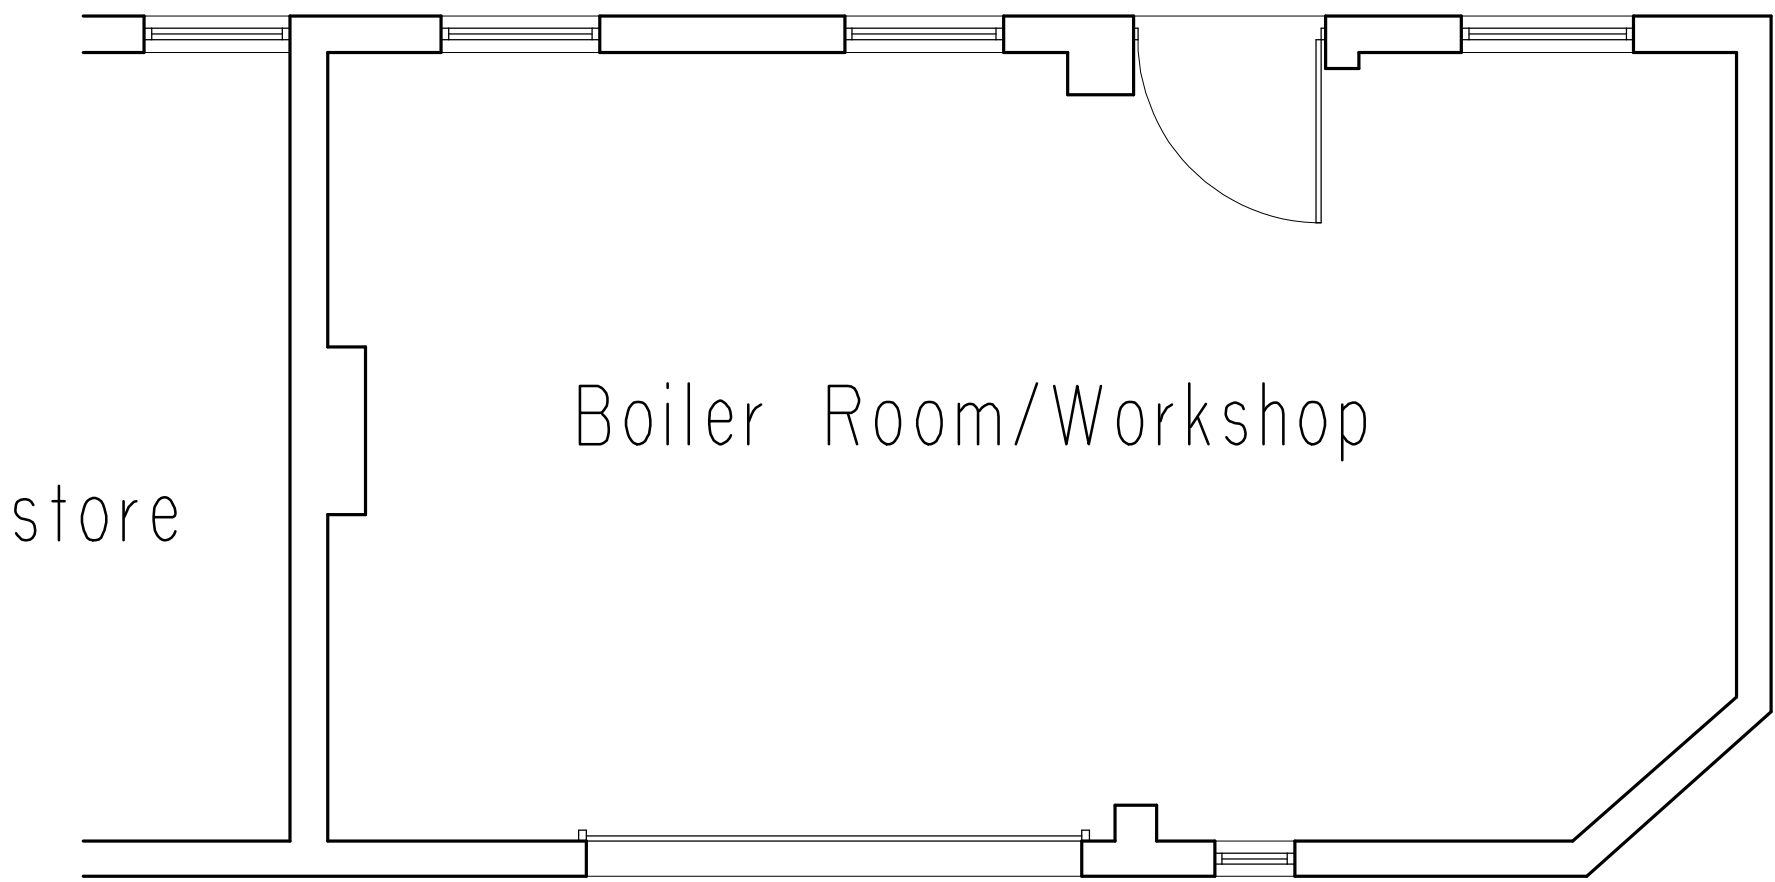

GROUND FLOOR AREA

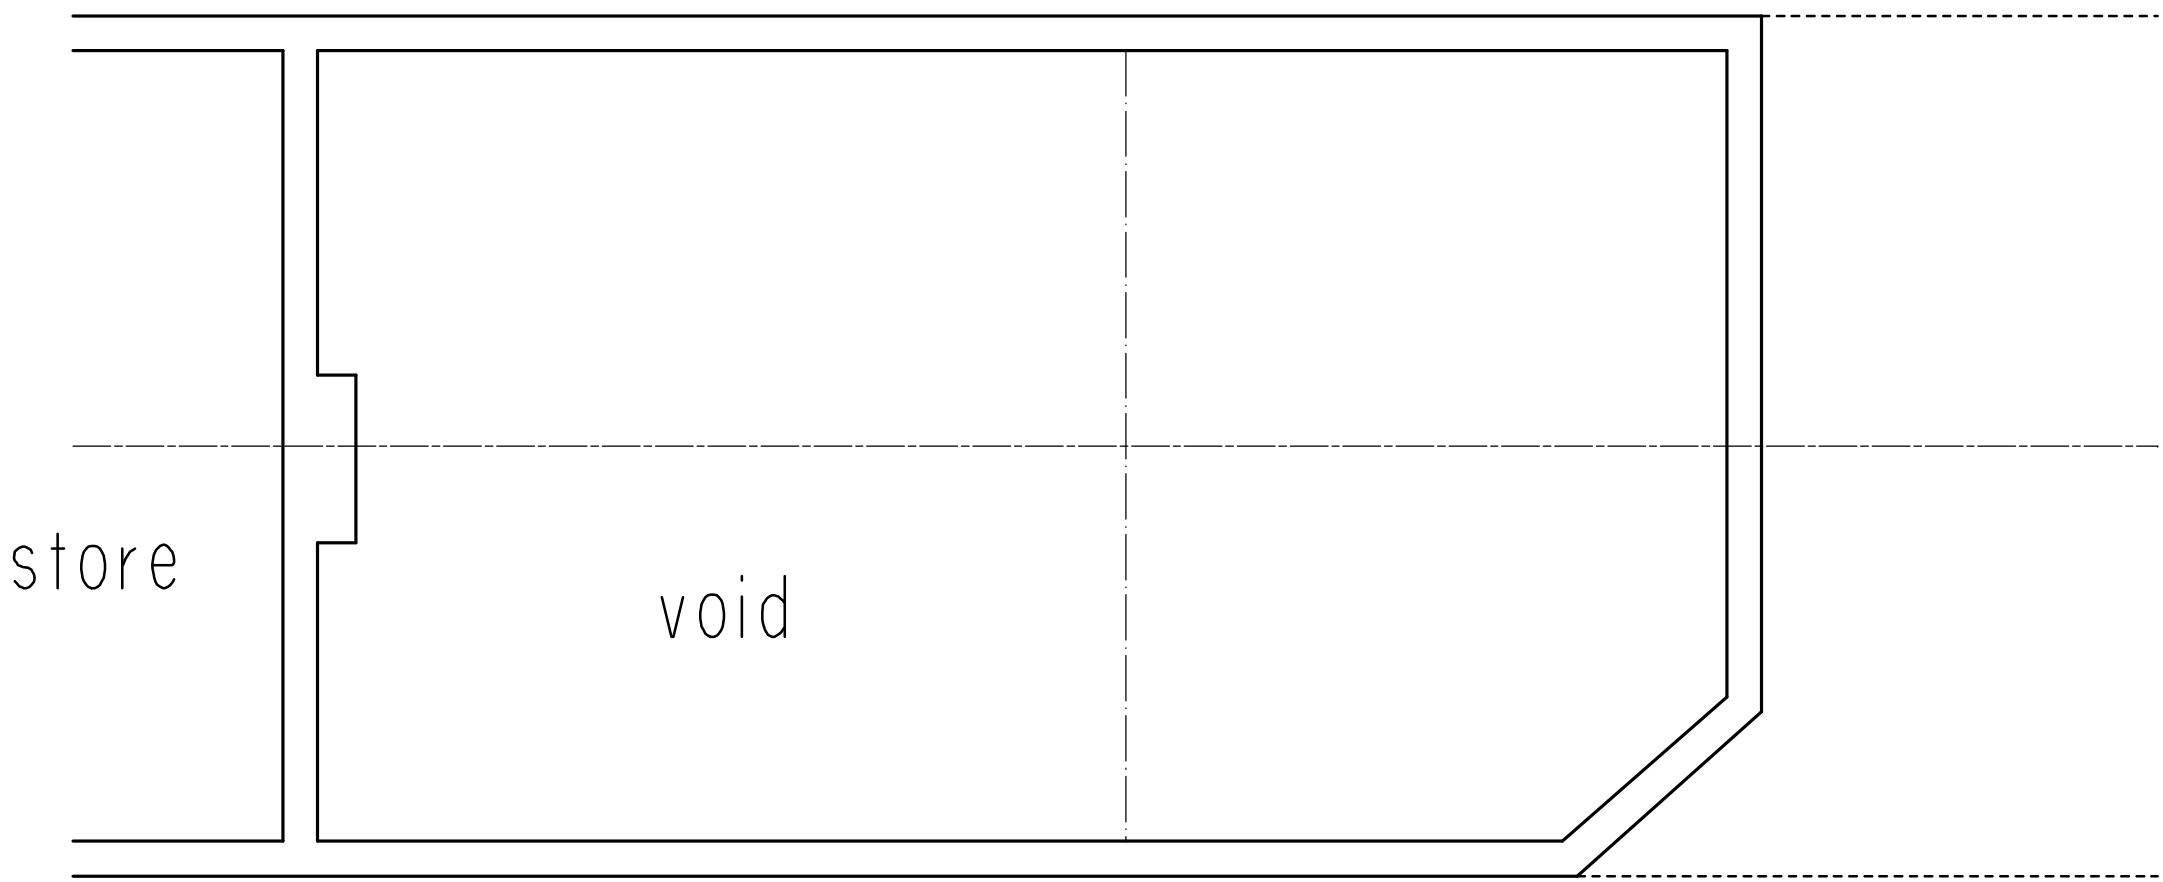

ROOF VOID AREA

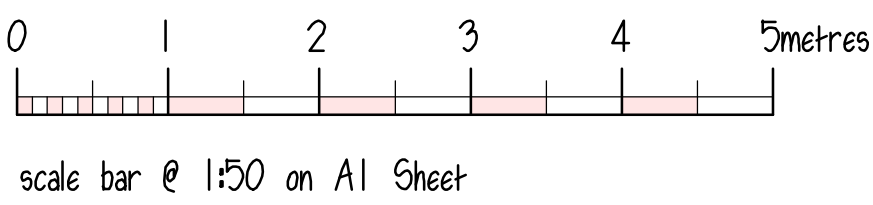

Clients are advised to clarify dimensions with the author prior to setting out and not to scale from the drawing. This drawing is copyright and should not be reproduced without the written consent of RLM ASSOCIATES.

RLM ASSOCIATES

JOB	SHARPCLIFFE HALL, IPSTONES.
CLIENT	Mr. P. HAMMONDS.
DRAWING	BOILER ROOM DETAILS AS EXISTING.
DATE	July 2021.
DRWG. No.	RLM874/39.
SCALE	1:50.
REVISION	

