


ROBERT L FORD

private architectural practitioner and rural development consultant

PARKSIDE PARK ROAD LEEK STAFFORDSHIRE ST13 8JT

roblford@phonecoop.coop 01538 389290 / 07969 68 68 86

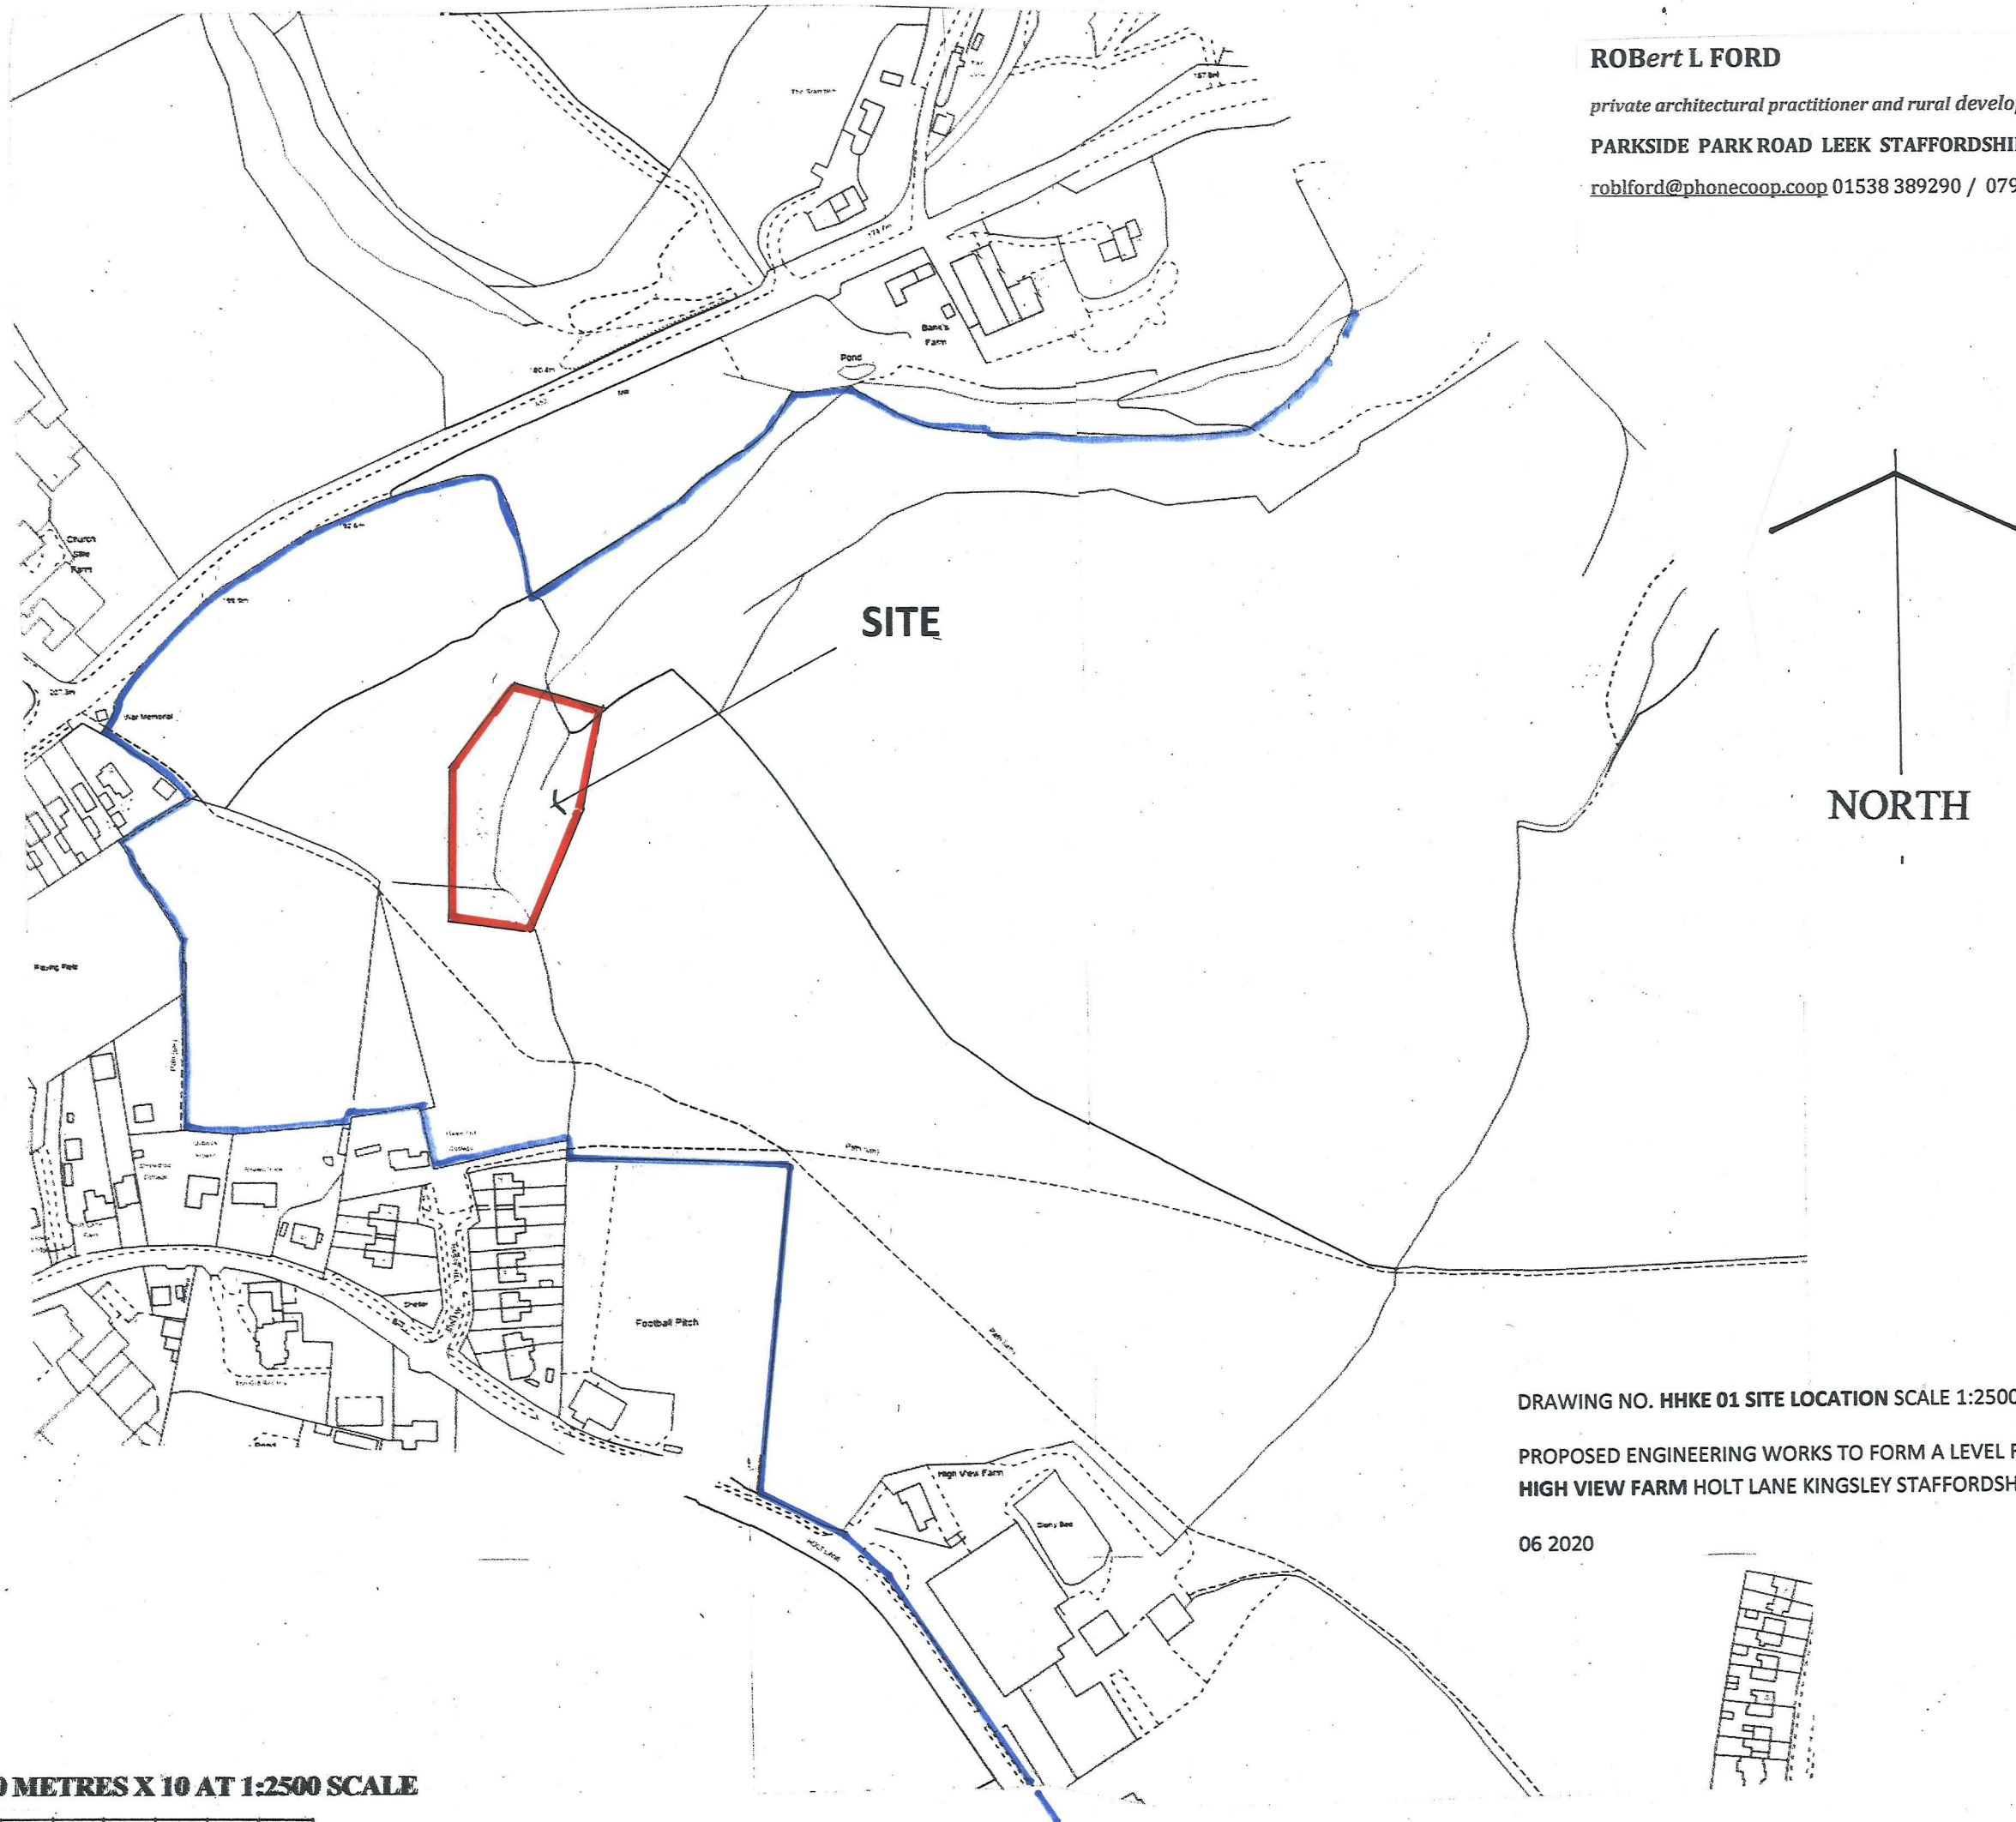

DRAWING NO. HHKE 01 SITE LOCATION SCALE 1:2500 AT A3

**PROPOSED ENGINEERING WORKS TO FORM A LEVEL FIELD SURFACE AT
HIGH VIEW FARM HOLT LANE KINGSLEY STAFFORDSHIRE ST10 2BA**

06 2020

10 METRES X 20 METRES X 10 AT 1:2500 SCALE

