


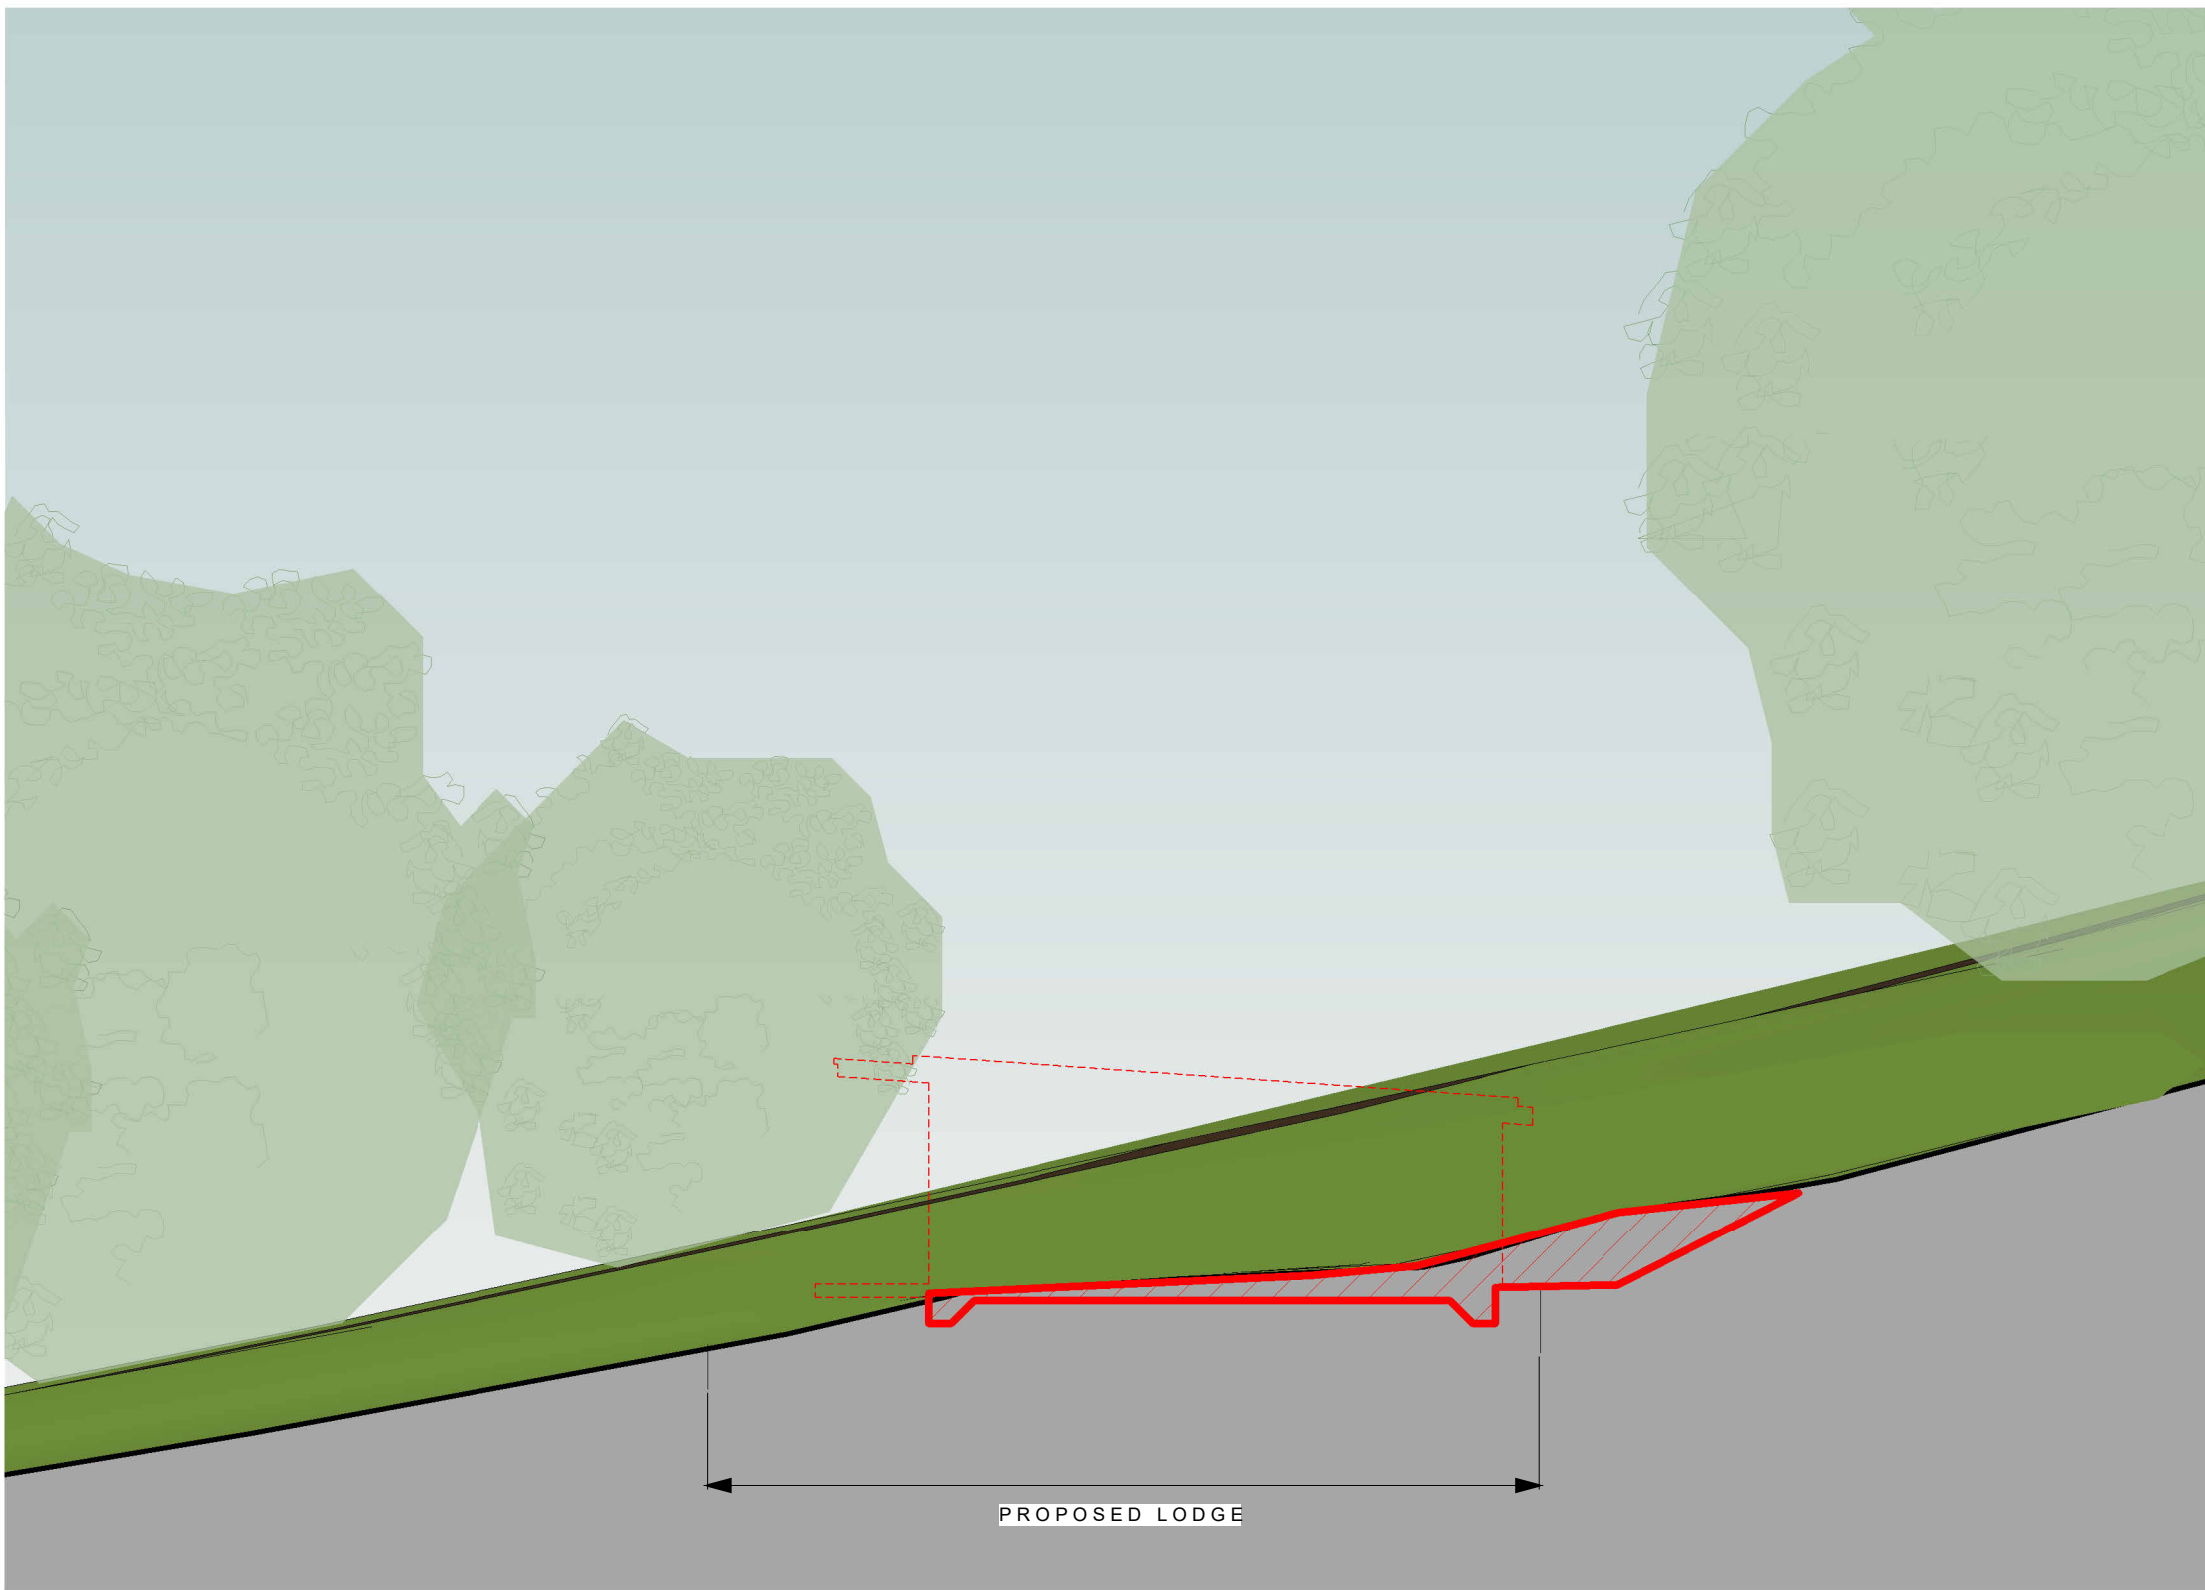


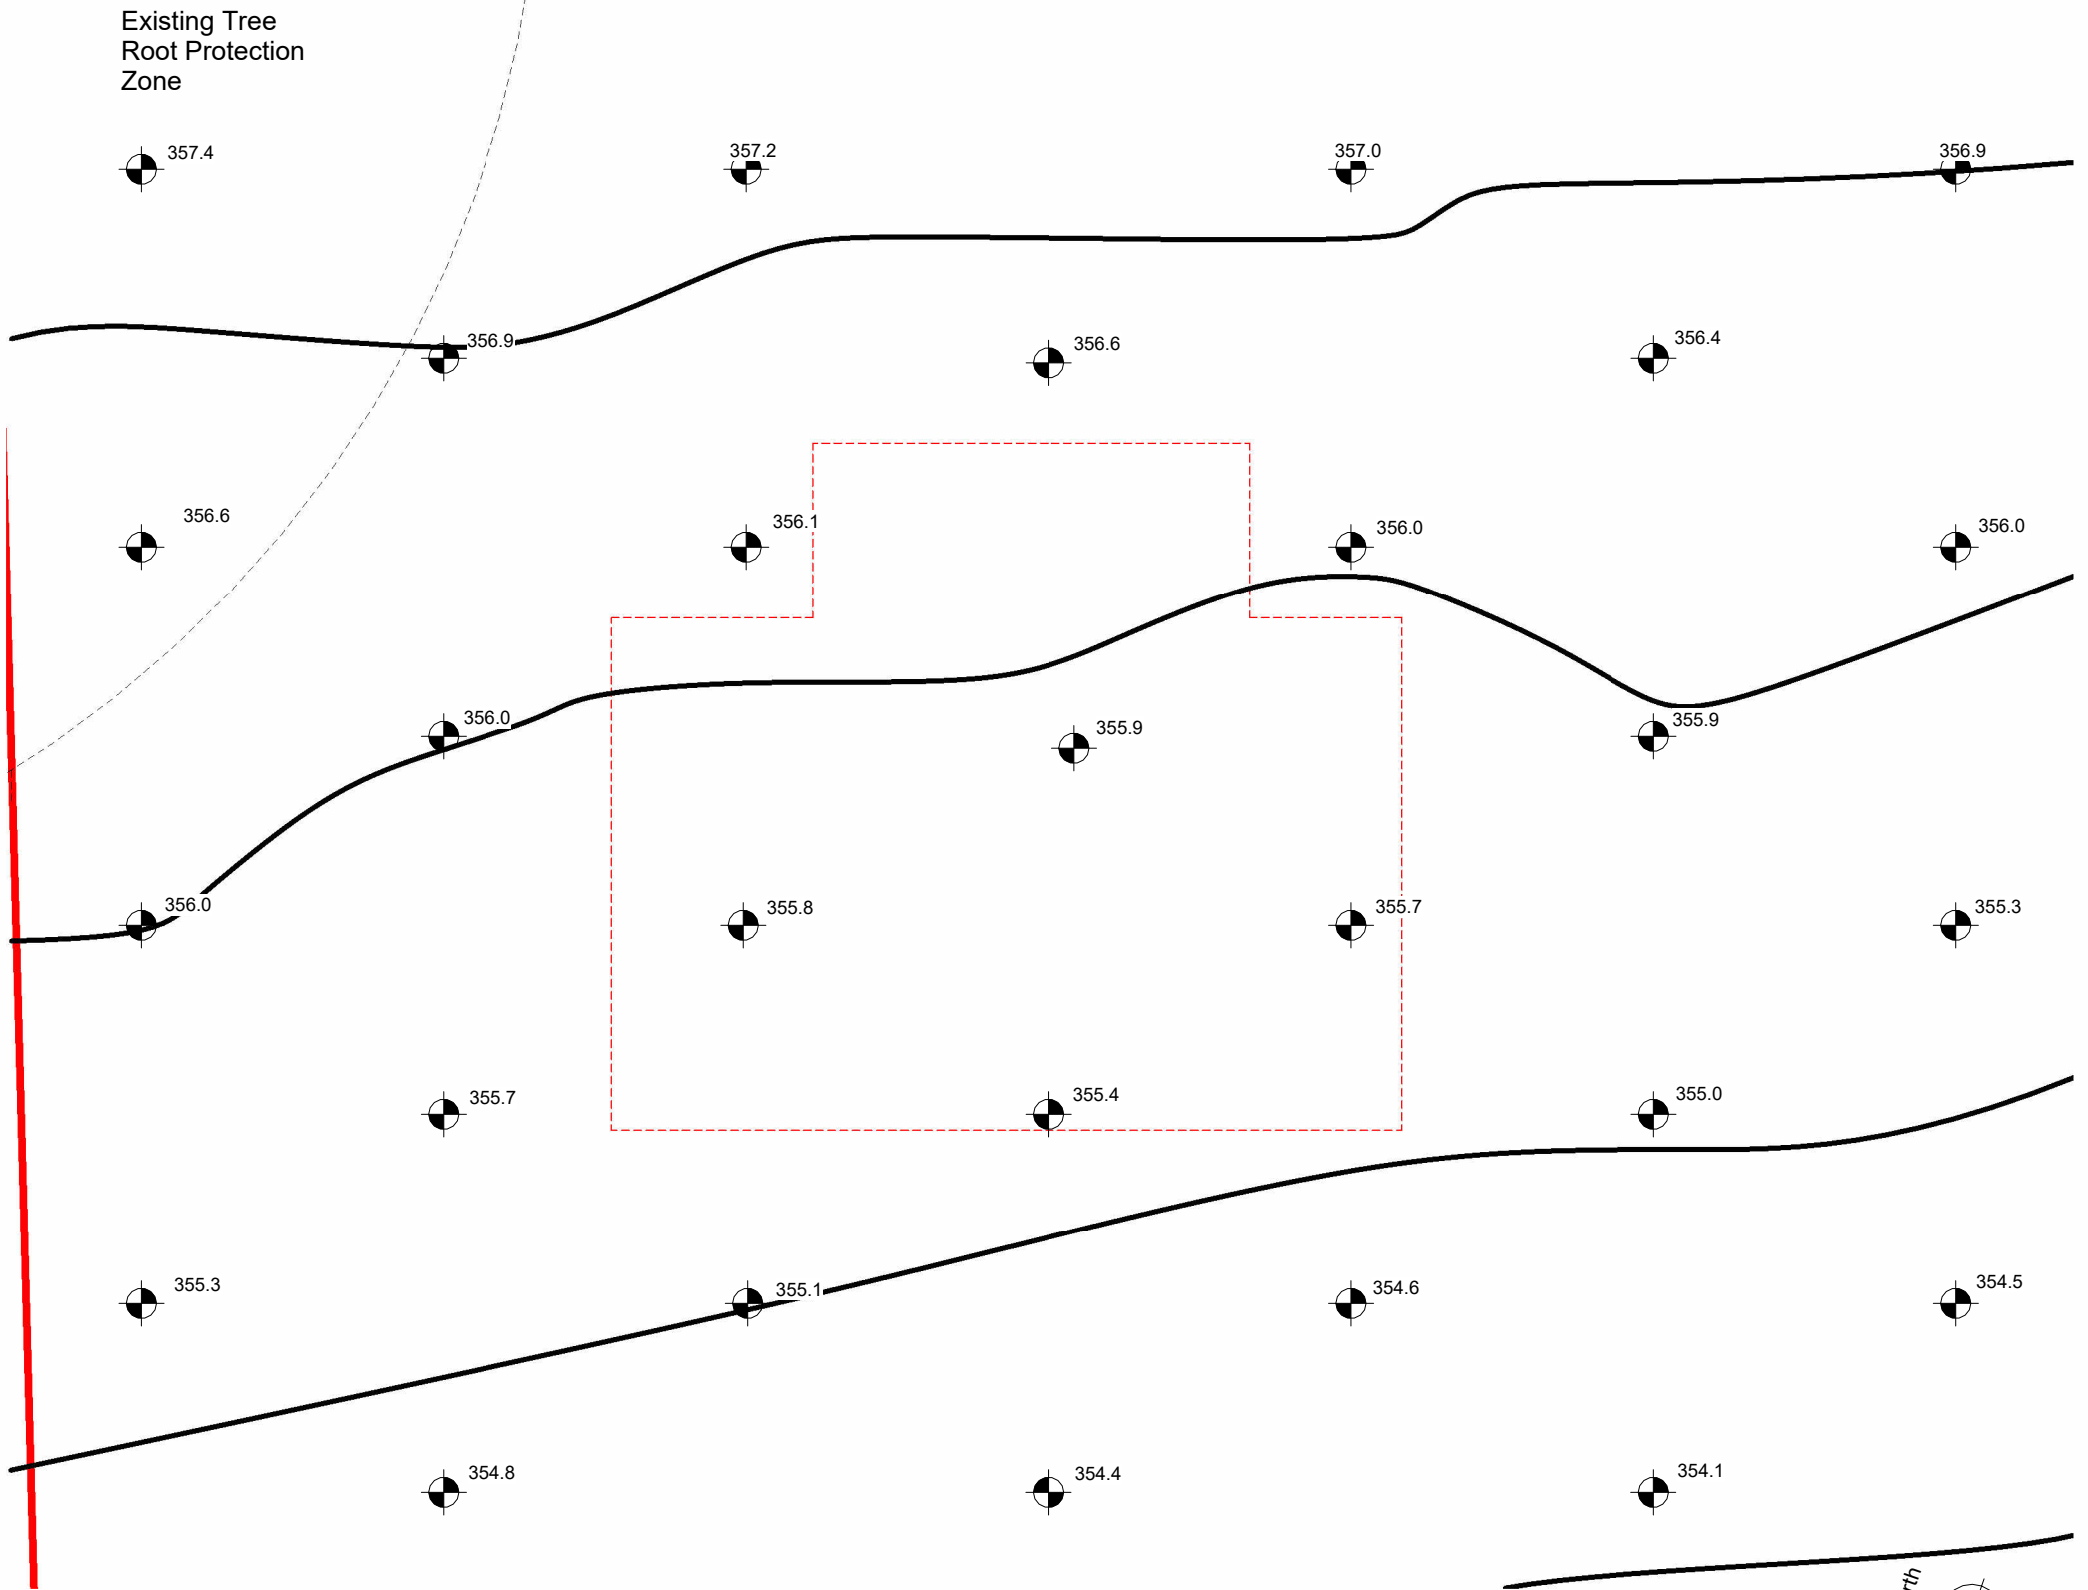

Site Detail Section 'as existing'
1 : 100

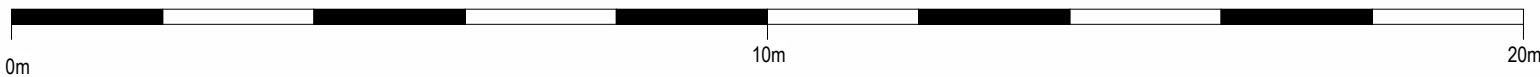

Site Levels Plan 'as existing'
1 : 100

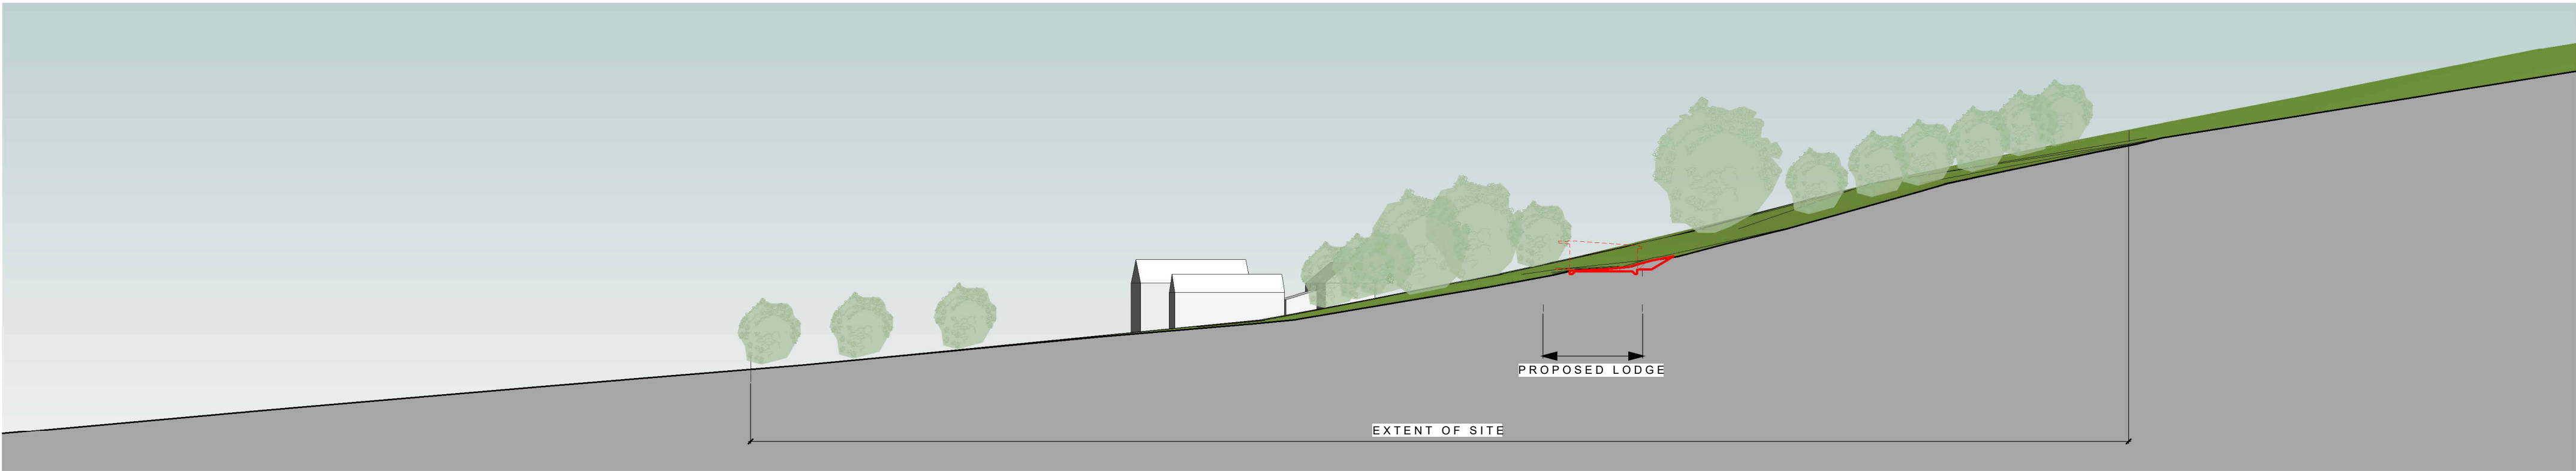

Site Long Section 'as existing'
1 : 500



Rev	Date	Drawn	Description
			ctd architects © 2021 • This drawing is copyright. • All dimensions to be checked on site before proceeding. • Contractor must notify the architect of any discrepancies before proceeding. • Contractor to check/adjust dimensions of new work to suit existing conditions. Do not assume existing structure or details are plumb, square or level. • All drawings to be read in conjunction with all other consultants drawings and specs.
			Clerk Bank House Clerk Bank LEEK Staffordshire ST13 5HE t : 01538 373477 e : info@ctdarchitects.co.uk f : 01538 386503 w : www.ctdarchitects.co.uk
Client	Project WELLINGTON FARM Bradnop Staffordshire ST13 7NG		
Mr Michael Chafer		Title Site Section Details & Level Plan 'as existing'	
Scale 1:100/500		Size A2	Drawn AC
Status PLANNING ISSUE		Chk'd KL	Date 26/07/21
Job No. 2026		Drawing No. AL11	Rev.