


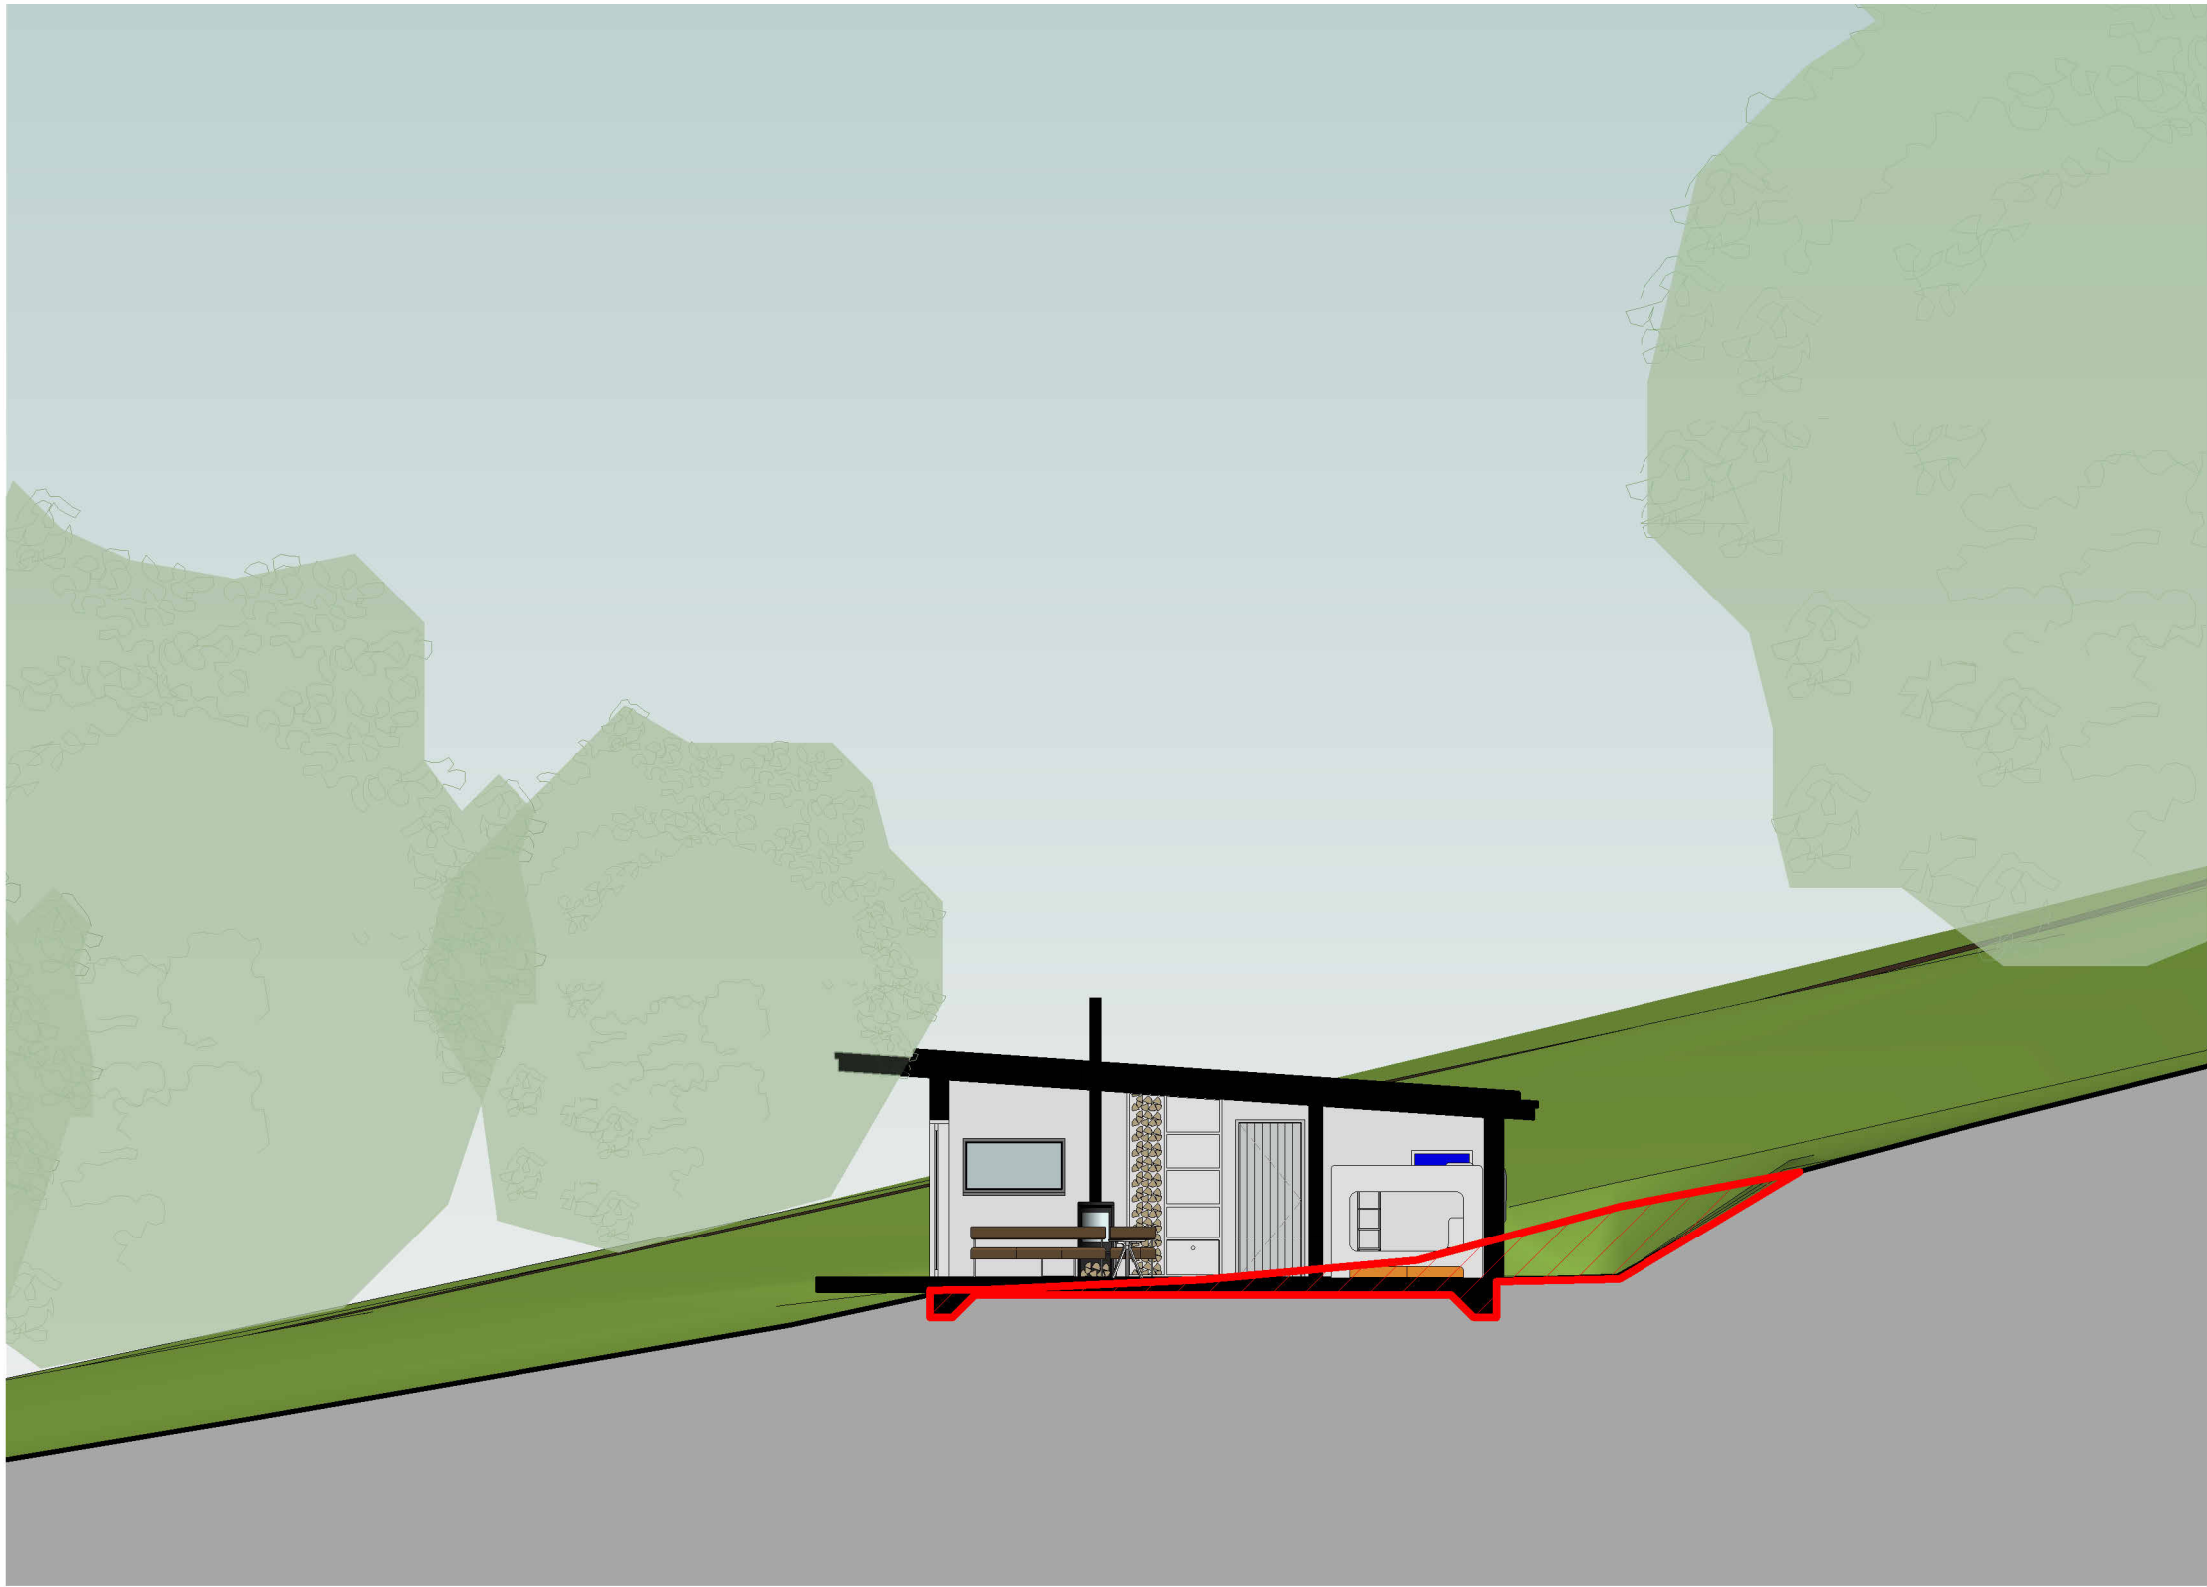


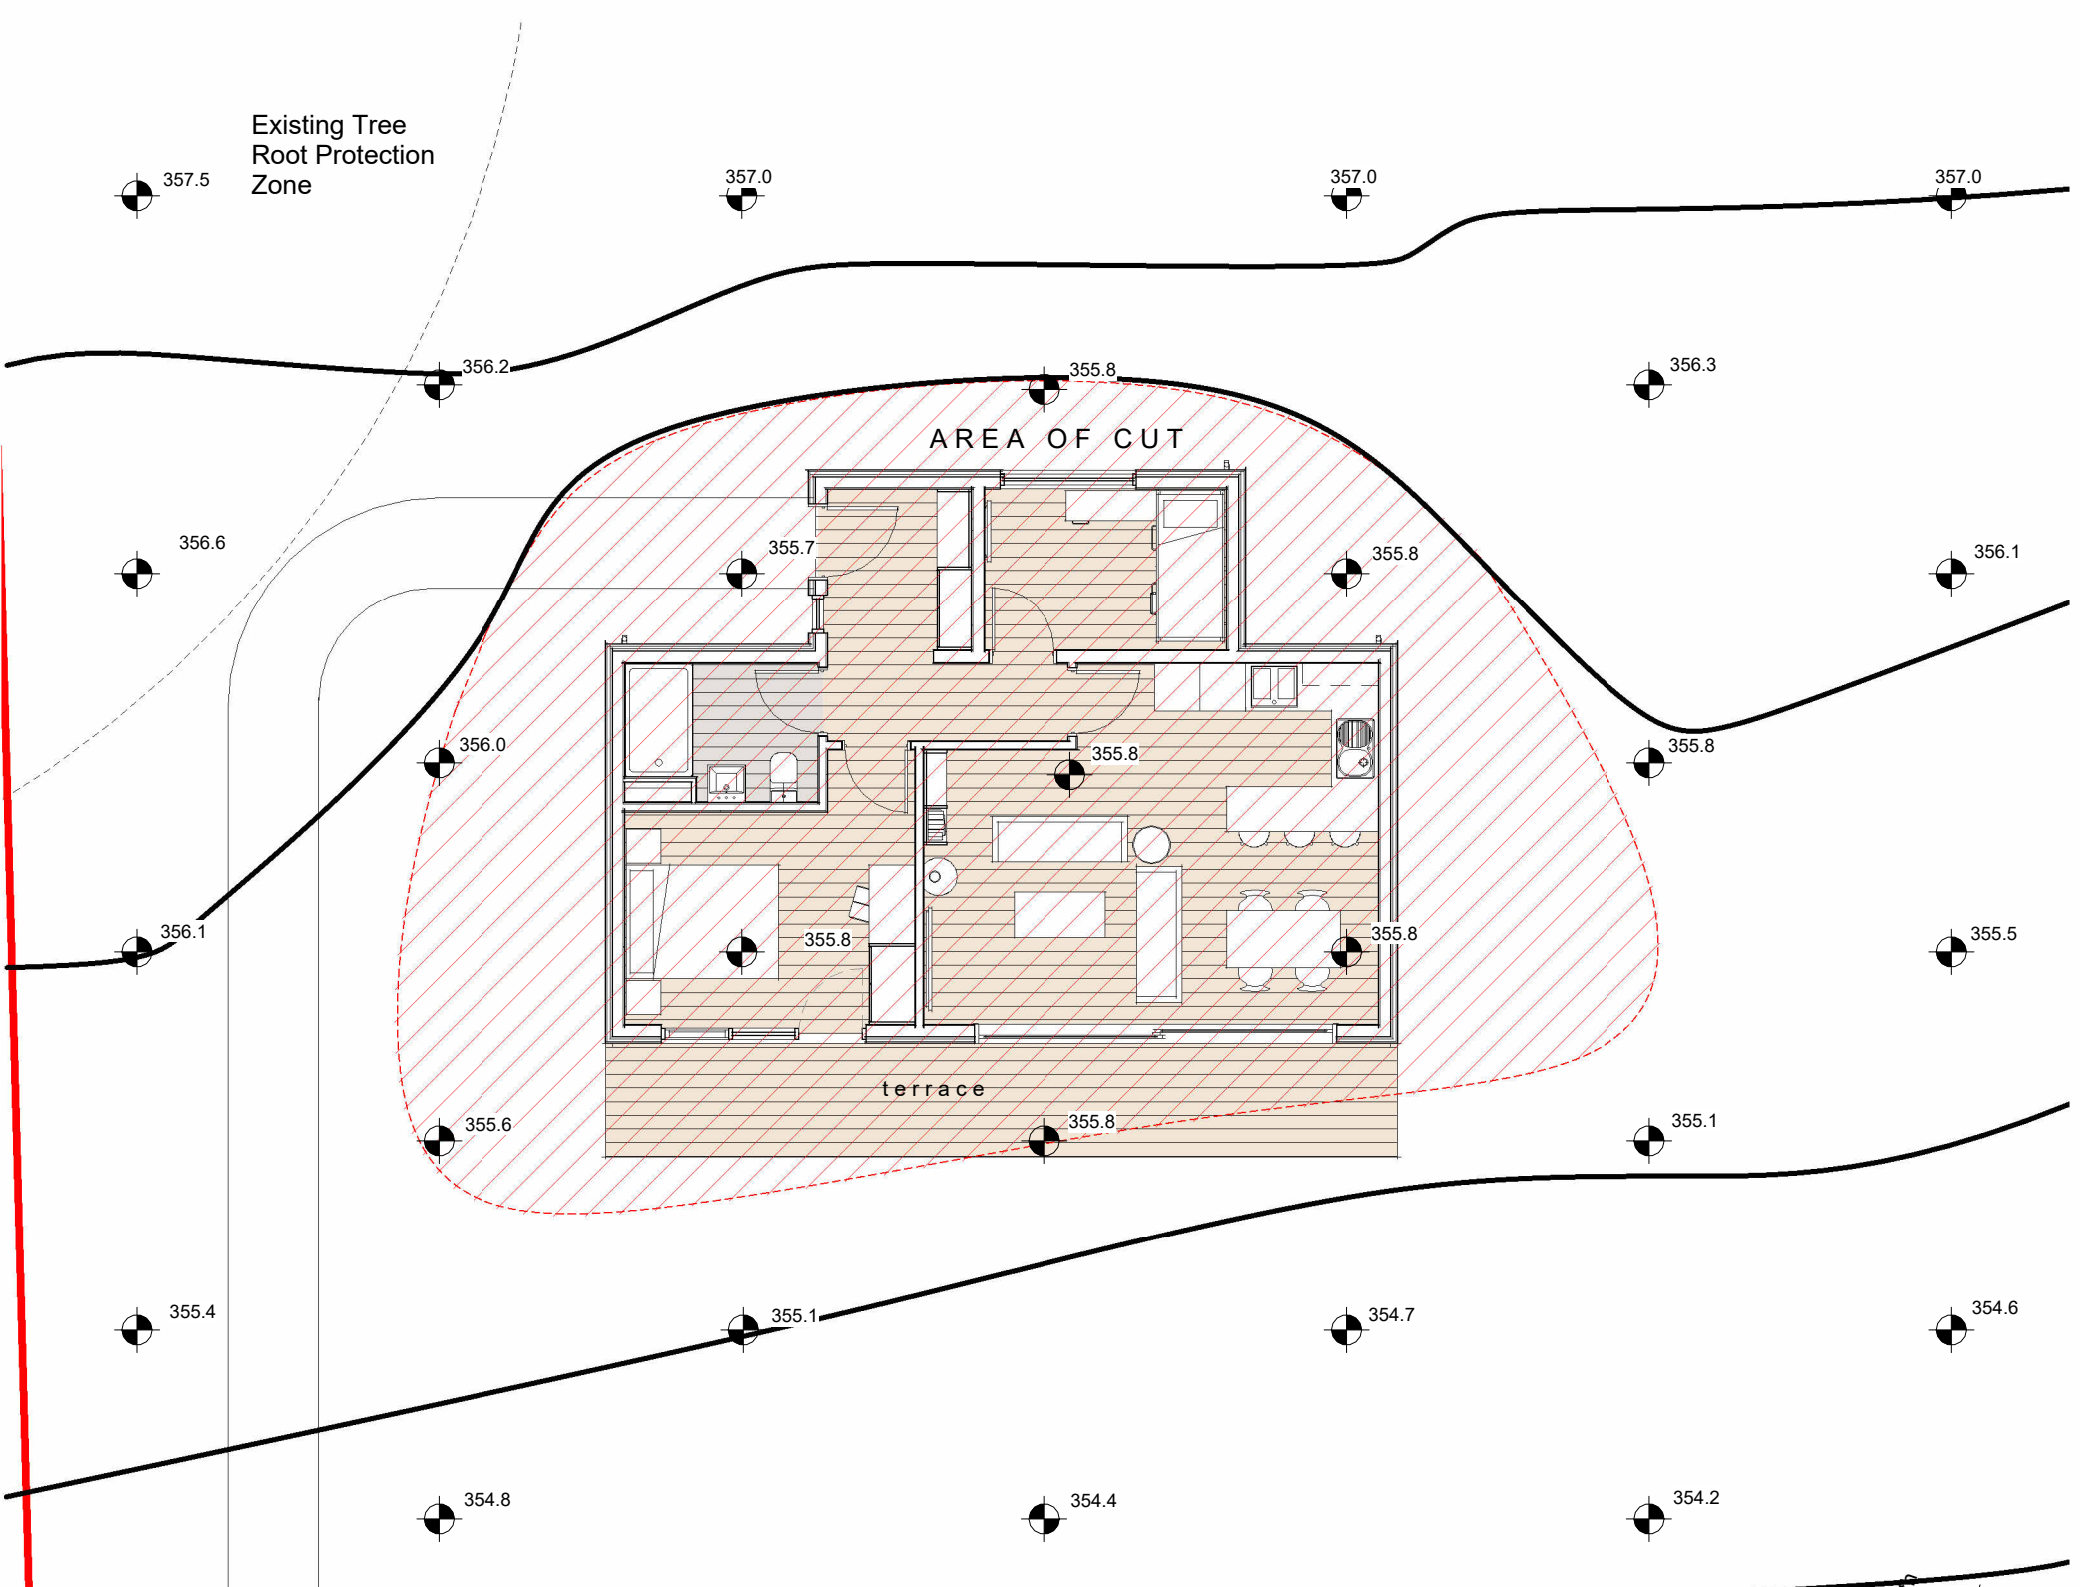


Site Detail Section 'as proposed'

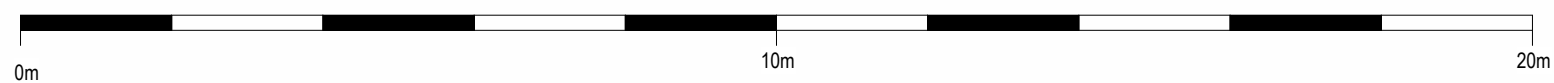

Site Levels Plan 'as proposed'

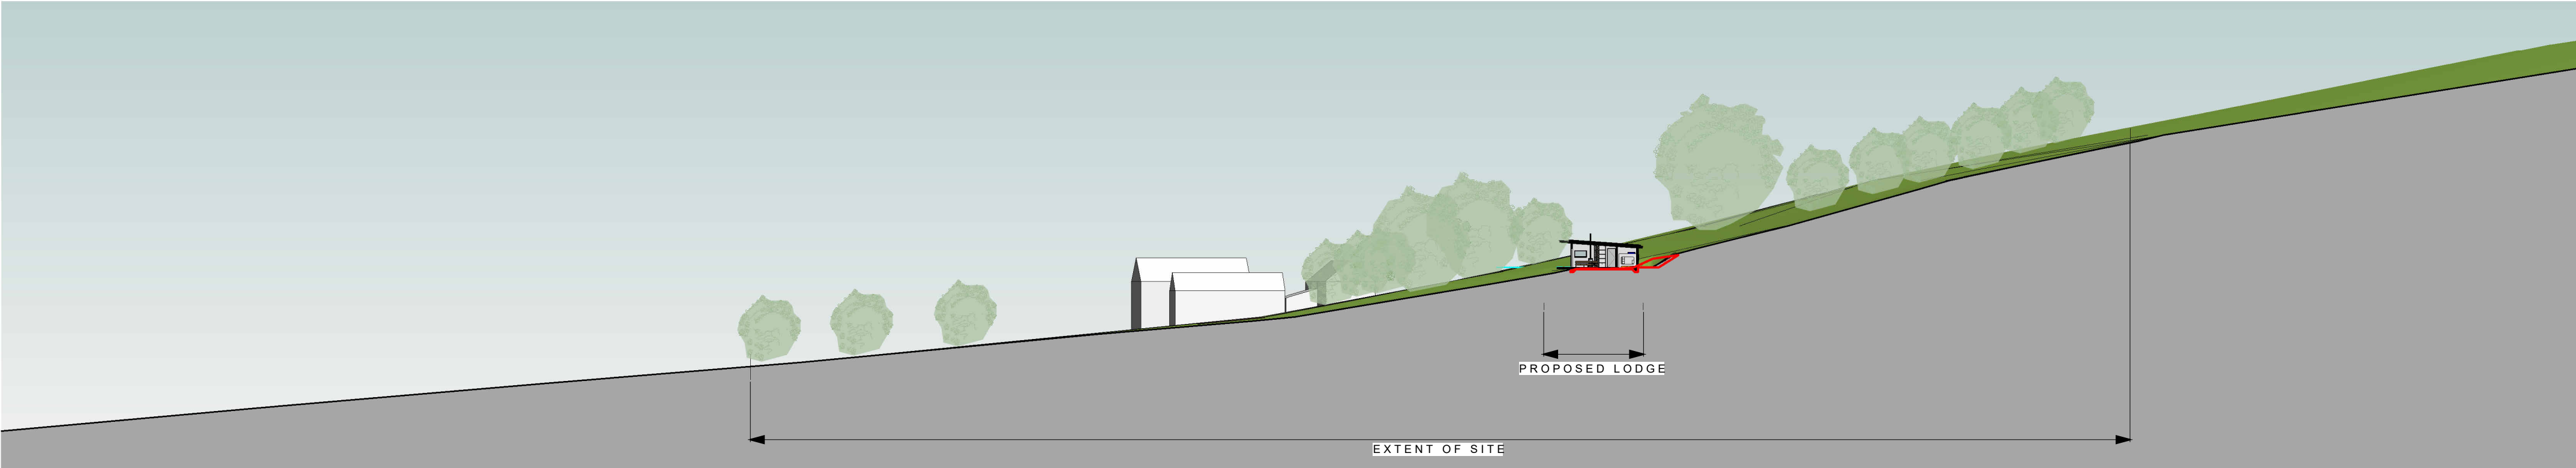

Site Section as proposed Long

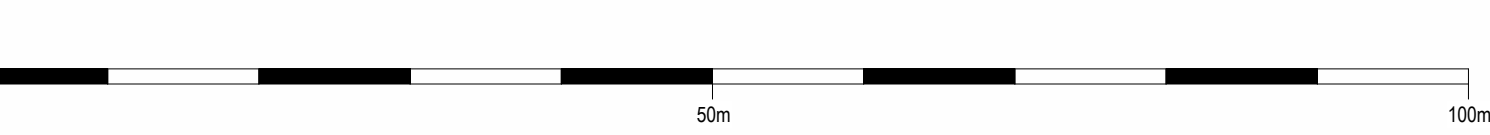

Rev	Date	Drawn	Description
ctdarchitects			Clerk Bank House Clerk Bank LEEK Staffordshire ST13 5HE t : 01538 373477 f : 01538 386503 e : info@ctdarchitects.co.uk w : www.ctdarchitects.co.uk
			ctd architects © 2021 - This drawing is copyright. - All dimensions to be checked on site before proceeding. - Contractor must notify the architect of any discrepancies before proceeding. - Contractor to check/adjust dimensions of new work to suit existing conditions. Do not assume existing structure or details are plumb, square or level. - All drawings to be read in conjunction with all other consultants drawings and specs.
Client		Project WELLINGTON FARM Bradnop Staffordshire ST13 7NG	
Mr Michael Chafer		Scale	1:100/500
		Size	A2
		Drawn	AC
		Chkd	KL
		Date	26/07/21
		Status	PLANNING ISSUE
		Job No.	2026
		Drawing No.	AL12
		Rev.	