Copyright of this drawing is vested in the Architect and it must not be copied or reproduced without consent. Figured dimensions only are to be taken from this drawing. All contractors must visit the site and be responsible for taking and checking all dimensions relative to their work. Hewitt&Carr Architects Ltd are to be advised of any variation between drawings and site conditions.
CLIENTS ARE ADVISED TO CLARIFY DIMENSIONS WITH THE ARCHITECT PRIOR TO SETTING OUT AND NOT TO SCALE FROM THE DRAWING

Rev.	Drawn	Comments	Date

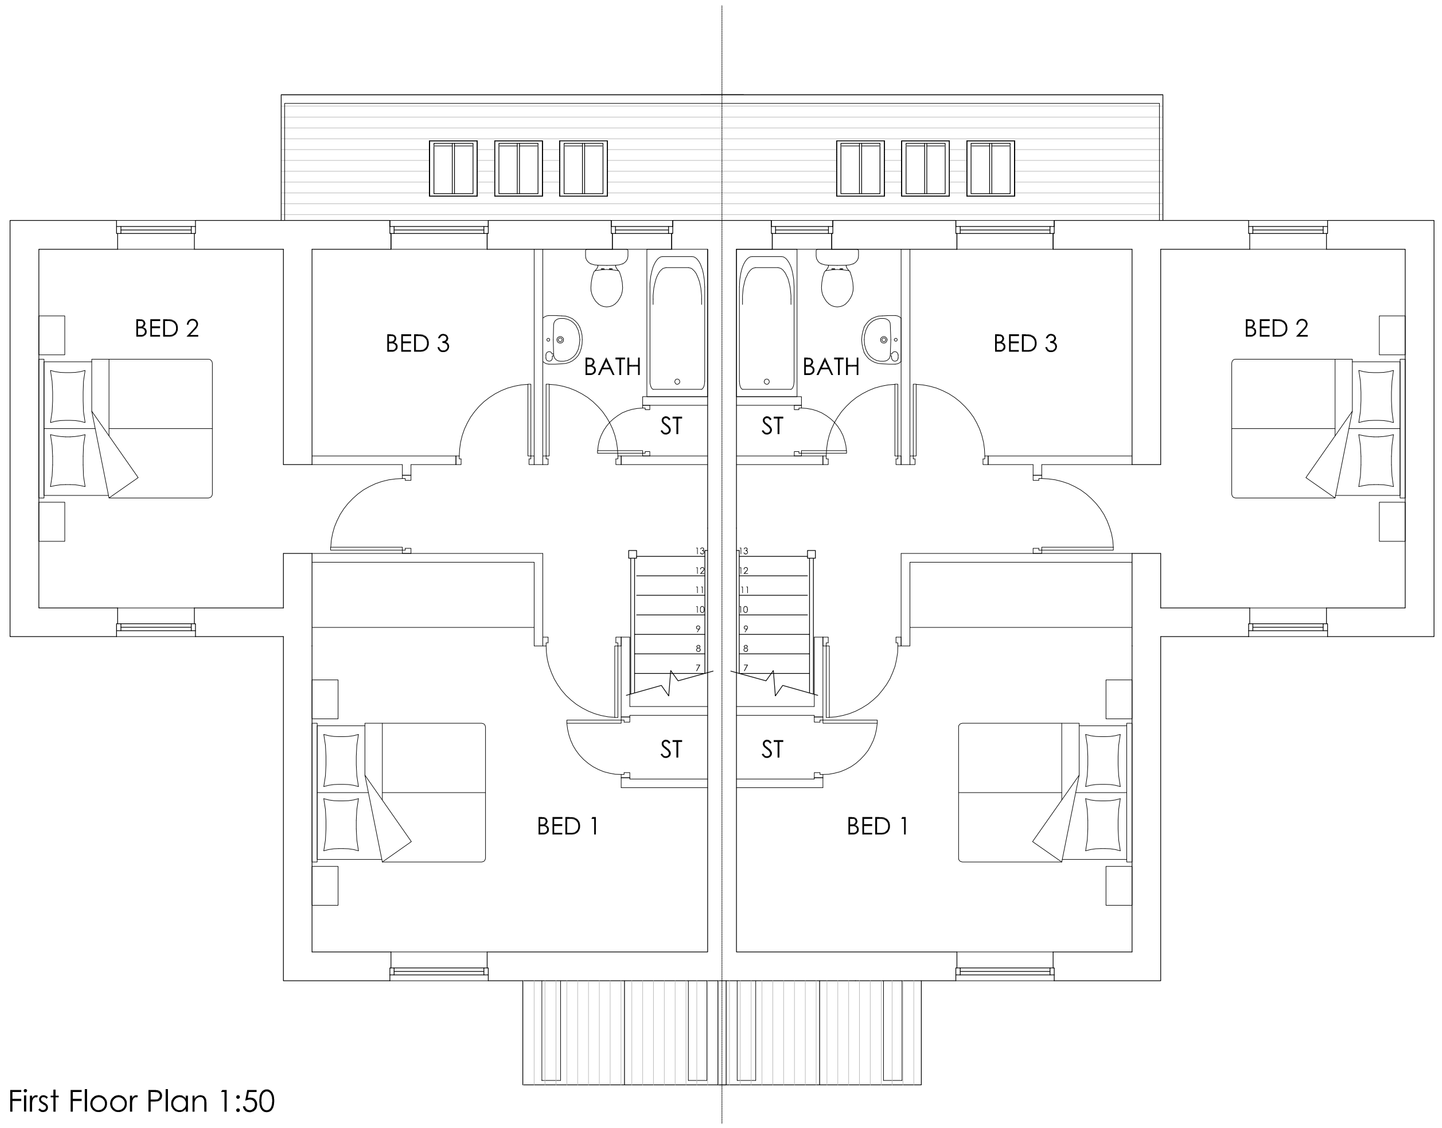

First Floor Plan 1:50

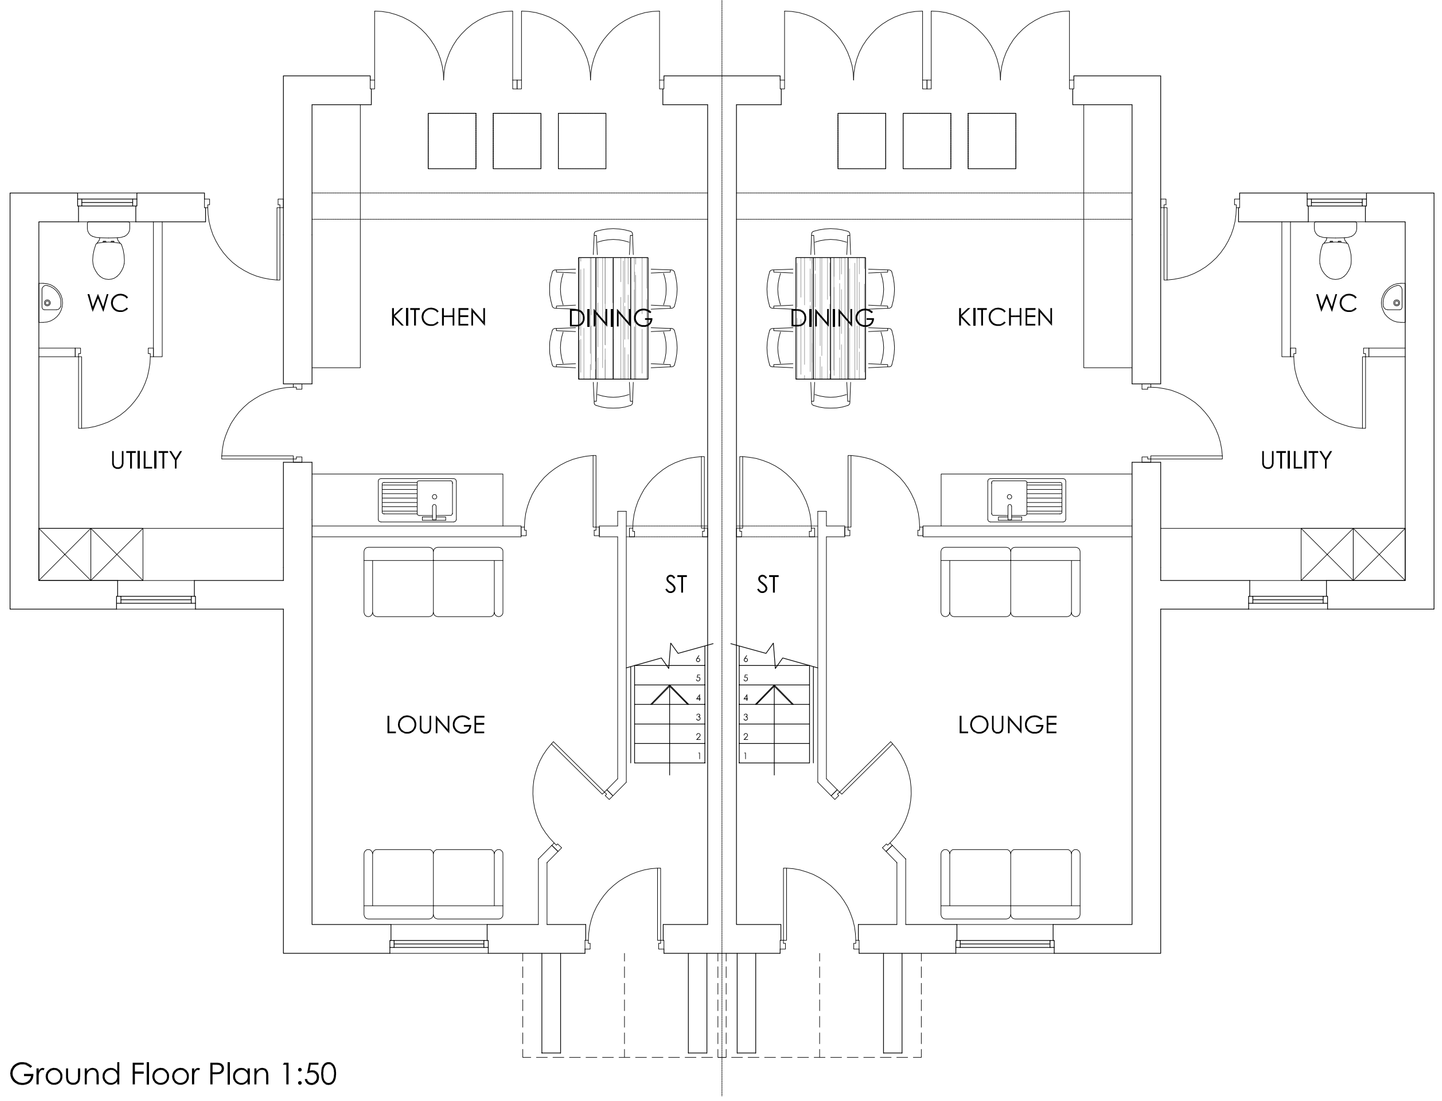

Ground Floor Plan 1:50

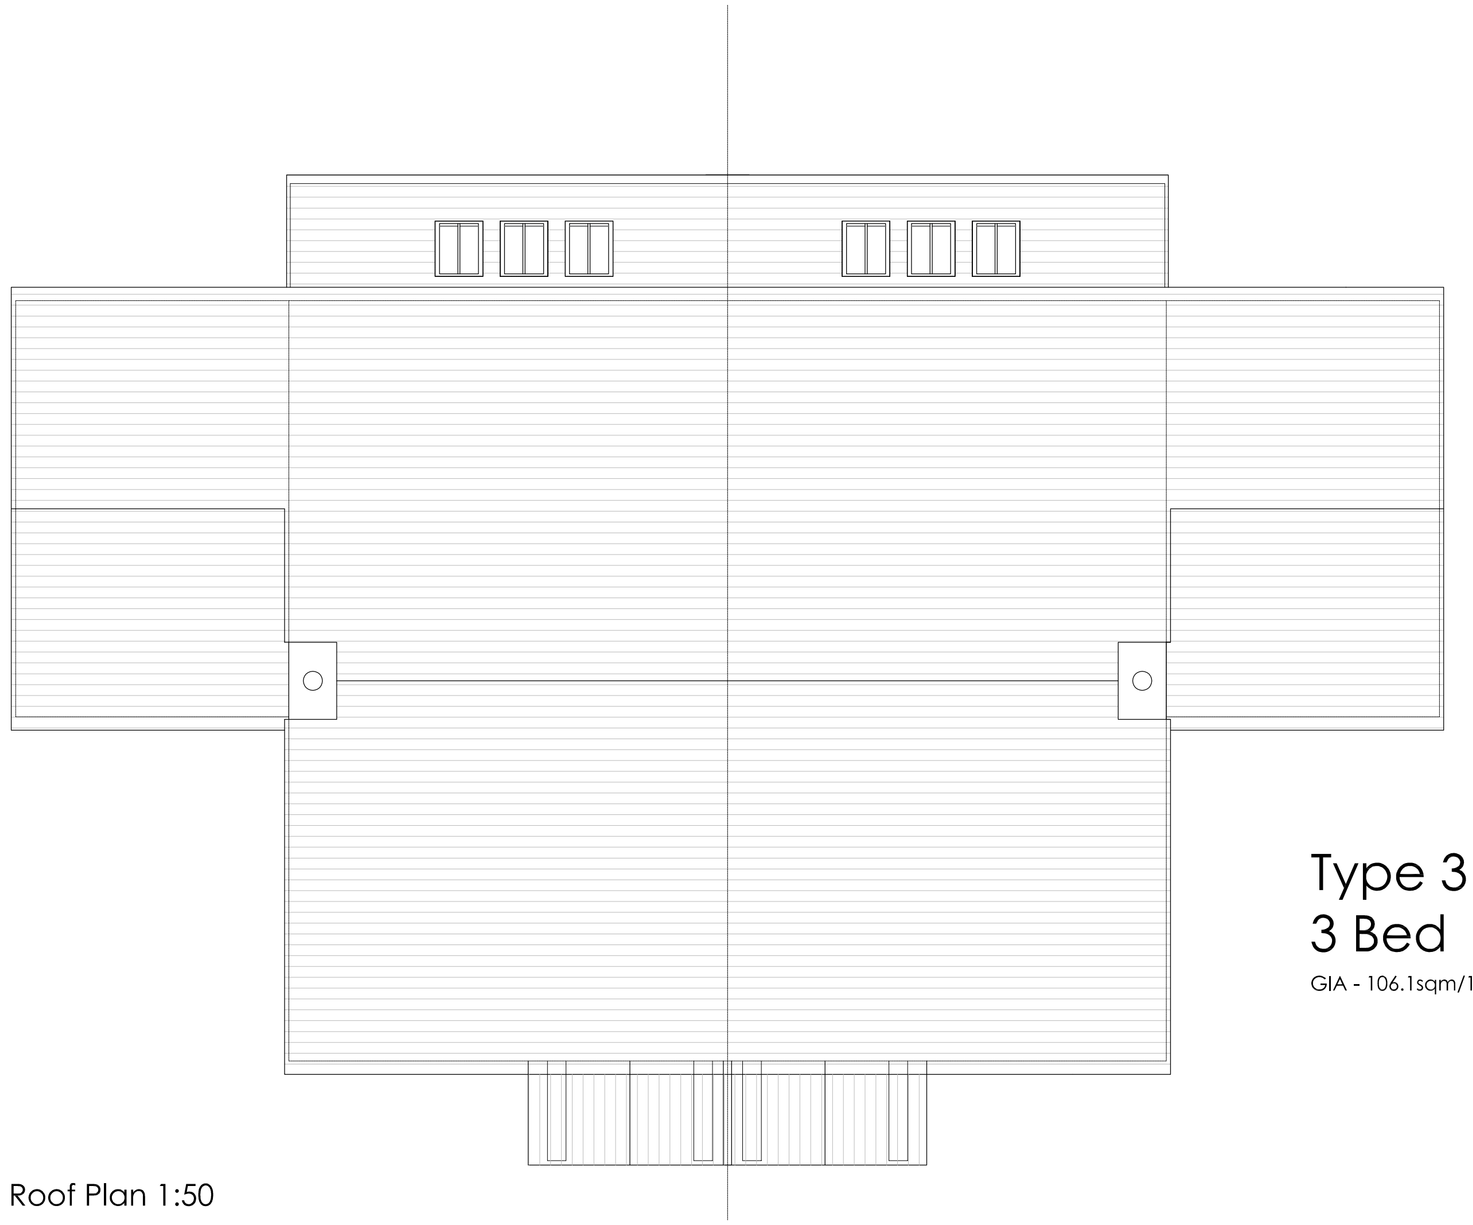

Roof Plan 1:50

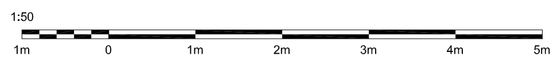

Type 3
3 Bed

GIA - 106.1sqm/1142sqft

Hewitt&Carr Architects
A: DaisyBank House I 17-19 Leek Road I Cheadle I ST10 1JE
T: 01538 756888
E: enquiries@hcarchitects.co.uk
W: www.hcarchitects.co.uk

Client
A.R Alcock

Project
Residential Development at Land Off Tenford Lane, Upper Tean

Title
House Type 3: Semi-Detached 3 Bed Plans

Status
Scheme

Date Sep 2020
Drawn NJH
Scale @A1 As Stated
Checked

Project No 00438
Drawing No. AL(0)12
Rev

SCHEME