



COPYRIGHT OF THIS DRAWING IS RESERVED BY THE ARCHITECT FIRM AND NOT BE COPIED OR REPRODUCED WITHOUT CONSENT. FIGURED DIMENSIONS ONLY ARE TO BE TAKEN FROM THE DRAWING. ALL DIMENSIONS MUST BE TAKEN FROM THE DRAWING. THE ARCHITECT FIRM IS NOT RESPONSIBLE FOR ANY DAMAGE OR LOSS OF ANY KIND TO ANY PERSON OR PROPERTY ARISING FROM THE USE OF THIS DRAWING.


Rev.	Down	Comments	Date
------	------	----------	------

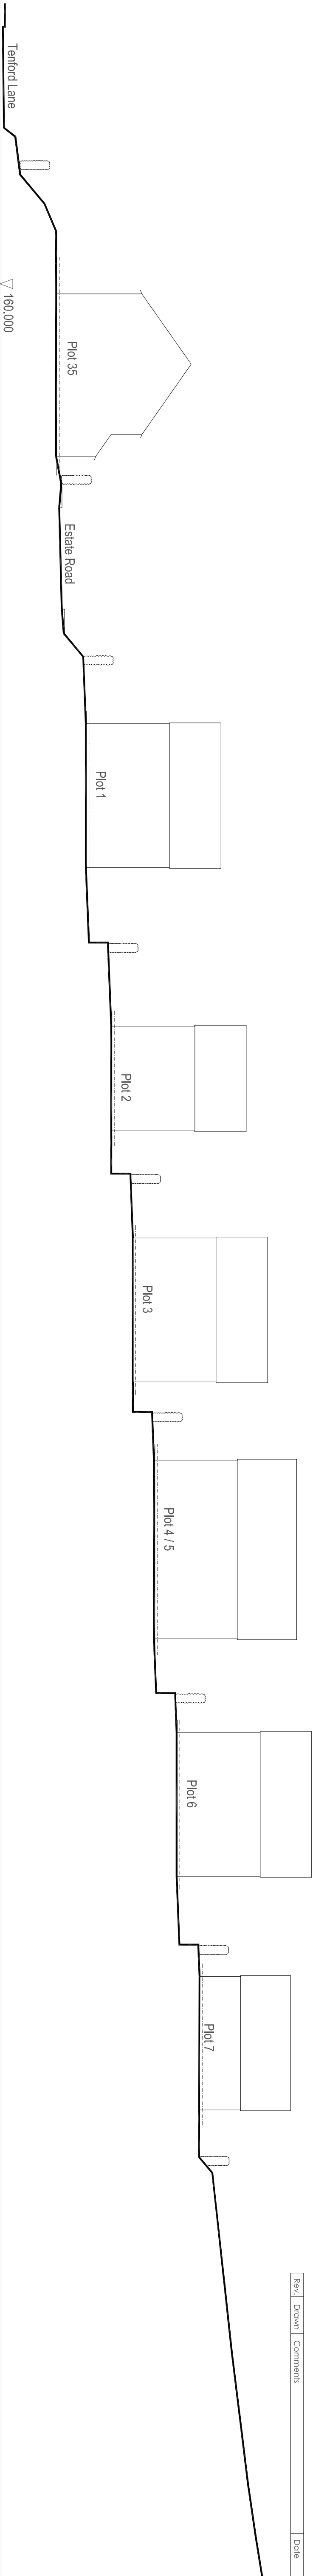

SECTION AA 1:200

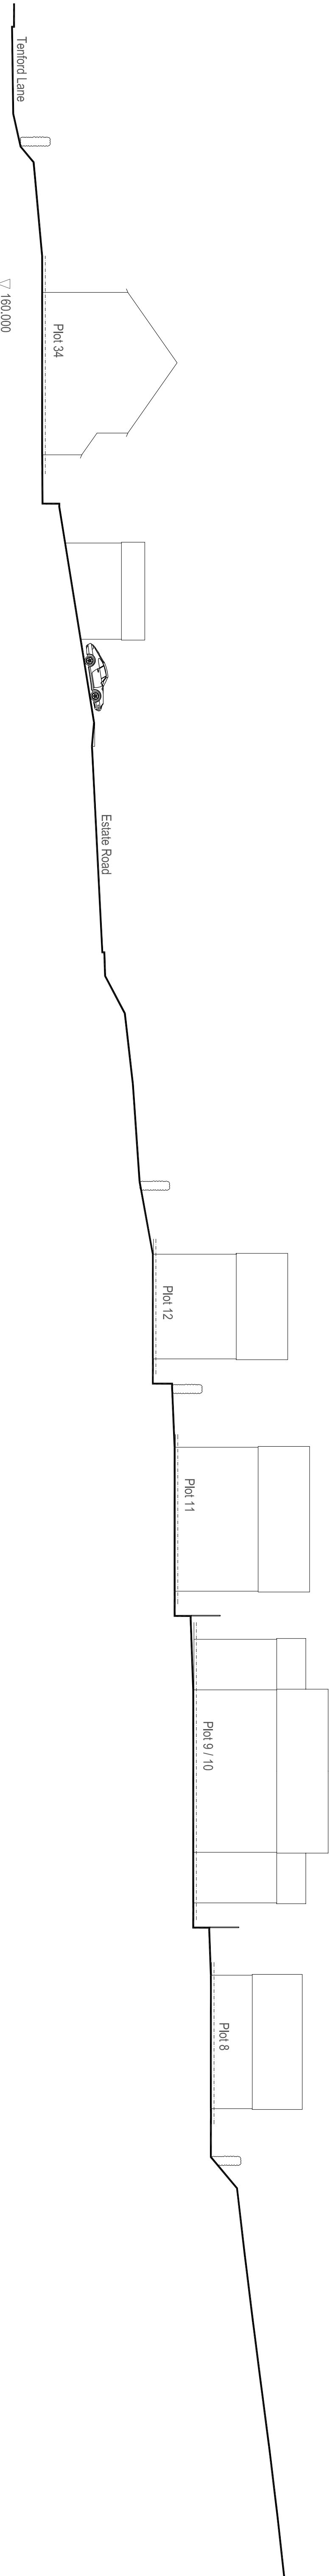

SECTION BB 1:200

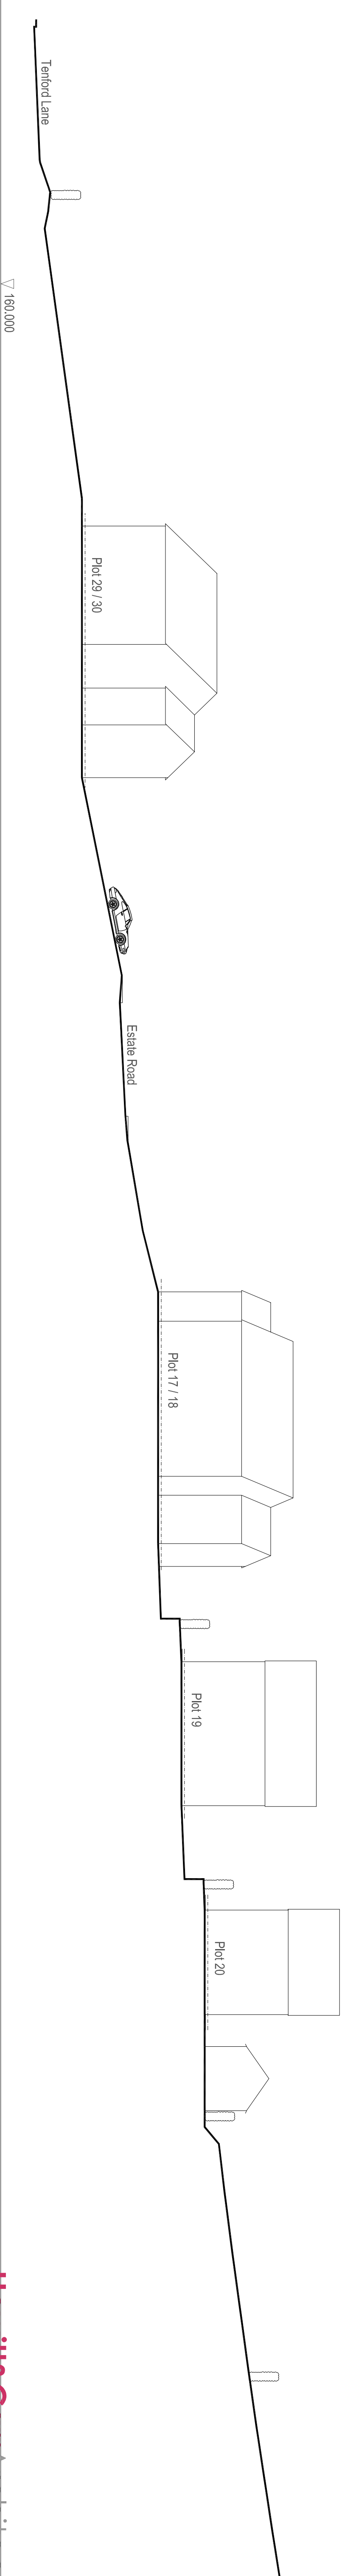

SECTION DD 1:200

Hewitt&Carr Architects
A. Design/Build House 117-19 Leek Road | Cheddale | ST10 1JE
T. 01892 255899
E. enquiries@hccarchitects.co.uk
W. www.hccarchitects.co.uk

Client
A.R. Alcock

Project
Residential Development
Land Off Tenford Lane, Upper Tean

Title
Proposed Site Sections

Date
Scheme
Date July 2021
Scale @A1 1:200

Drawn
SG

Checked

Project No. Drawing No.
00438 AL(0)19

Rev

SECTION CC 1:200

