
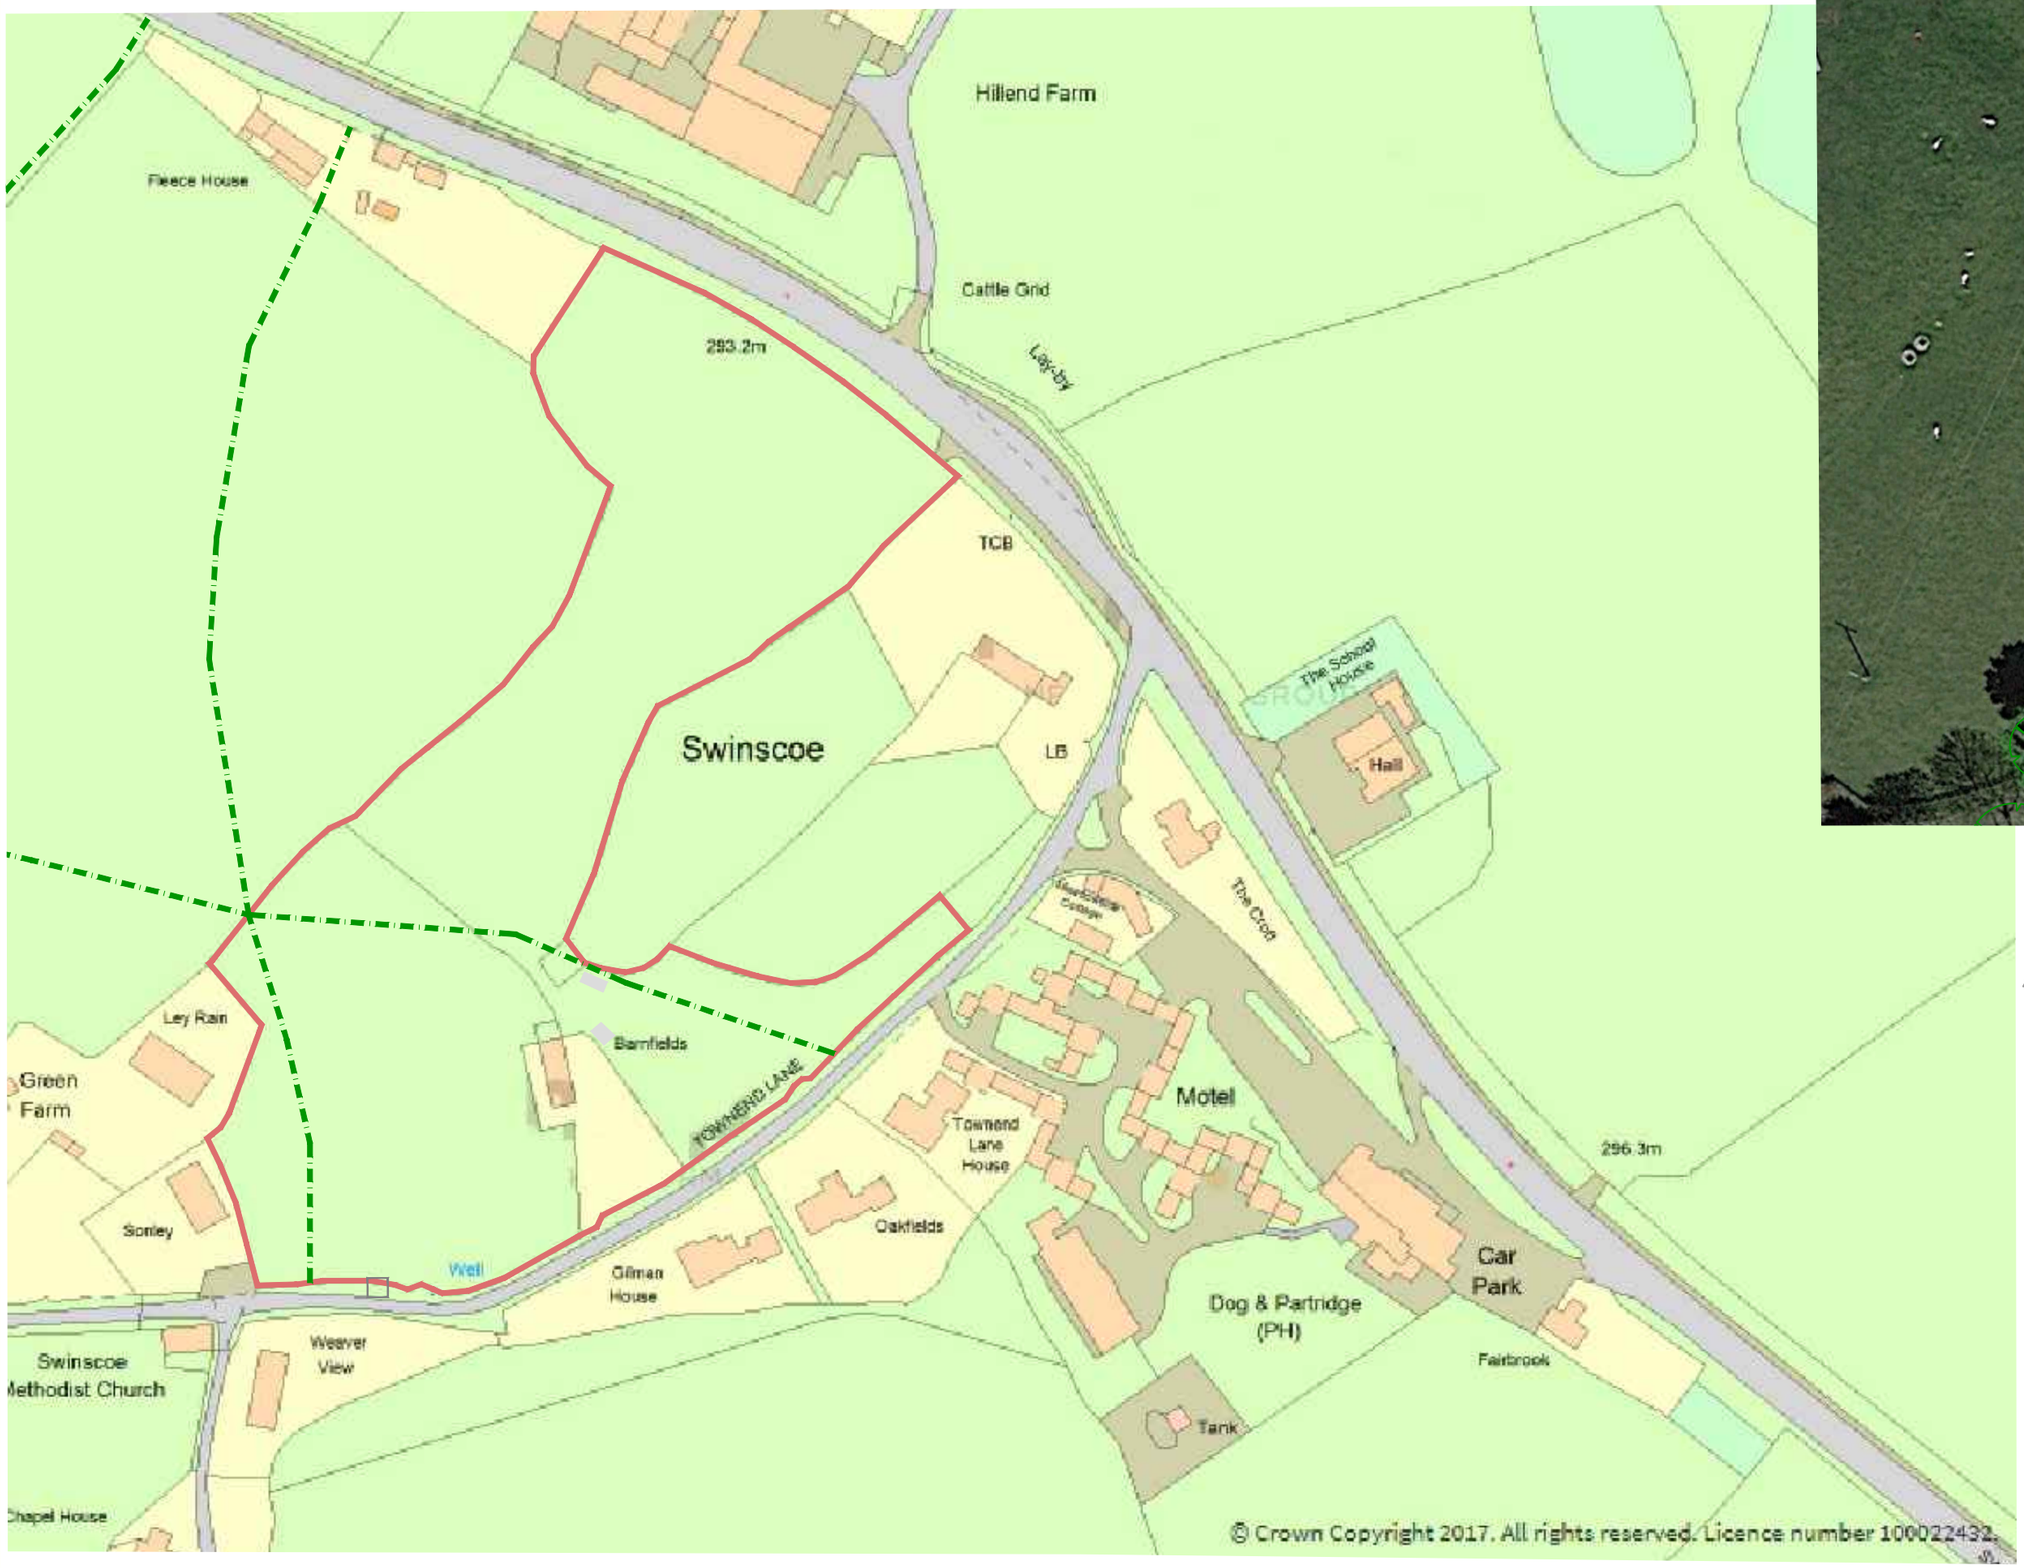


Overall Site Location 1:1250

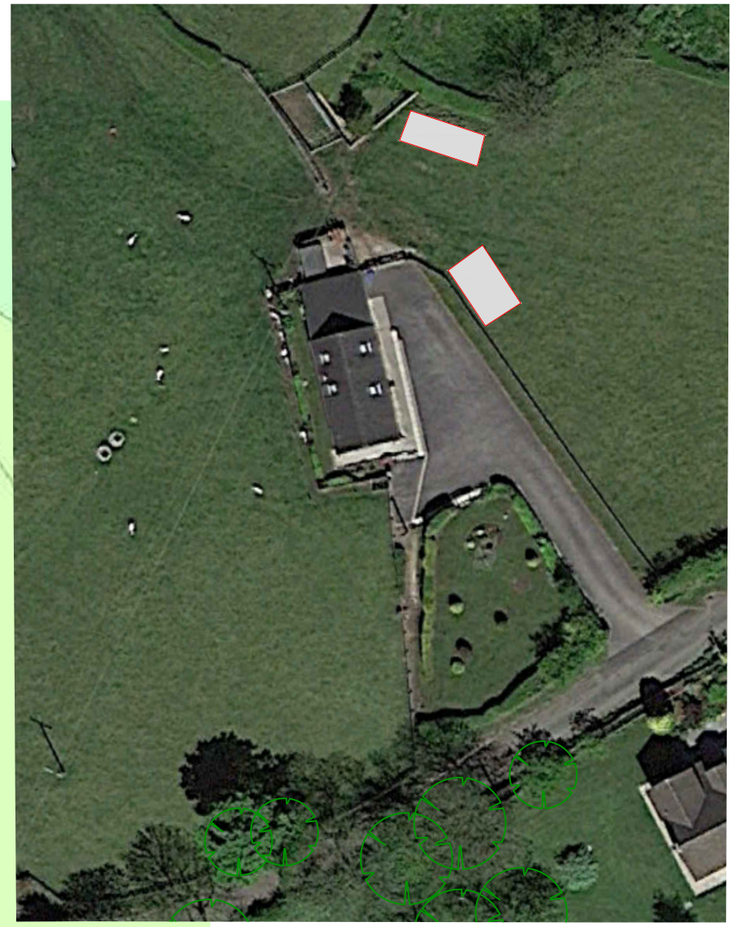

Buildings Site Plan 1:500

REV	DATE	AMENDMENT
A	04.06.21	North Point added

W.D.S.
Wood Design Services
Wood Design Services
The 'Dainty-Morgan, Water Eaton
Gailey, Staffs. ST19 5QB
Email: wooddesignservices@gmail.com
Tel: 07976 66 0785
Mob: 07976 66 0785
Fax: —
Copyright © WoodDesignServices

LOCATION:
Barnfields, Town End Lane, Swinscoe, ASHBOURNE

PROJECT
Proposed New Garage & Stable Block

DRAWING
Site showing layout and cross section

DATE	SCALE PRINTED @ A3	DRAWN BY	CHECKED
JULY'20	NOTED	I.P.W.	

JOB	No	DIS	PH	DWG	REV
_	2102 - 07		- A -	01	A