


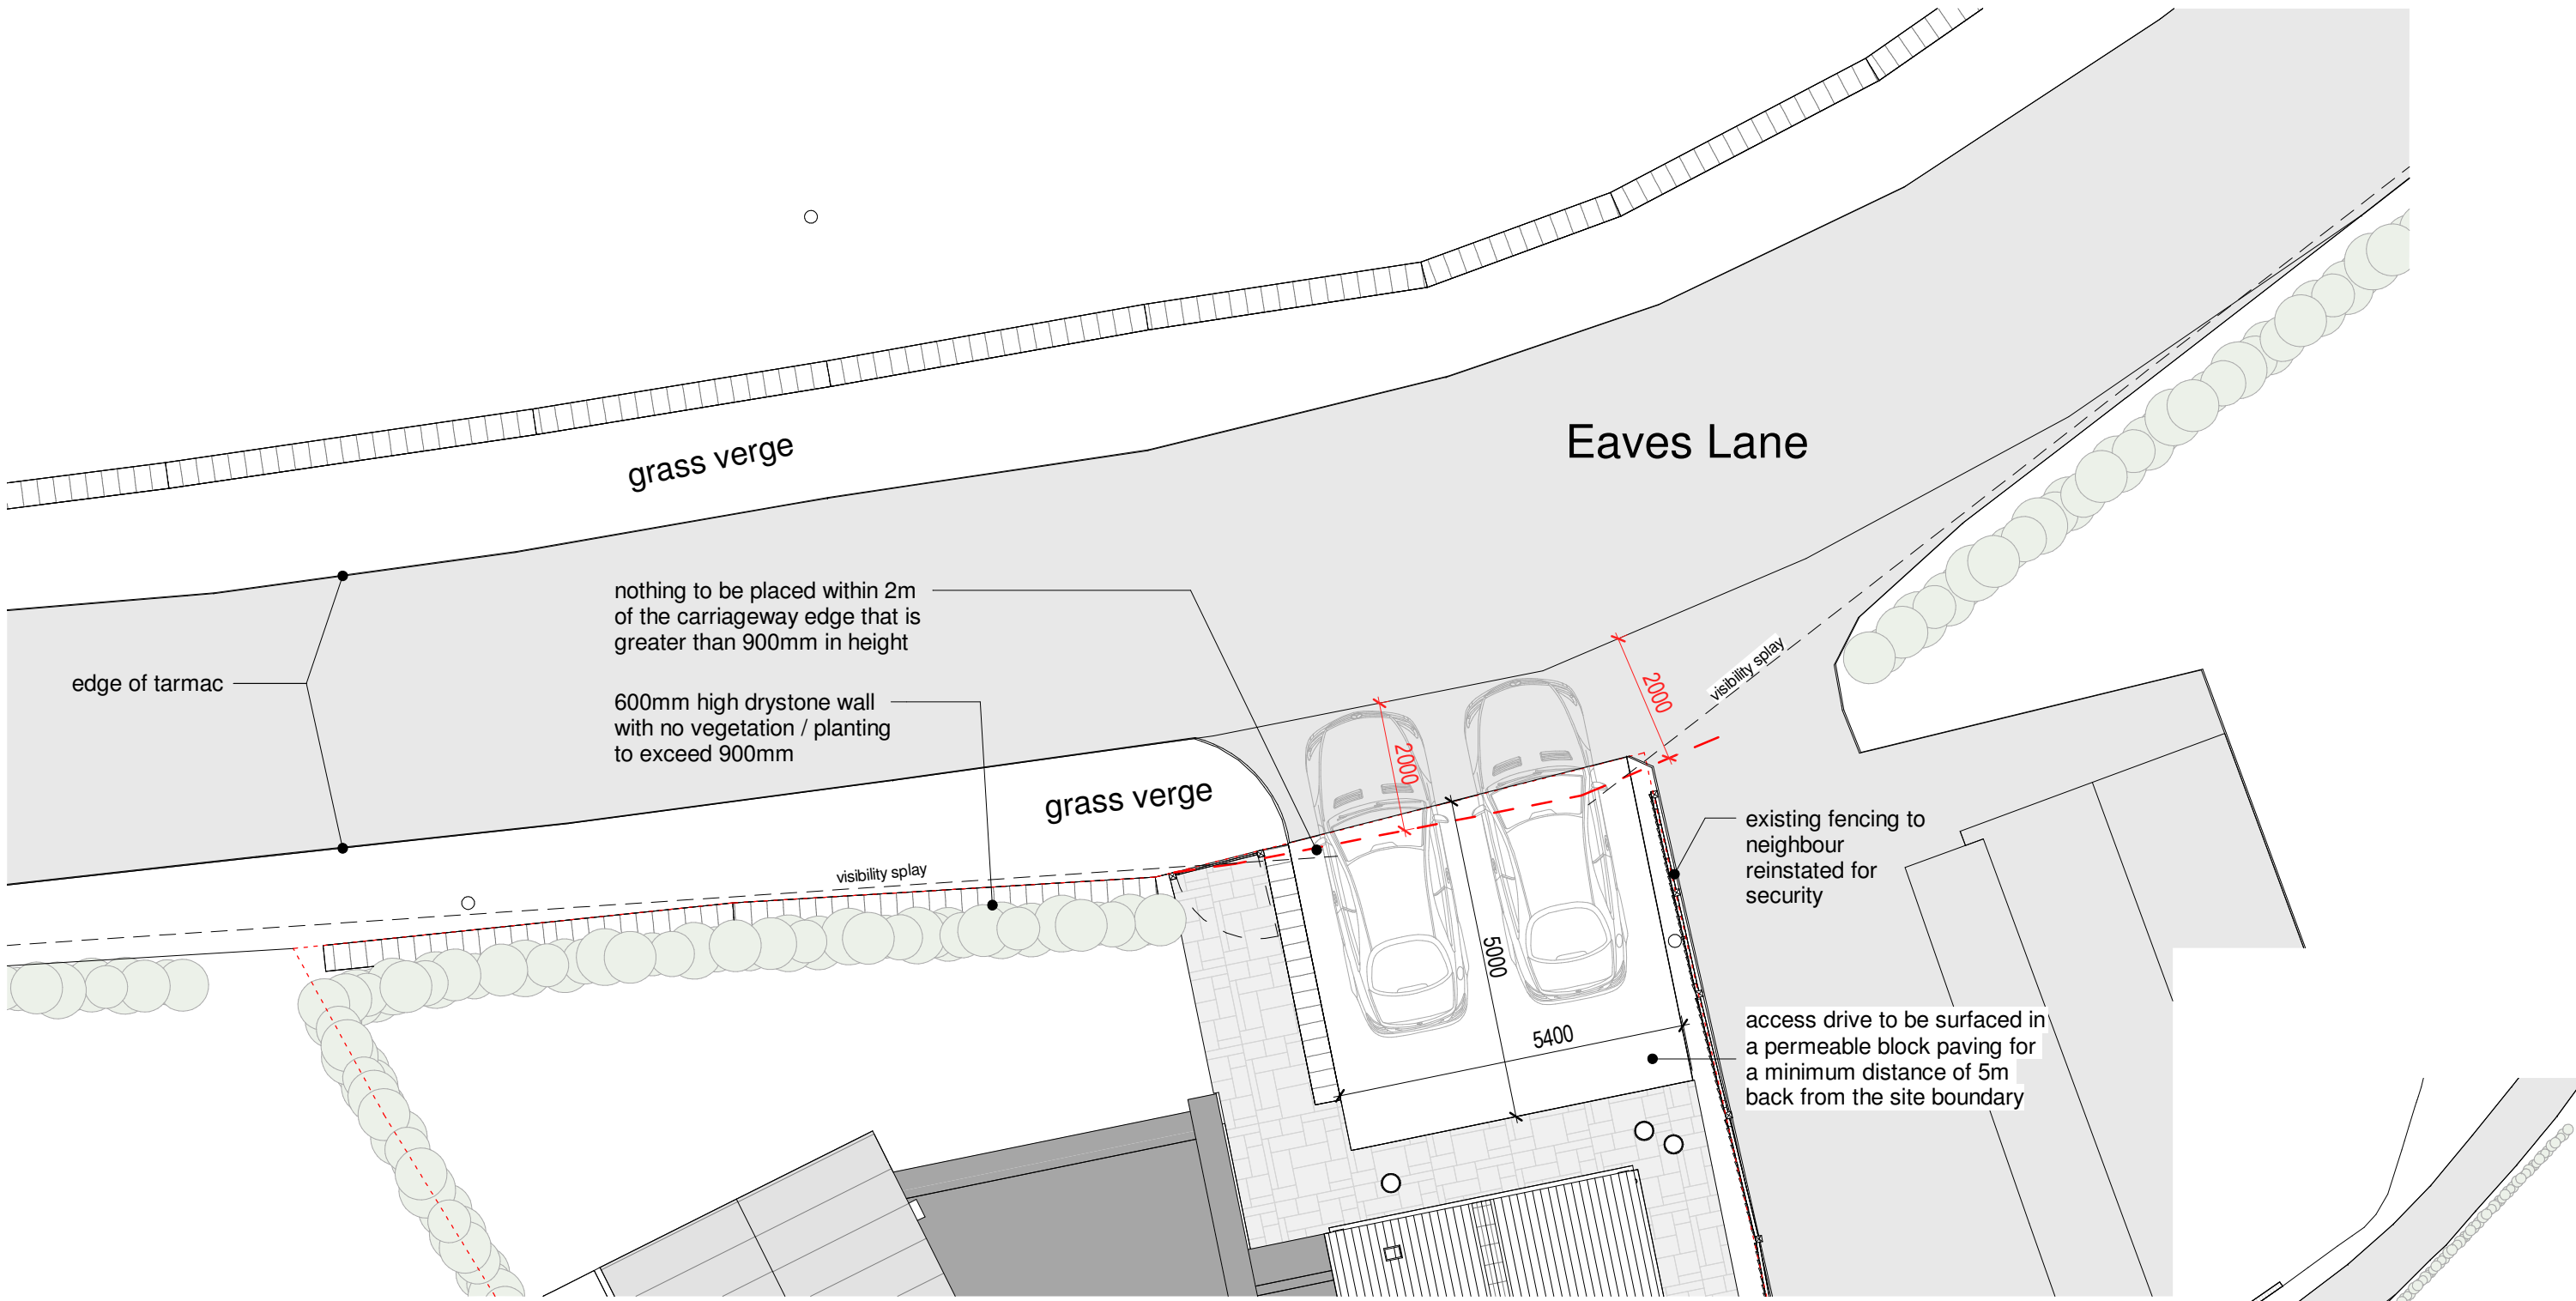

Drive Visibility Splay
1 : 100



Visibility Splays
1 : 500



ctdarchitects	Clerk Bank House Clerk Bank LEEK Staffordshire ST13 5HE t : 01538 373477 f : 01538 386503 e : info@ctdarchitects.co.uk w : www.ctdarchitects.co.uk	ctd architects © 2021 - This drawing is copyright. - All dimensions to be checked on site before proceeding. - Contractor must notify the architect of any discrepancies before proceeding. - Contractor to check/adjust dimensions of new work to suit existing conditions. Do not assume existing structure or details are plumb, square or level. - All drawings to be read in conjunction with all other consultants drawings and specs.	Rev Date Drawn Description	Client Mr David Lycett & Miss Emma Pattinson	Project Fair View Fair View Kerry Hill Stoke-on-Trent Title Visibility Splay Plan	Scale 1:100 500 Size A3 Drawn ED Chk'd KL Date 26/07/21				
						Status PLANNING				
						Job No. 1827	Drawing No AL111	Rev.		