




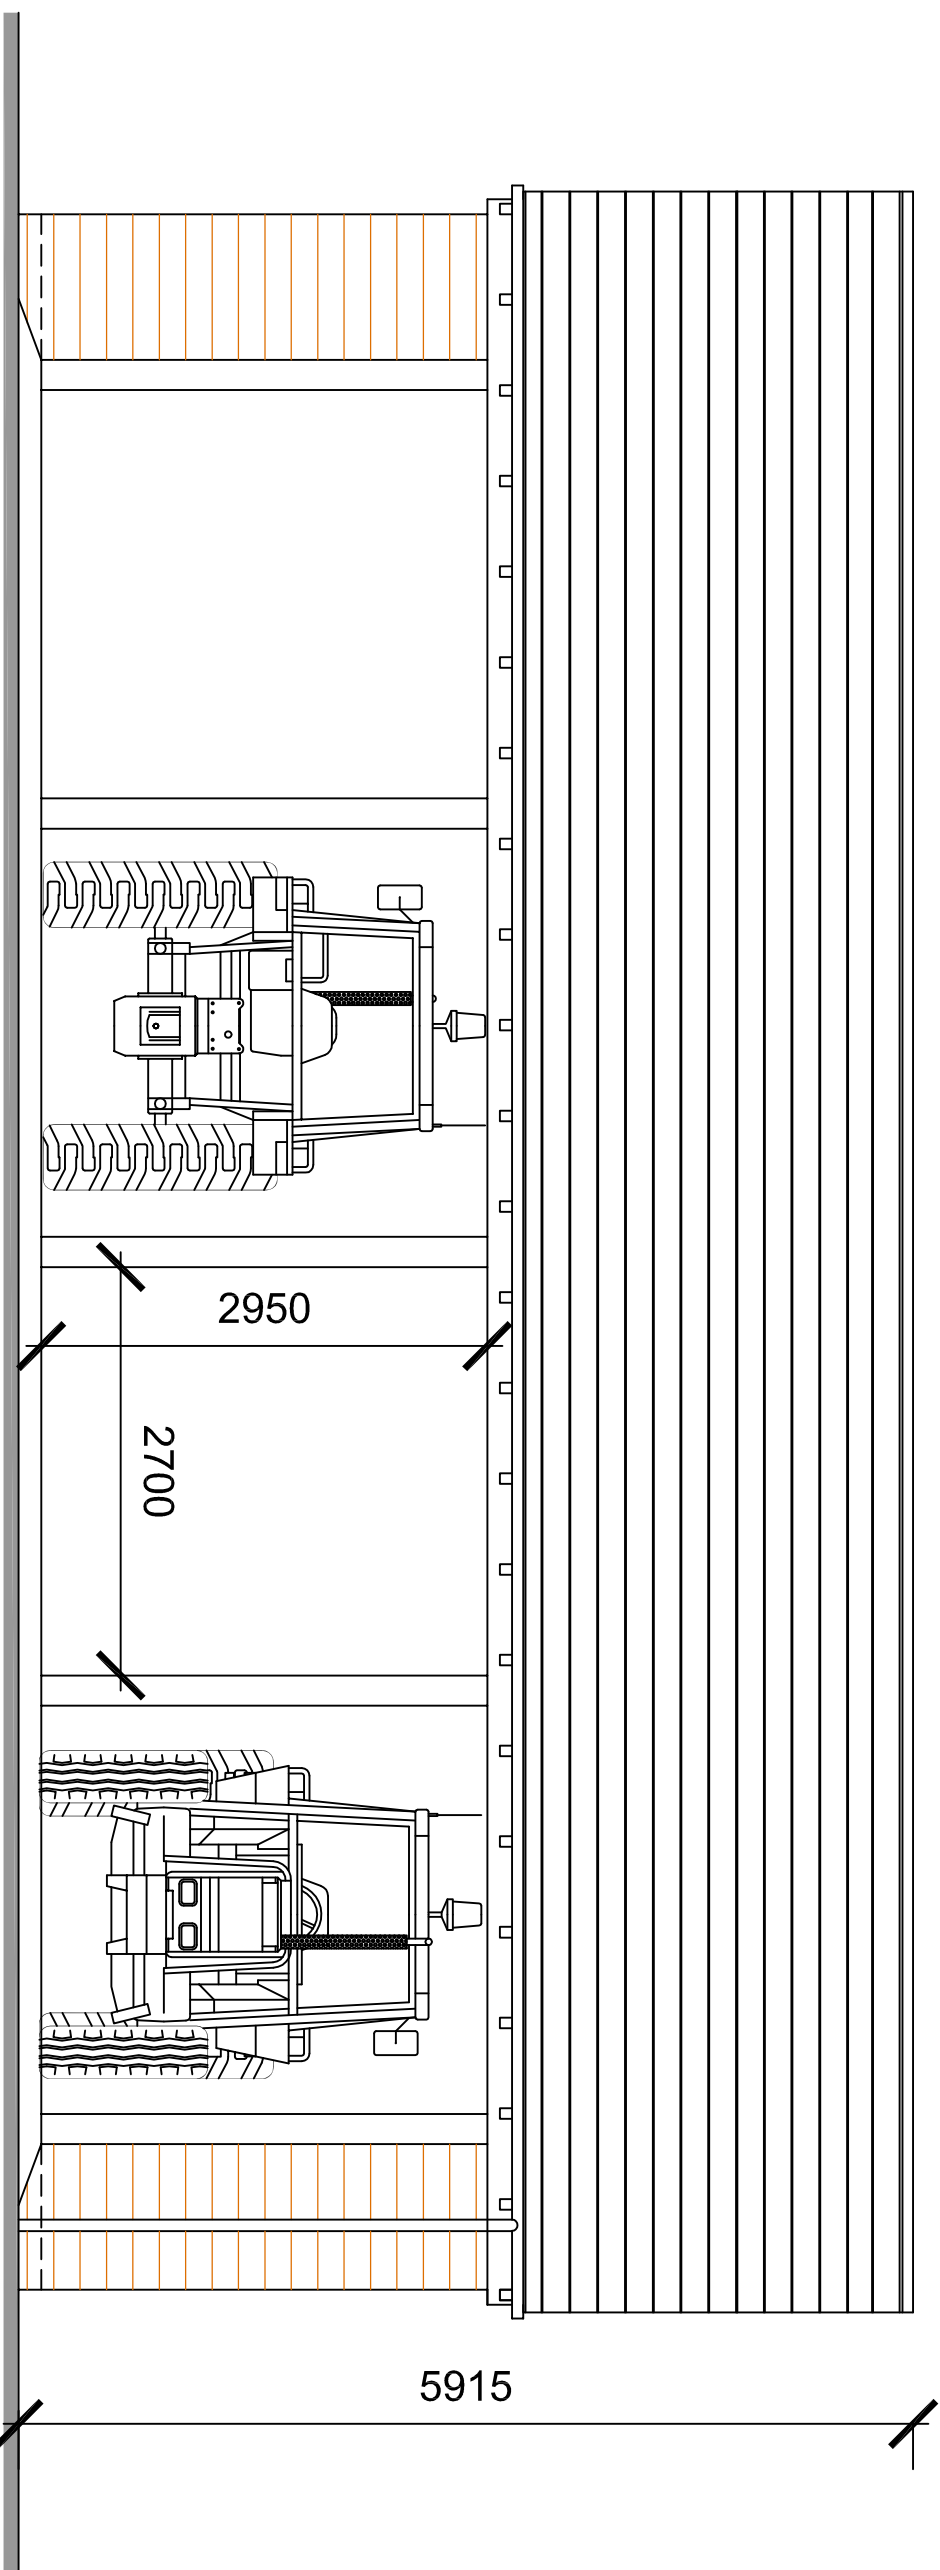


Proposed South West Elevation

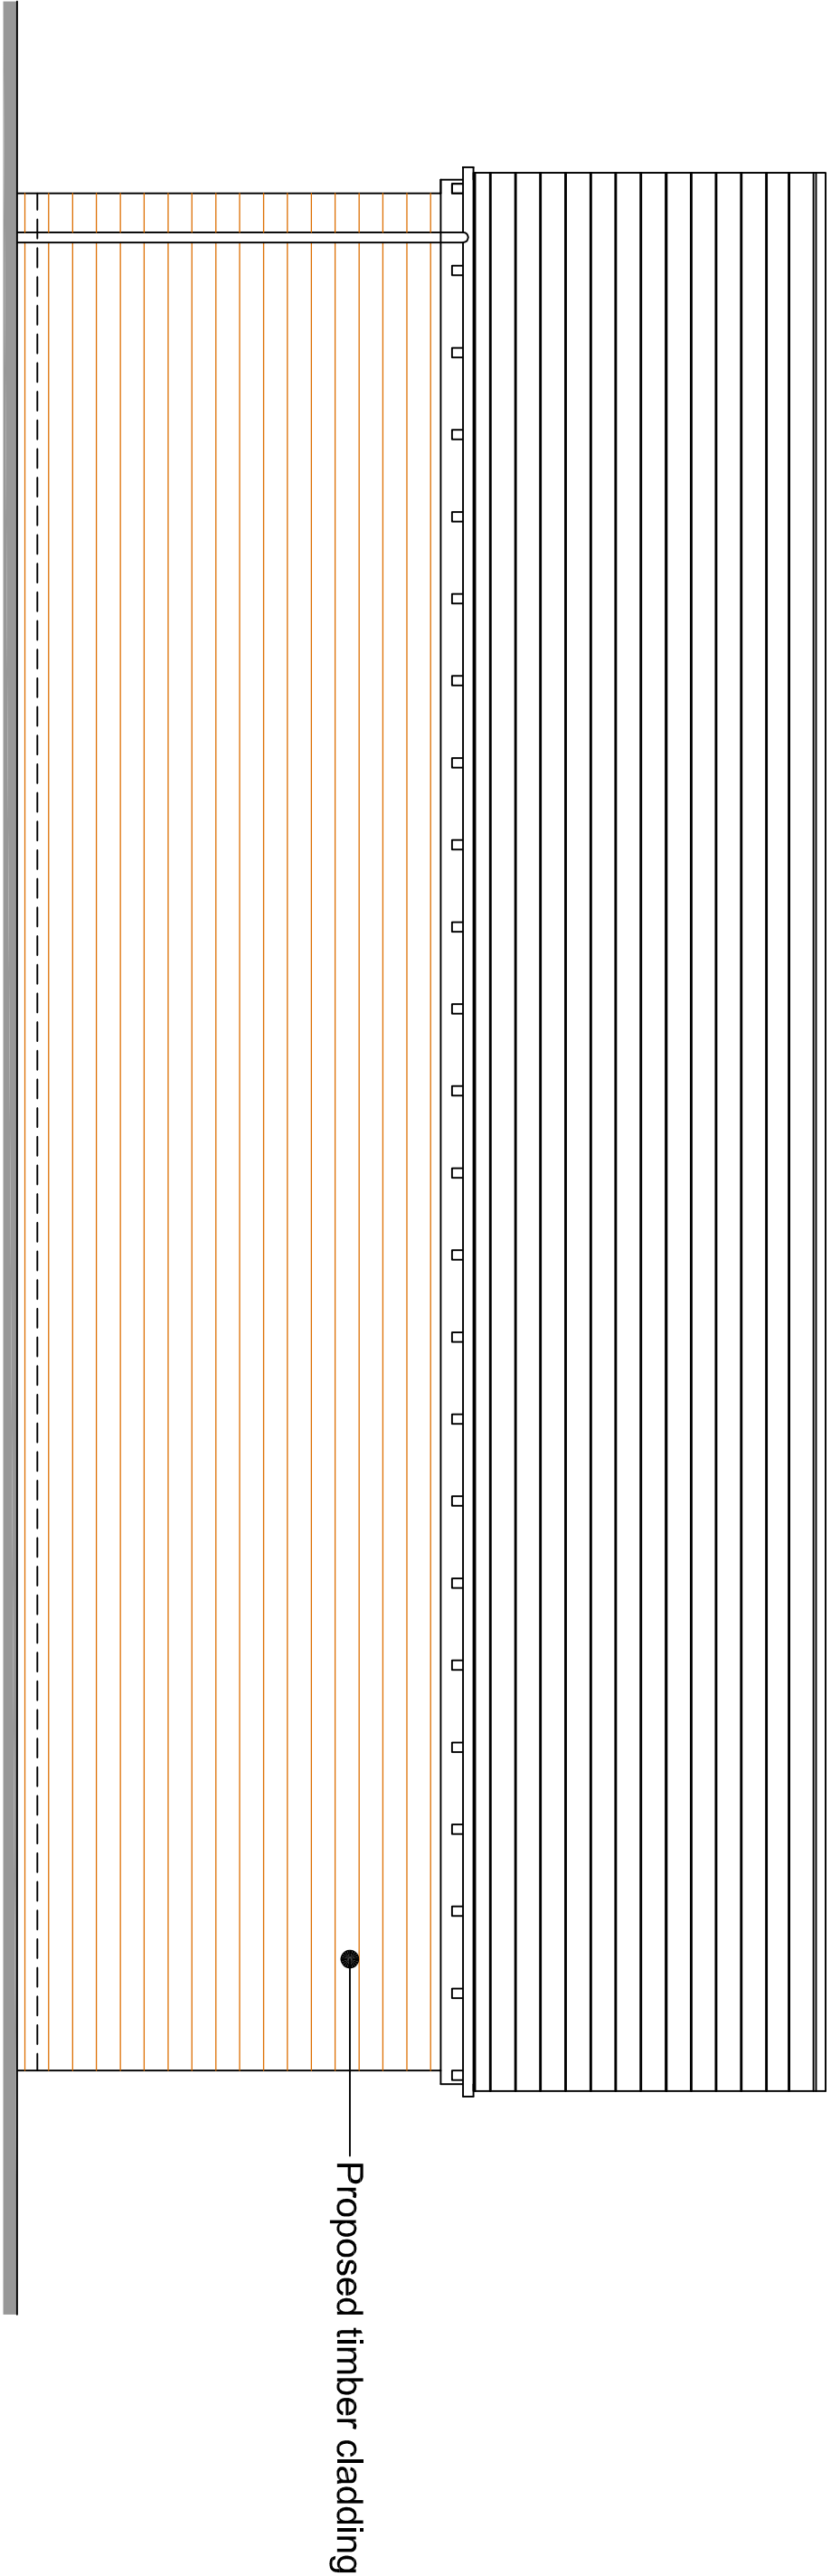


Proposed North East Elevation

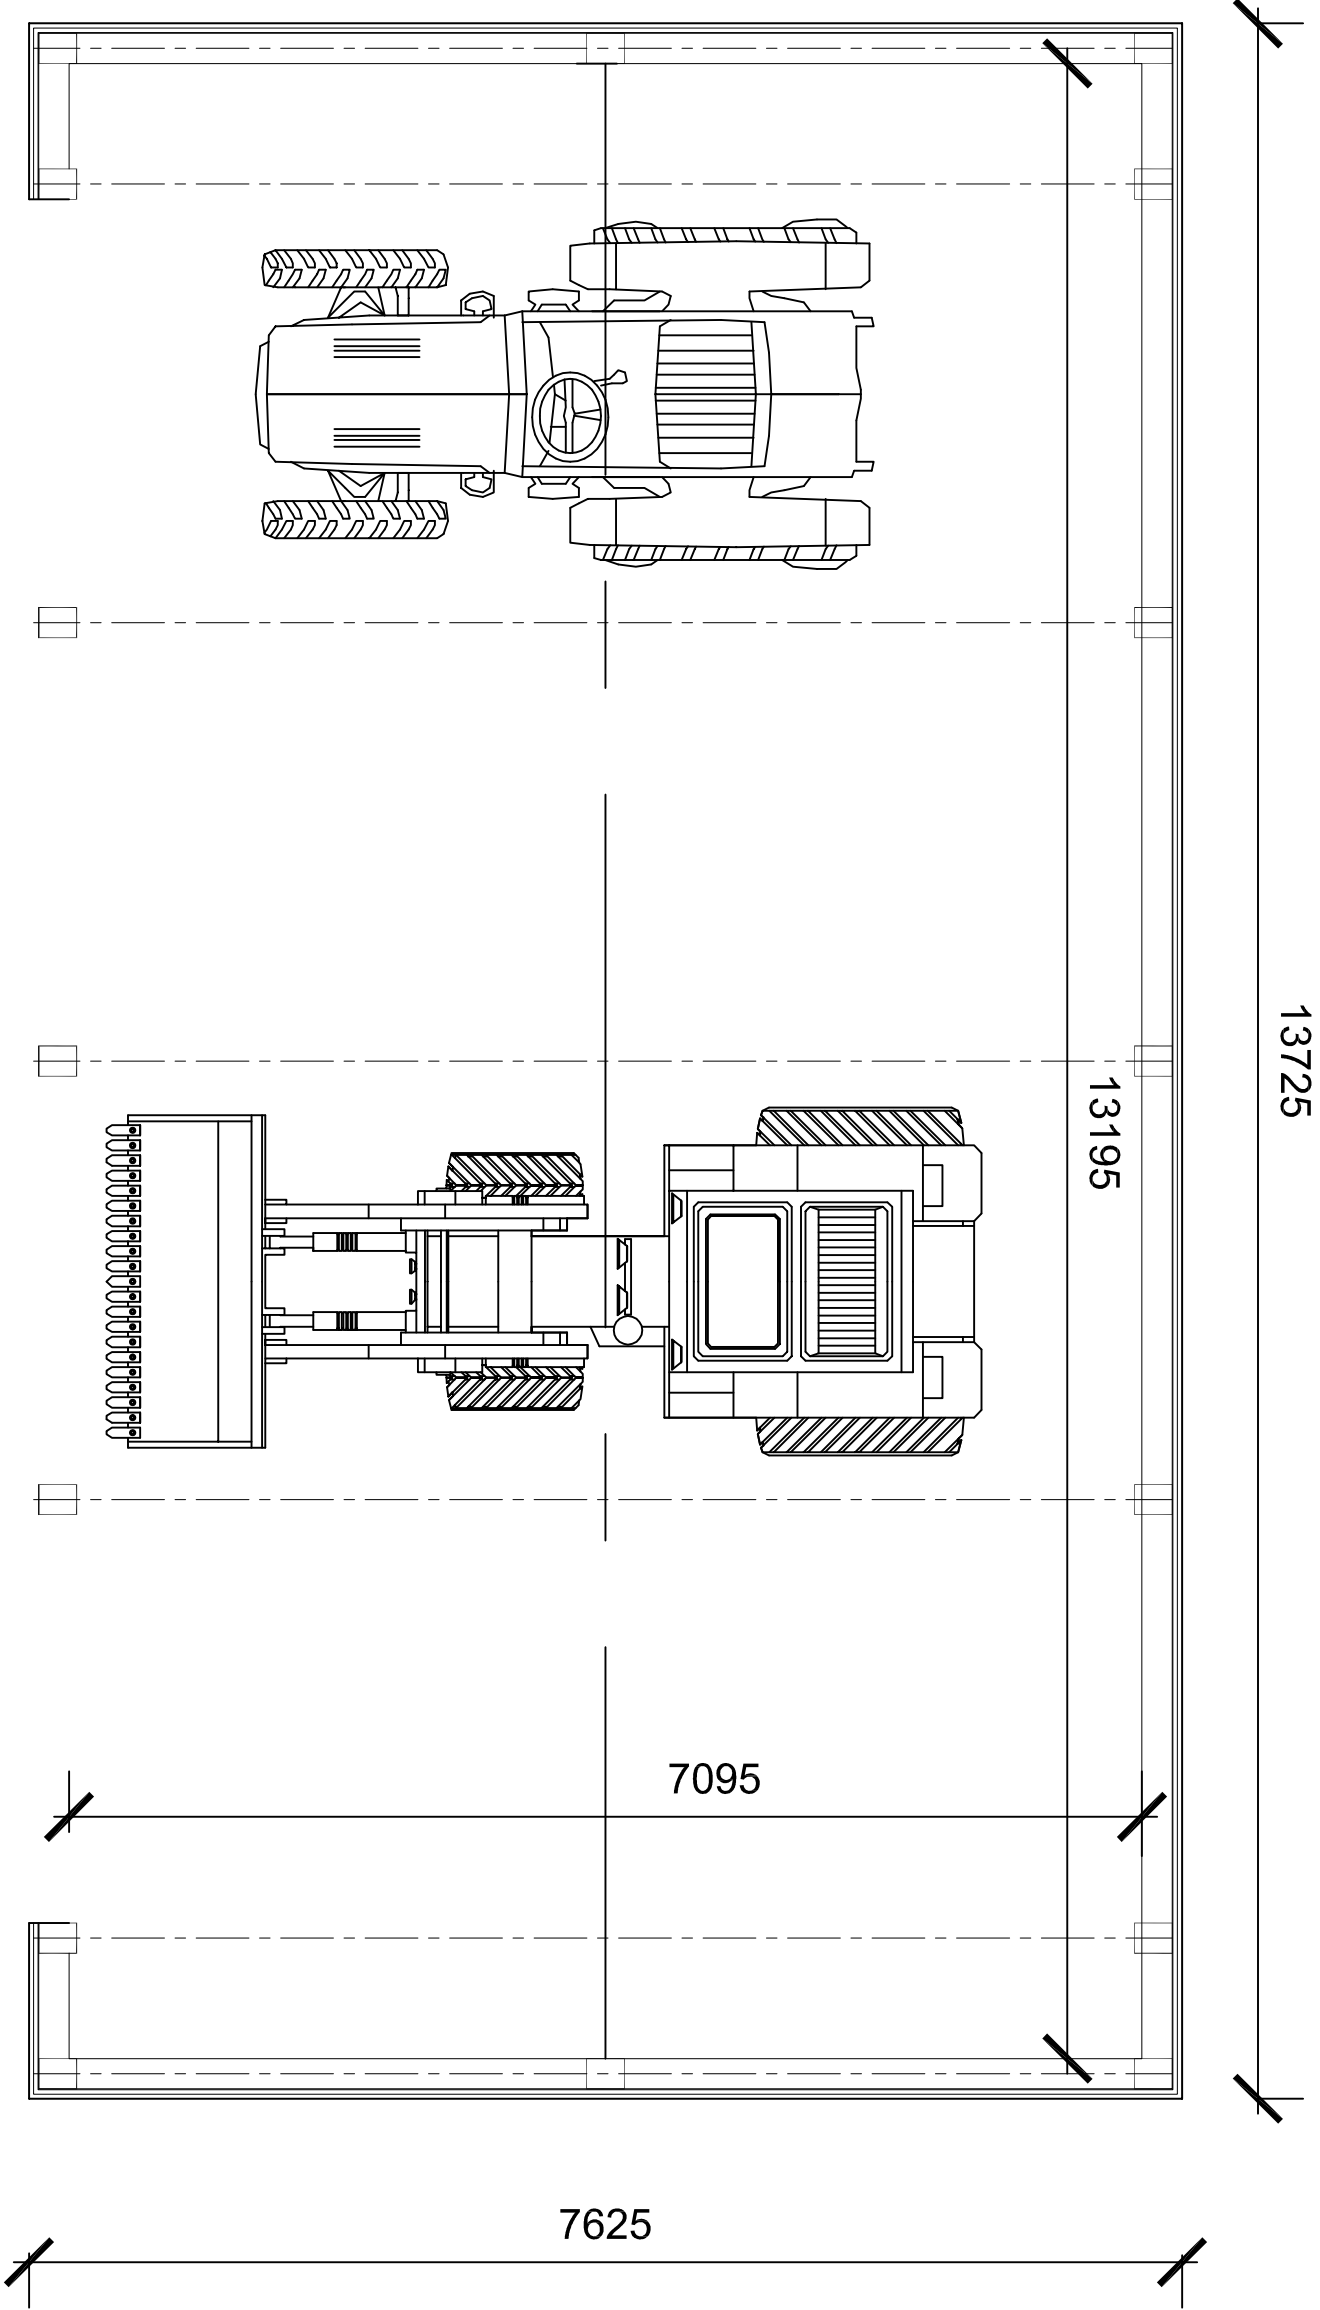


Proposed Floor Plan

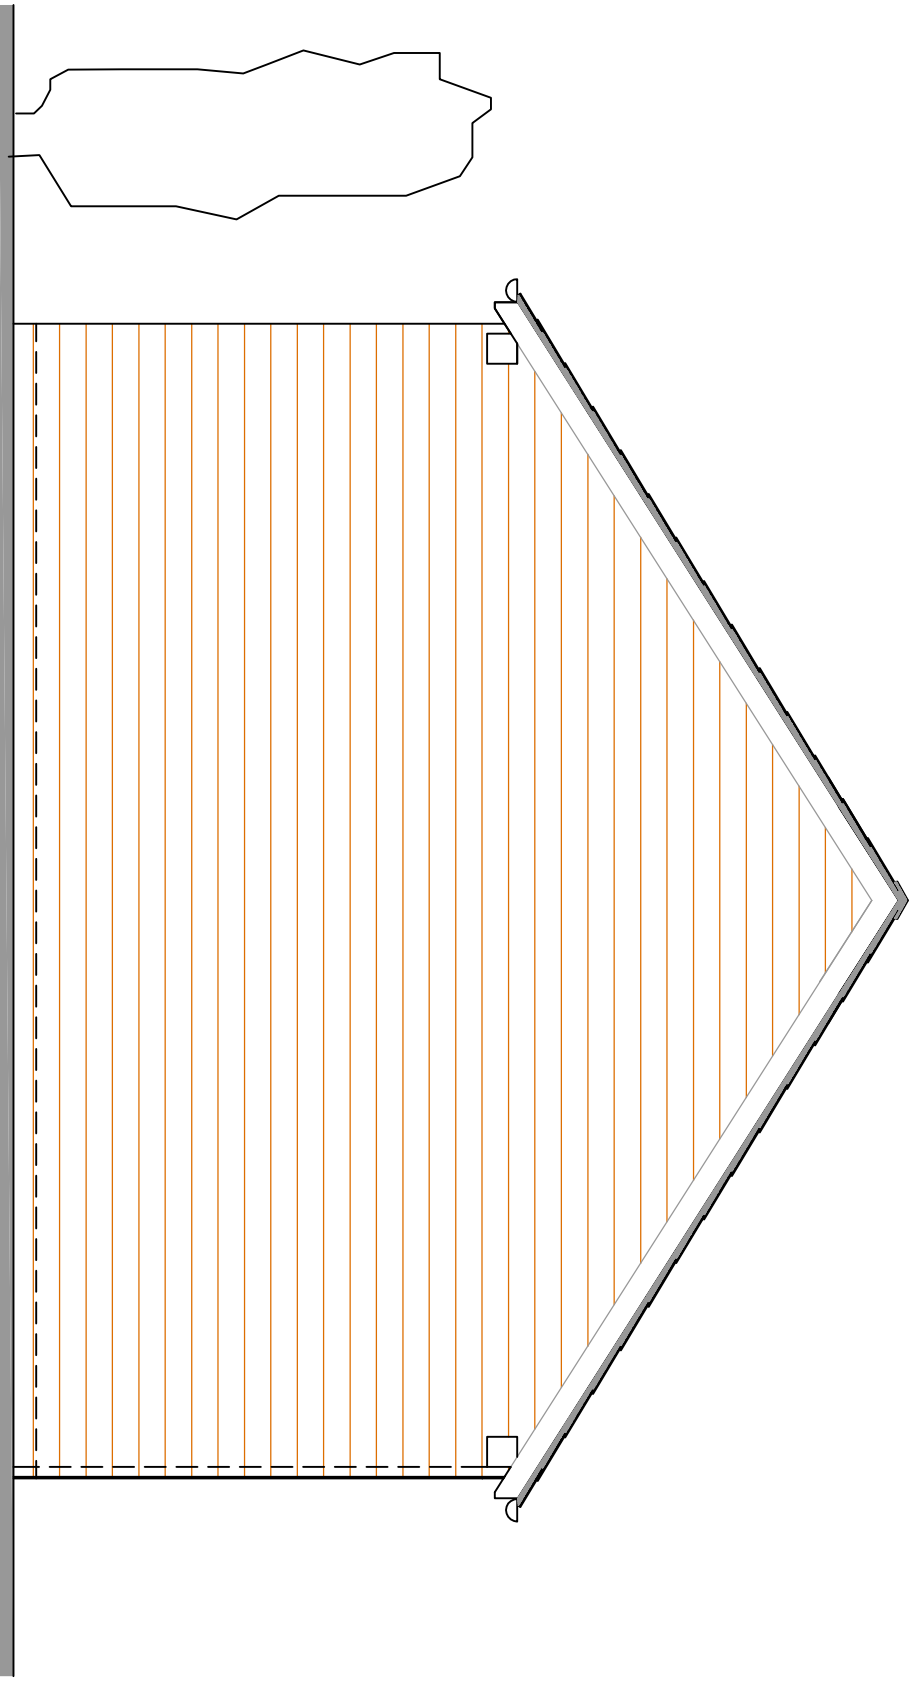

Proposed North West Elevation

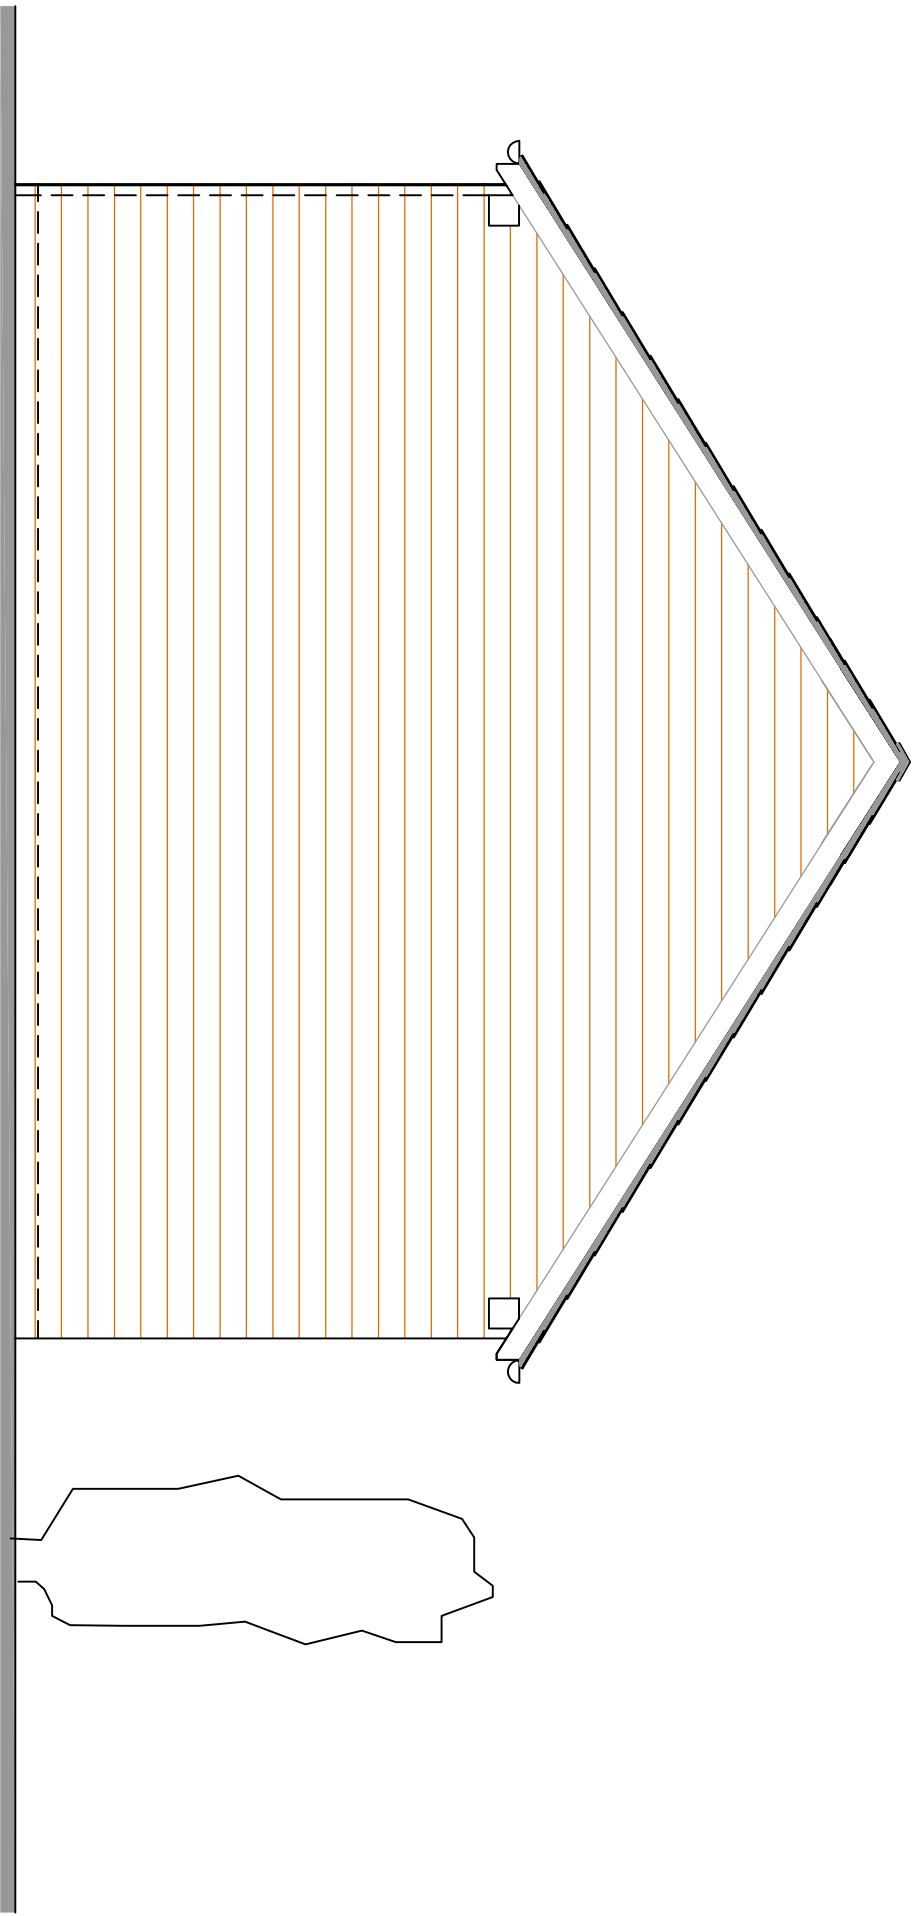

Proposed South East Elevation

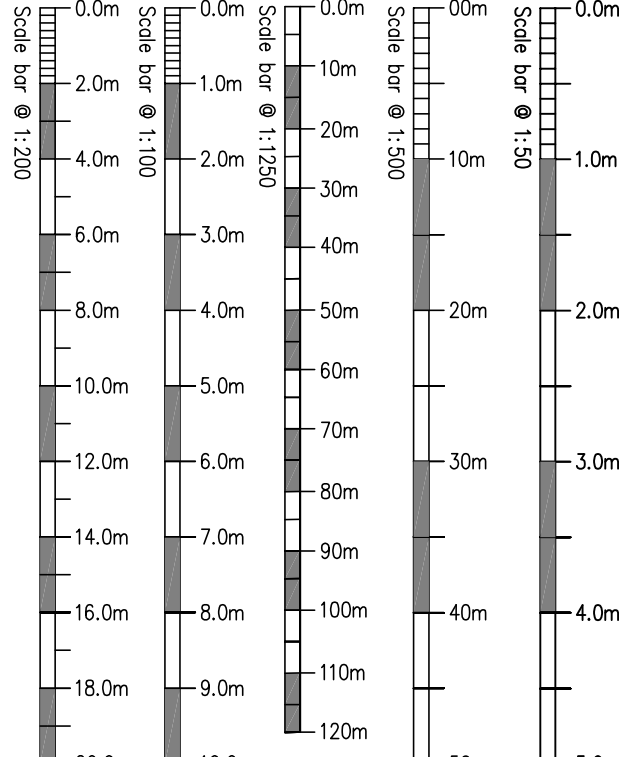

Rev.	Drawn	Comments	Date

MAC
ARCHITECTURAL DESIGN LTD

Moerland House, 123 Moerland Road, Burslem, ST6 1UD,
T:01782 503802 E:adam@mac-arch.co.uk

Client:
Mr D Price

Project:
Proposed Agricultural Building
at Moor View, Kingsley Road,
Cellarhead, Staffordshire,

Title:
Plans & Elevations

Status:
Planning

Paper Size A1: Date: July 2021 Drawing Ref: 1624-A101B