


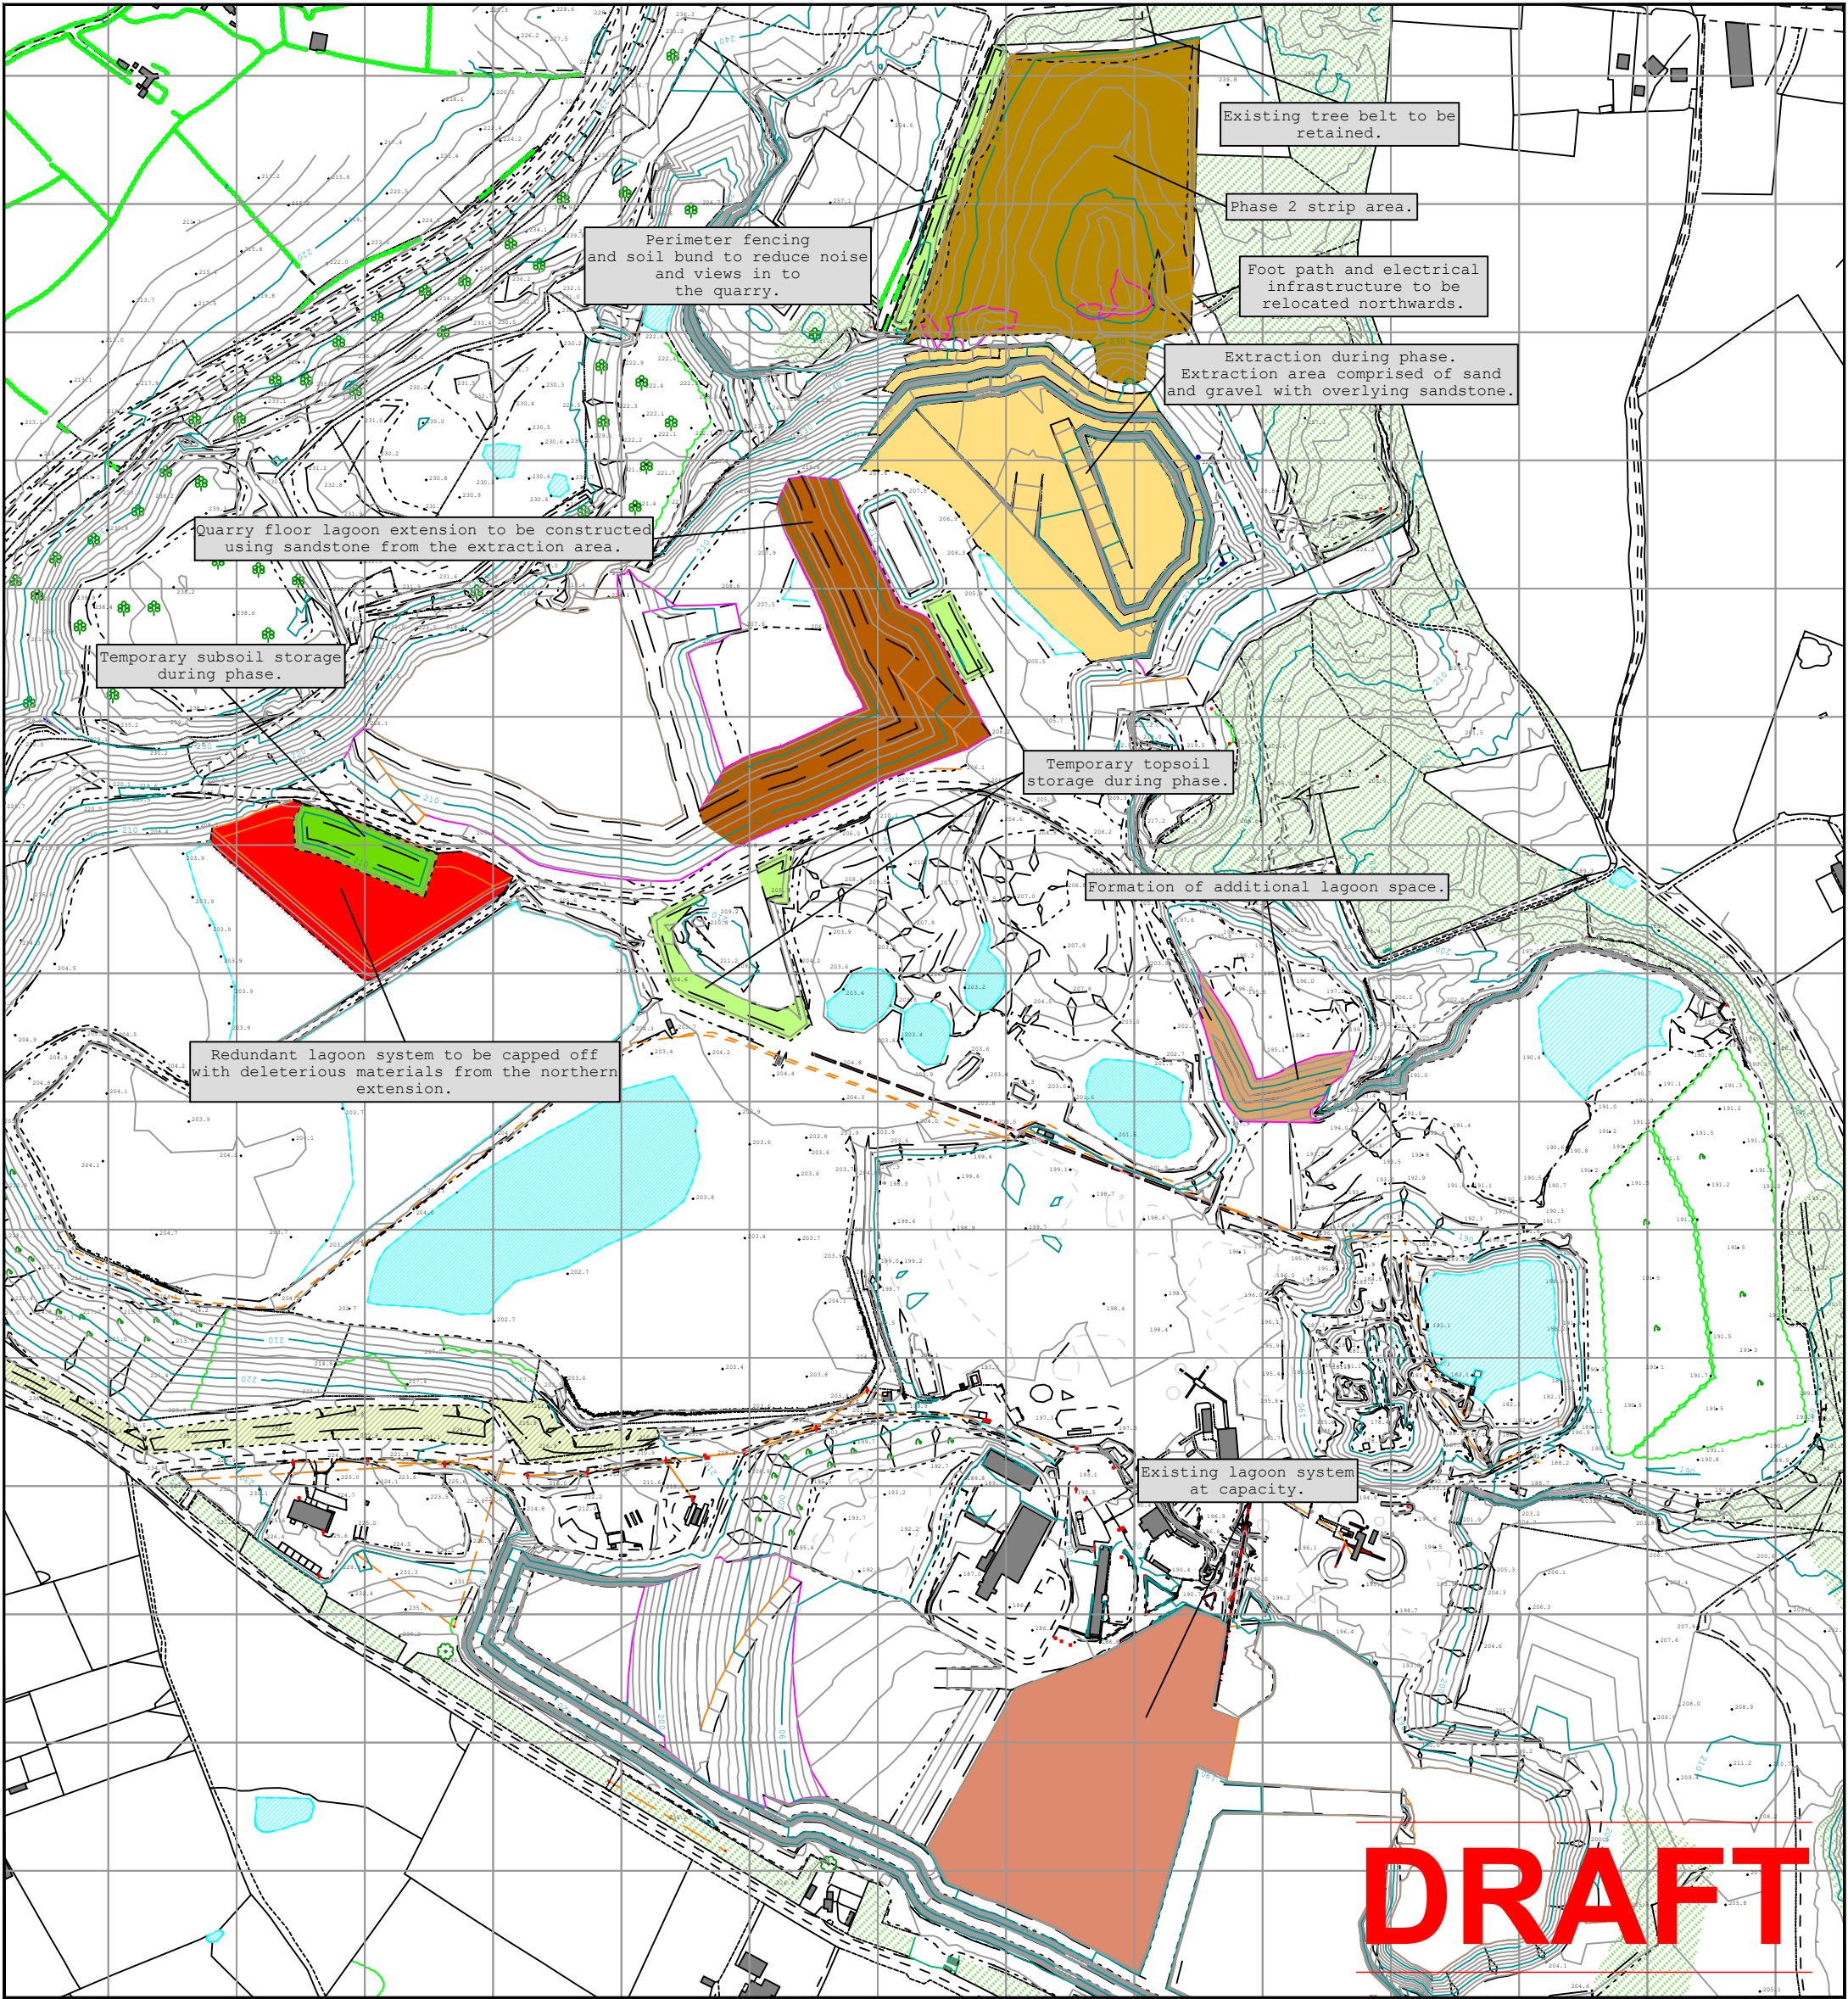

Legend



Site Name: C057 - Croxden Quarry		
Drawing Name: Northern Extension Proposal - Phase 2		
Drawn By: H.Sandbach	Scale @ A3: 1:5000	
Date: 20/08/2020	Drawing Number: A000 / 00000 A	