


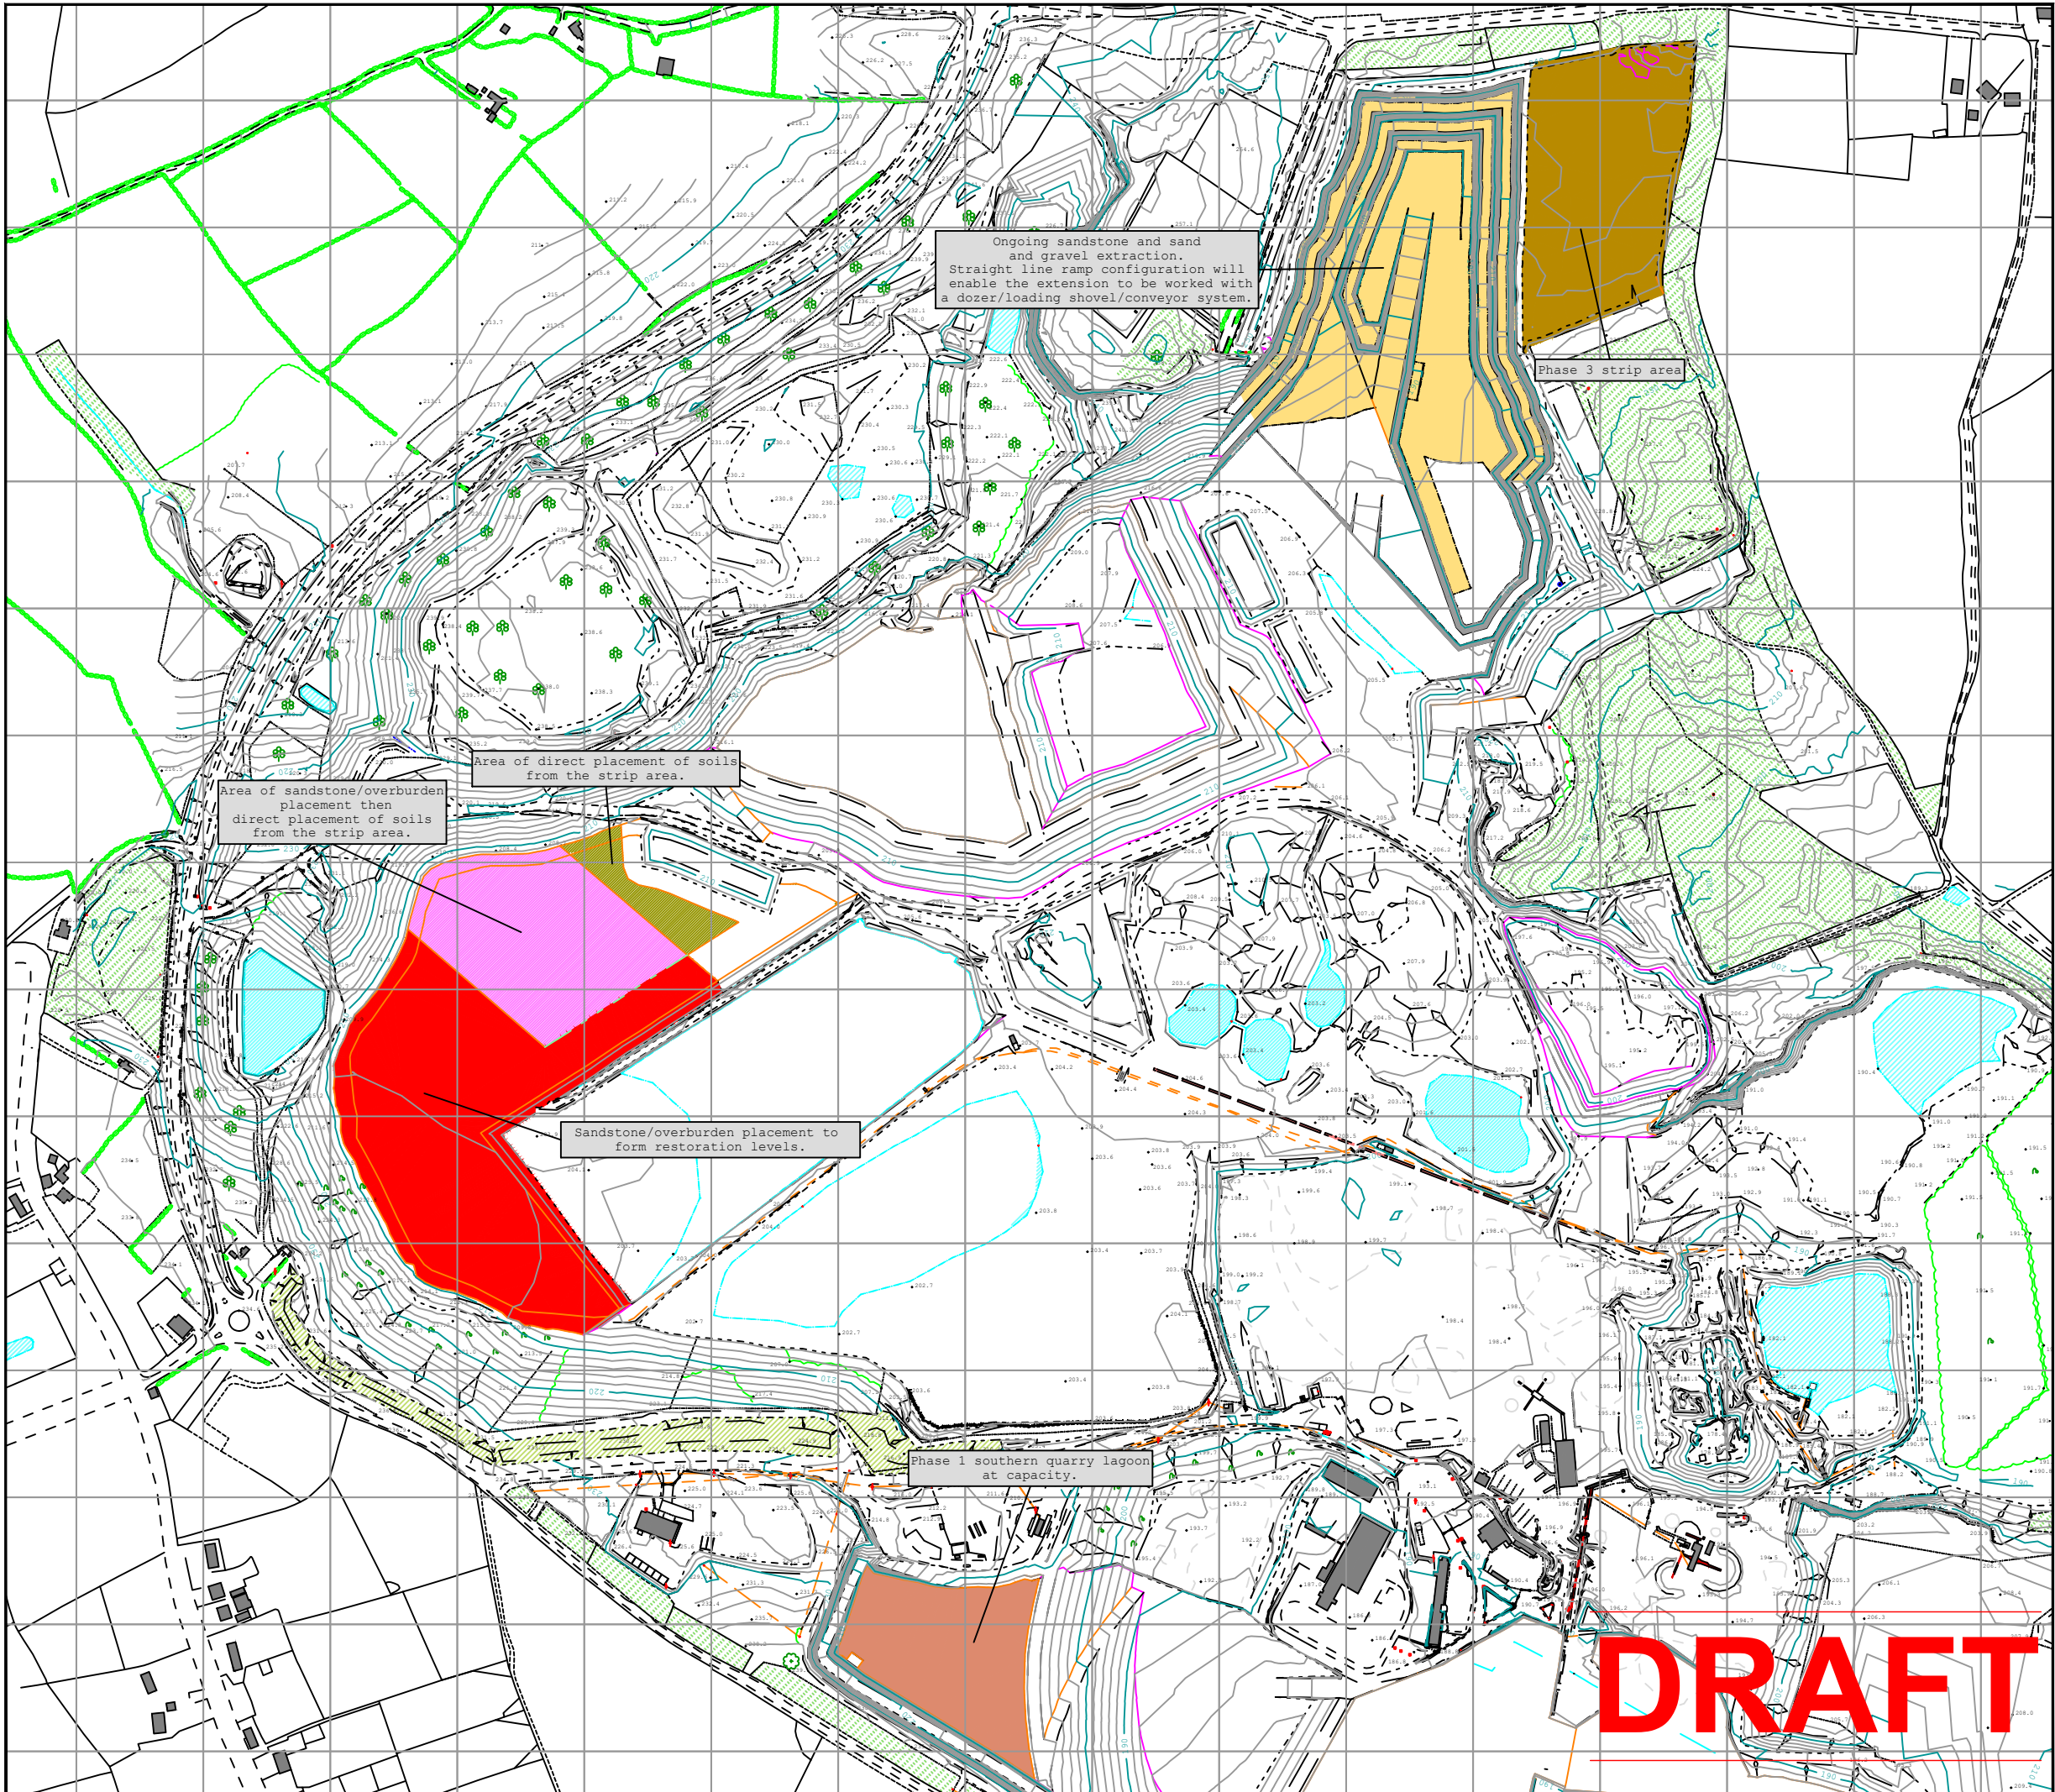

Legend



Site Name:
C057 - Croxden Quarry

Drawing Name:
Northern Extension Proposal - Phase 3

Drawn By: H.Sandbach	Scale @ A3: 1:5000	
Date: 20/08/2020	Drawing Number:	

DRAFT