


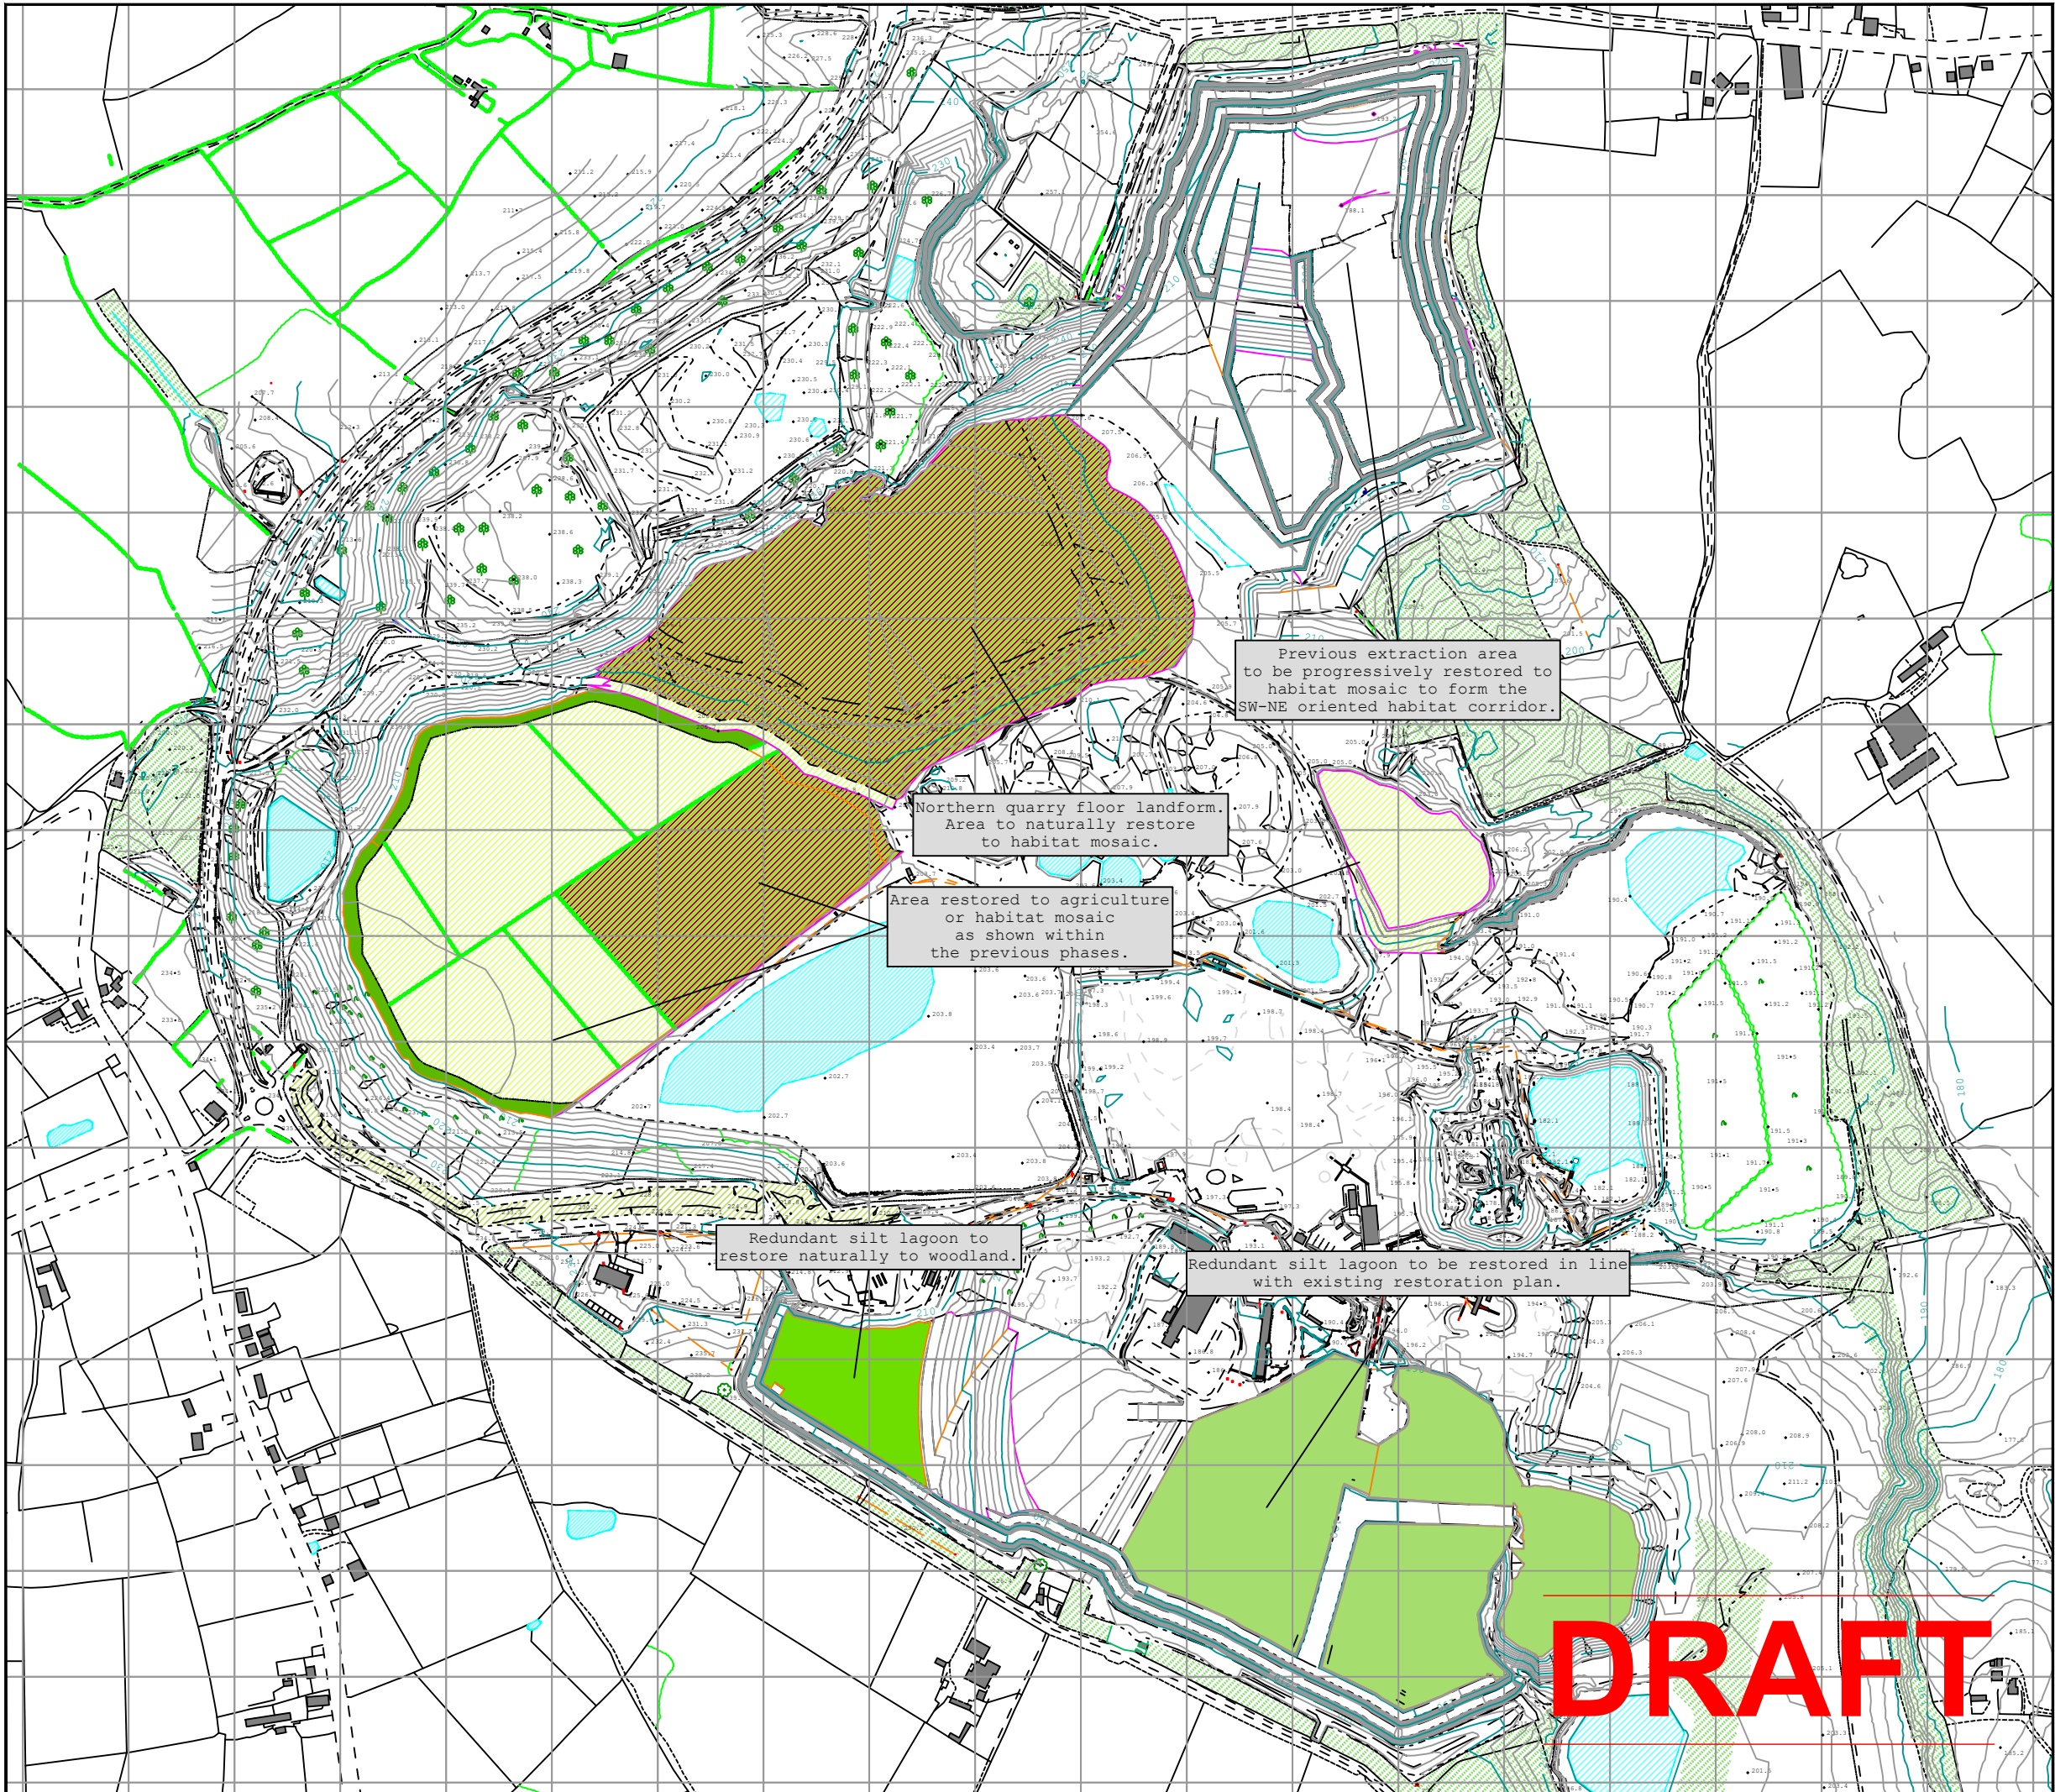

Legend



Site Name: C057 - Croxden Quarry	
Drawing Name: Northern Extension Proposal - Phase 6 (Concept Final Restoration)	
Drawn By: H.Sandbach	Scale @ A3: 1:6000
Date: 25/08/2020	Drawing Number:

