
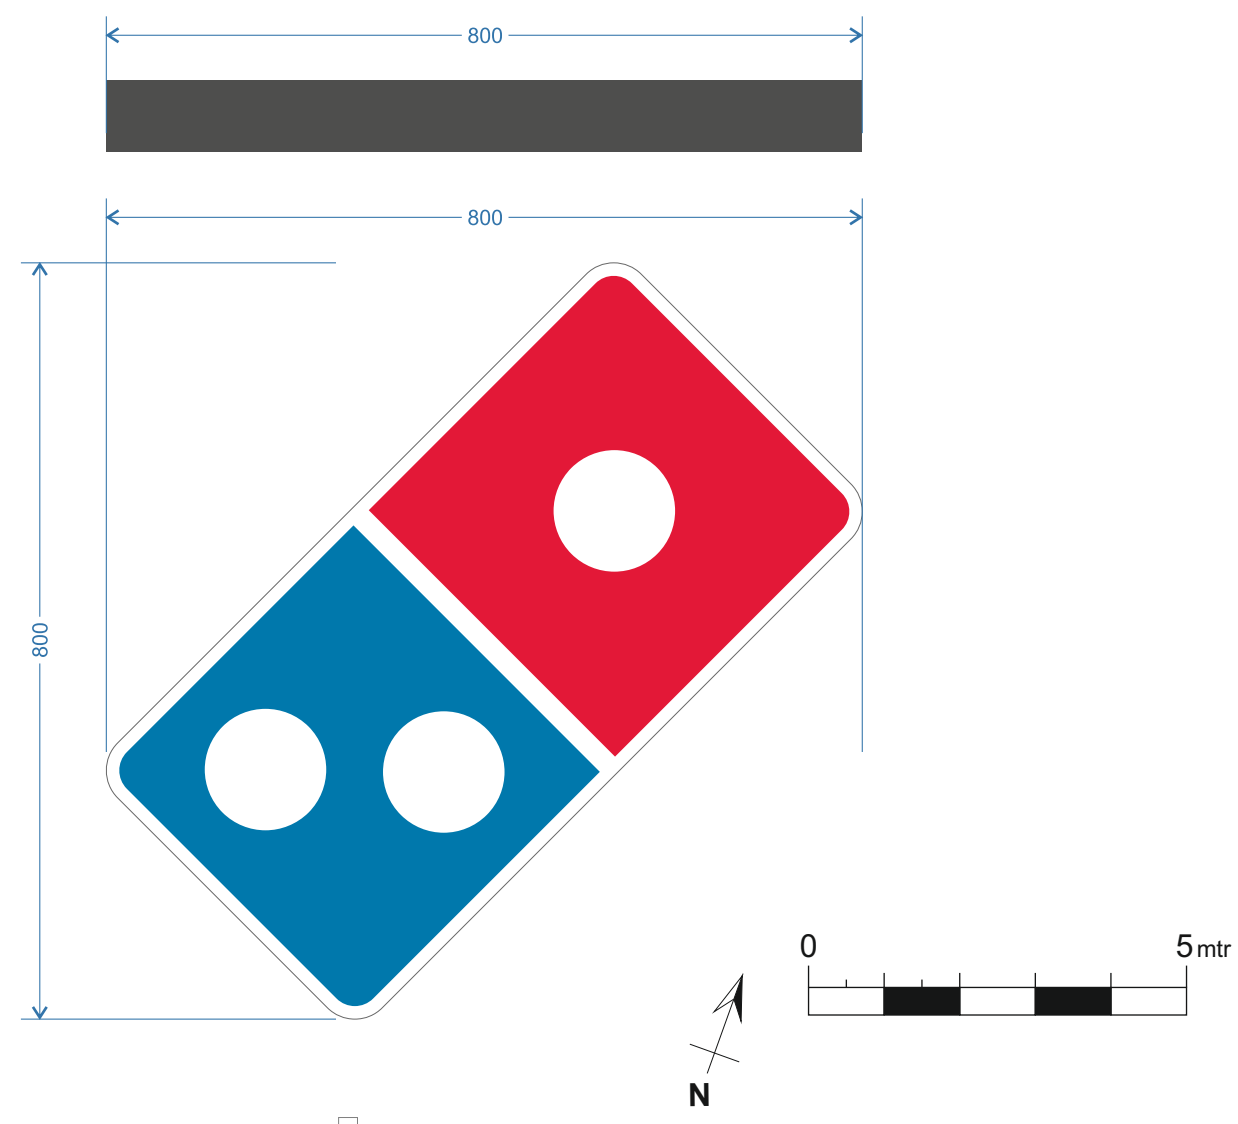


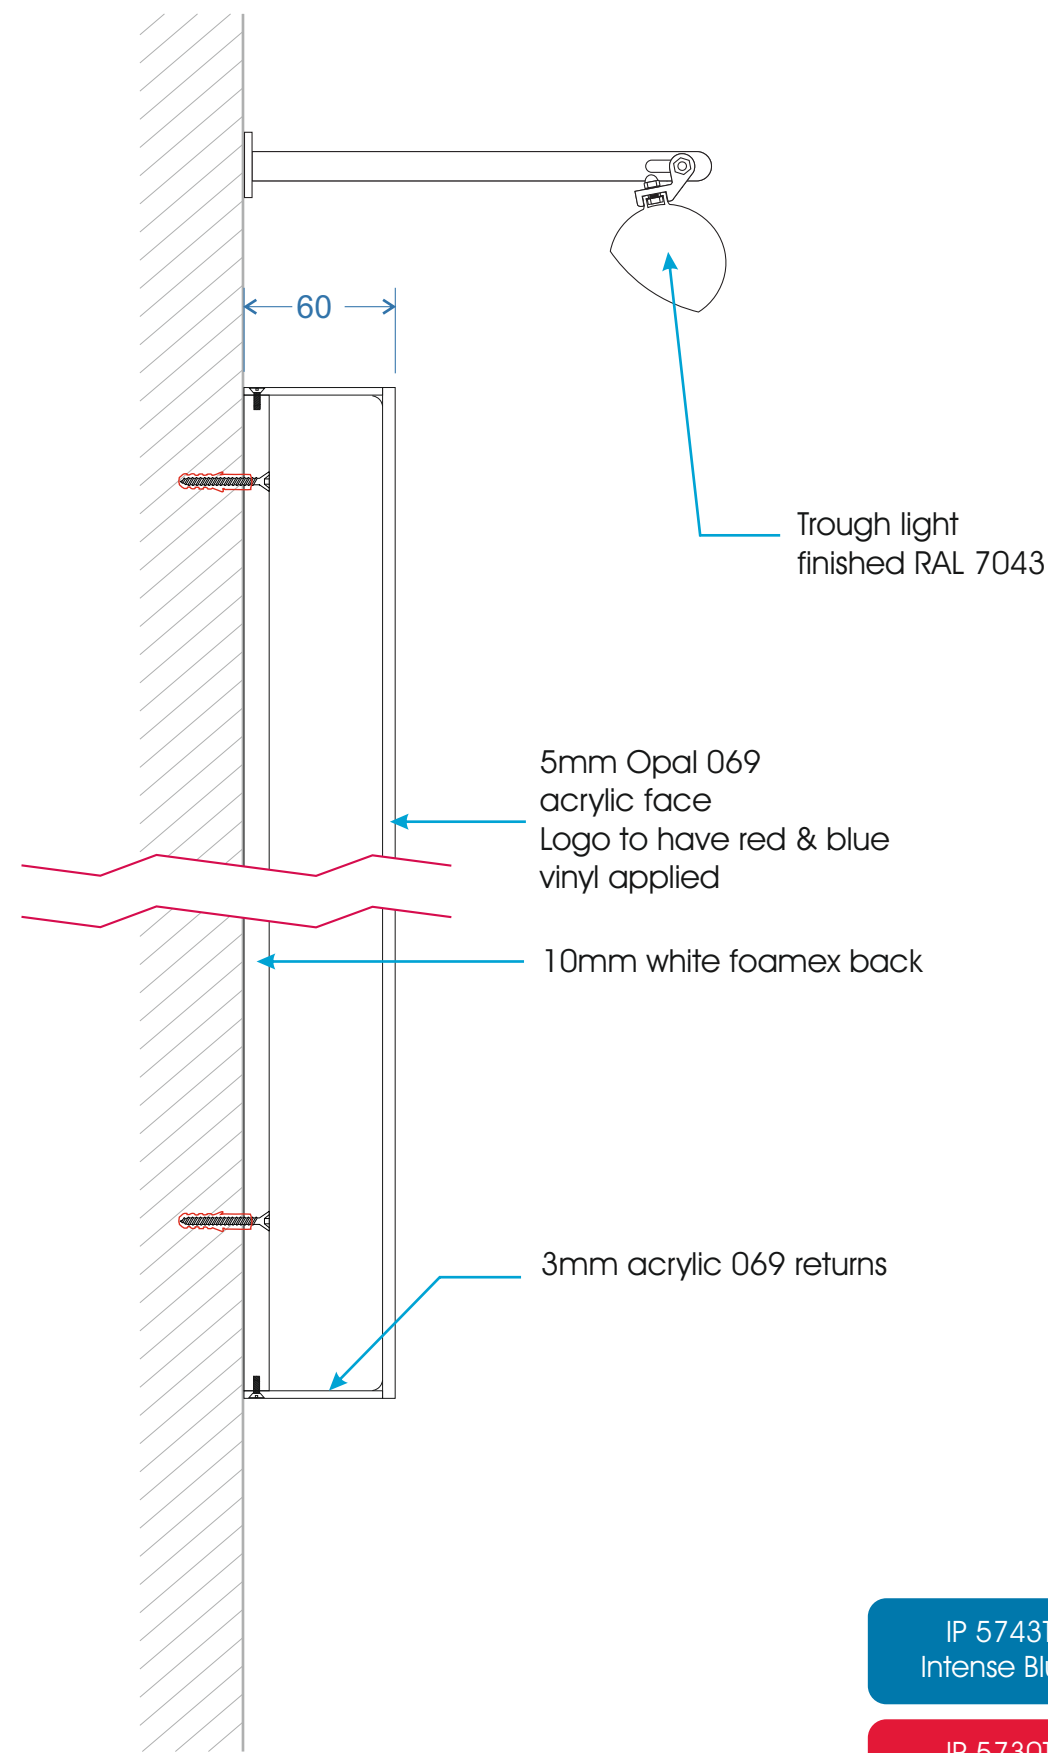

Scale 1:100
Site Car Park

- IP 5743T
Intense Blue
- IP 5730T
Red
- RAL 7043
Traffic Grey

All measurements in millimetres unless stated otherwise.							
CLIENT:	Domino's	DRAWING NUMBER:	JOB NO:	DRAWN BY:	REV	DATE	BY DESCRIPTION
PROJECT:	Cheadle	DJ-0521-064	6984	D. Jewkes	A	00.00.20	XX XXXXXX
					B	00.00.20	XX XXXXXX
DESCRIPTION:	Externally illuminated Tile logo	DATE:	ITEM REF:	SCALE:	C	00.00.20	XX XXXXXX
		19.05.20	F	a/s @A3	D	00.00.20	XX XXXXXX
					E	00.00.20	XX XXXXXX