


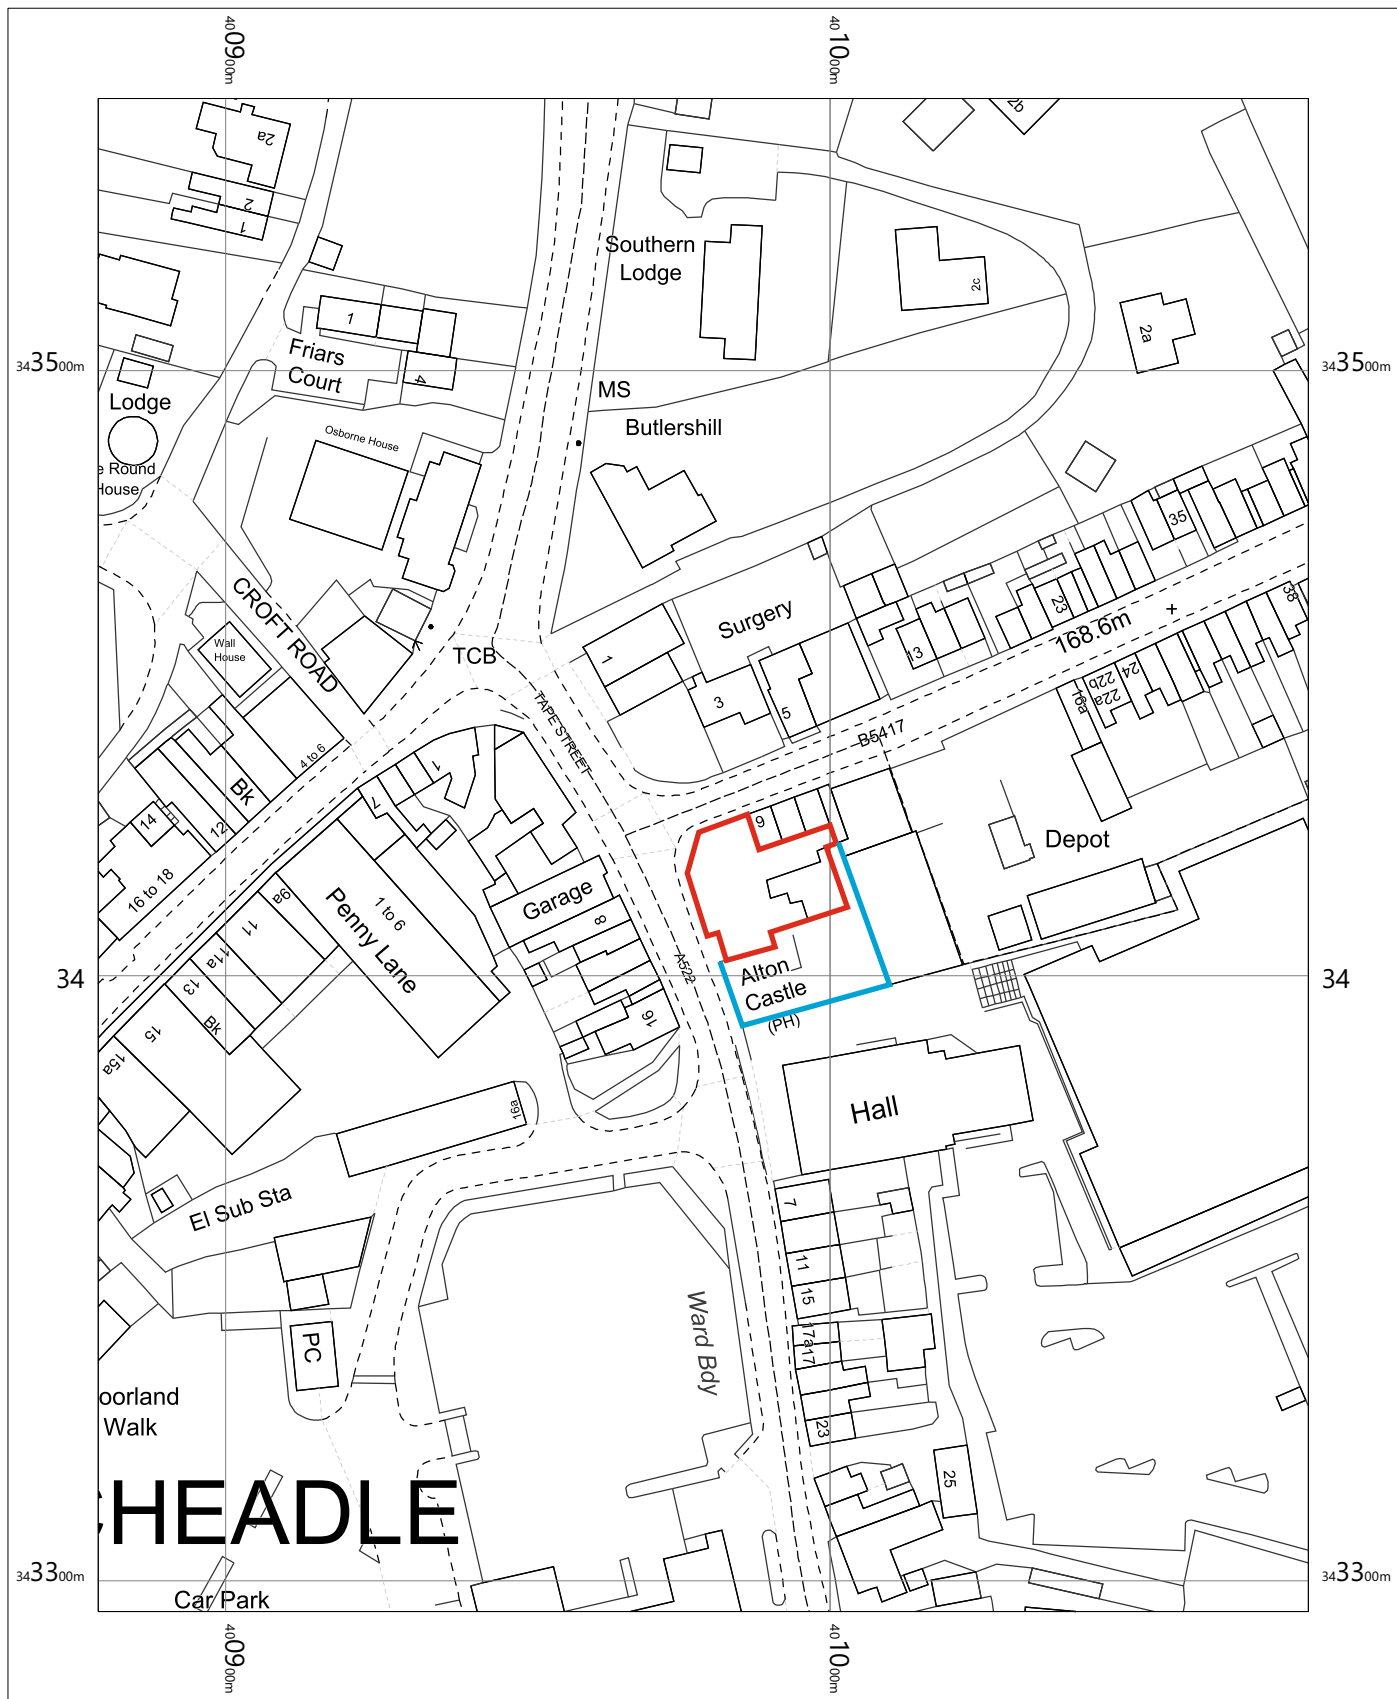


The Alton Castle Public House
 3 Tape St
 Cheadle
 Stoke-on-Trent
 ST10 1BG

OS MasterMap 1250/2500/10000 scale
 Tuesday, June 29, 2021, ID: JEW-00972960
 maps.johnewright.com

1:1250 scale print at A4, Centre: 400979 E, 343420 N

©Crown Copyright Ordnance Survey. Licence no. 100025568

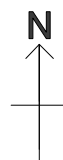

johnewright

maps@johnewright.com
 tel: 0115 950 6633