


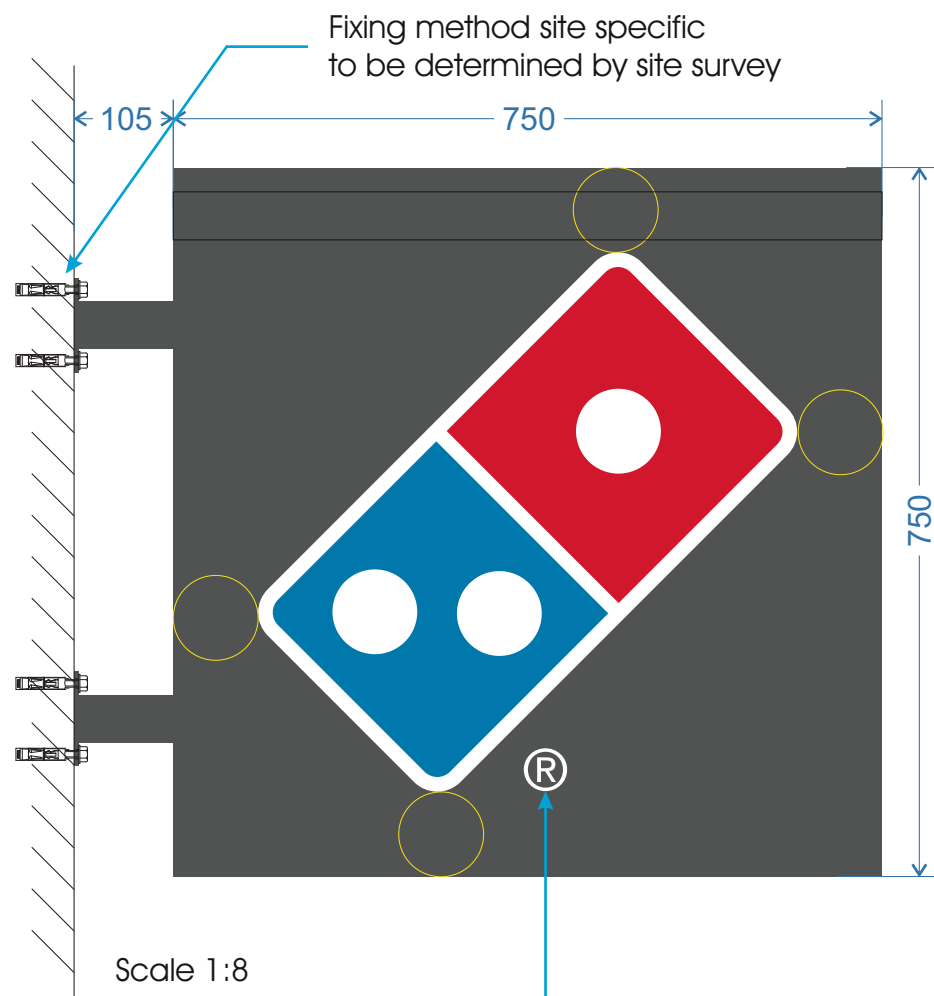


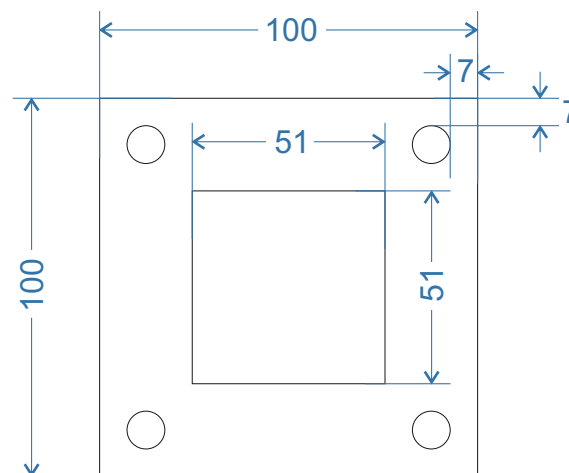

registered trademark to be white vinyl

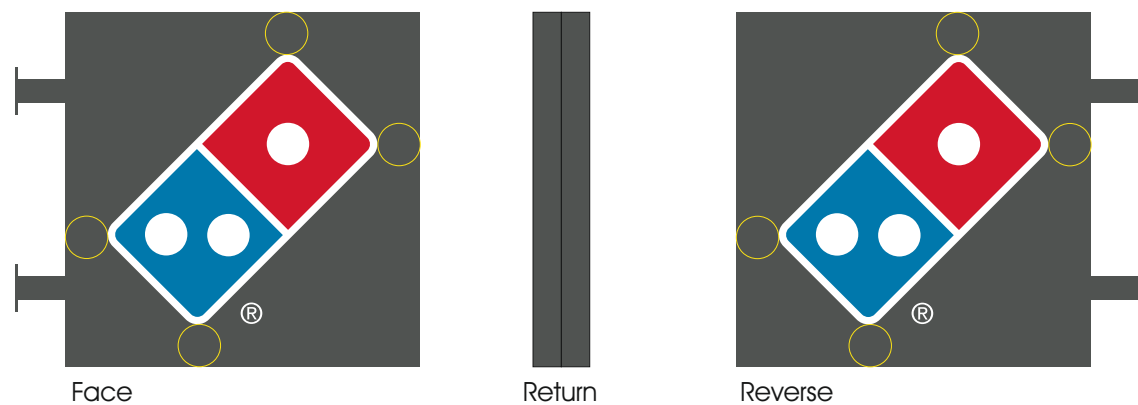

Scale 1:2
5mm steel plate
c/w 10mm Ø fixing holes

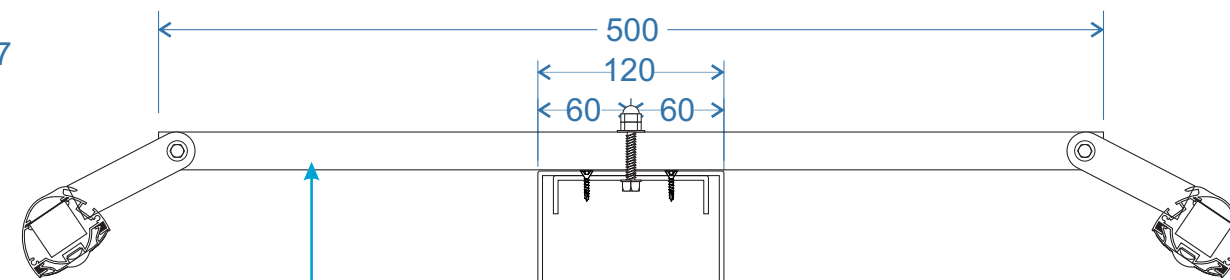


Ecolux trough light
finished RAL 7043 traffic grey

5mm 069 acrylic
c/w red & blue vinyl


3mm aluminium fret cut trays
finished RAL 7043 satin

2mm steel channel frame

Scale 1:4

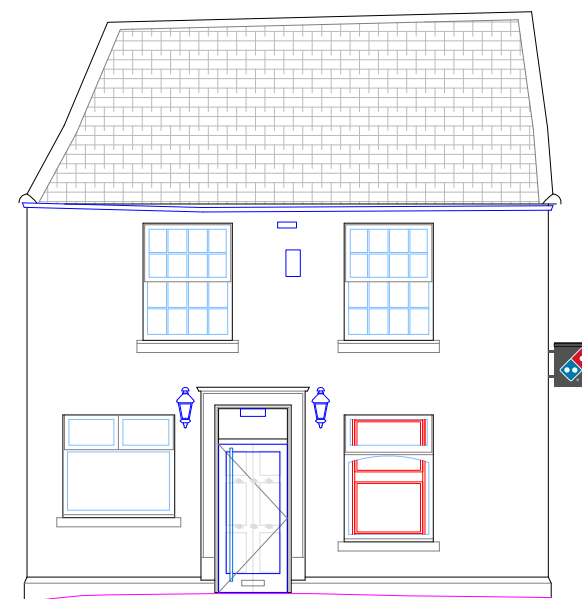

Scale 1:100
Corner of Queen St. & Tape St.

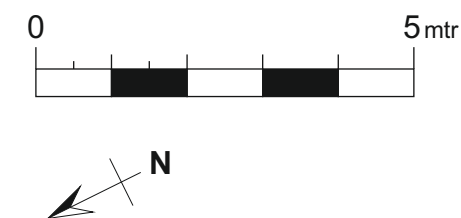

Mactac 9828-00
Matt White

RAL 9016
Traffic White

IP 5743T
Intense Blue

IP 5730T
Red

RAL 7043
Traffic Grey

GEETEE

Geeteesigns.com

All measurements in millimetres unless stated otherwise.

CLIENT:	Domino's	DRAWING NUMBER:	DJ-0521-063	JOB NO:	6984	DRAWN BY:	D. Jewkes	REV	DATE	BY	DESCRIPTION
PROJECT:	Cheadle	DATE:	19.05.20	ITEM REF:	E	SCALE:	a/s @A3	A	00.00.20	XX	XXXXXX
DESCRIPTION:	750mm Projecting sign							B	00.00.20	XX	XXXXXX
								C	00.00.20	XX	XXXXXX
								D	00.00.20	XX	XXXXXX
								E	00.00.20	XX	XXXXXX