

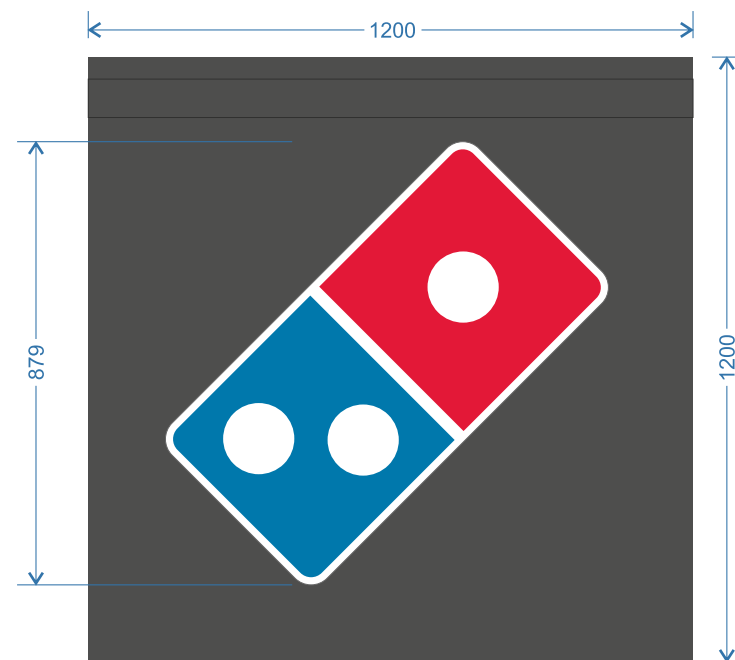


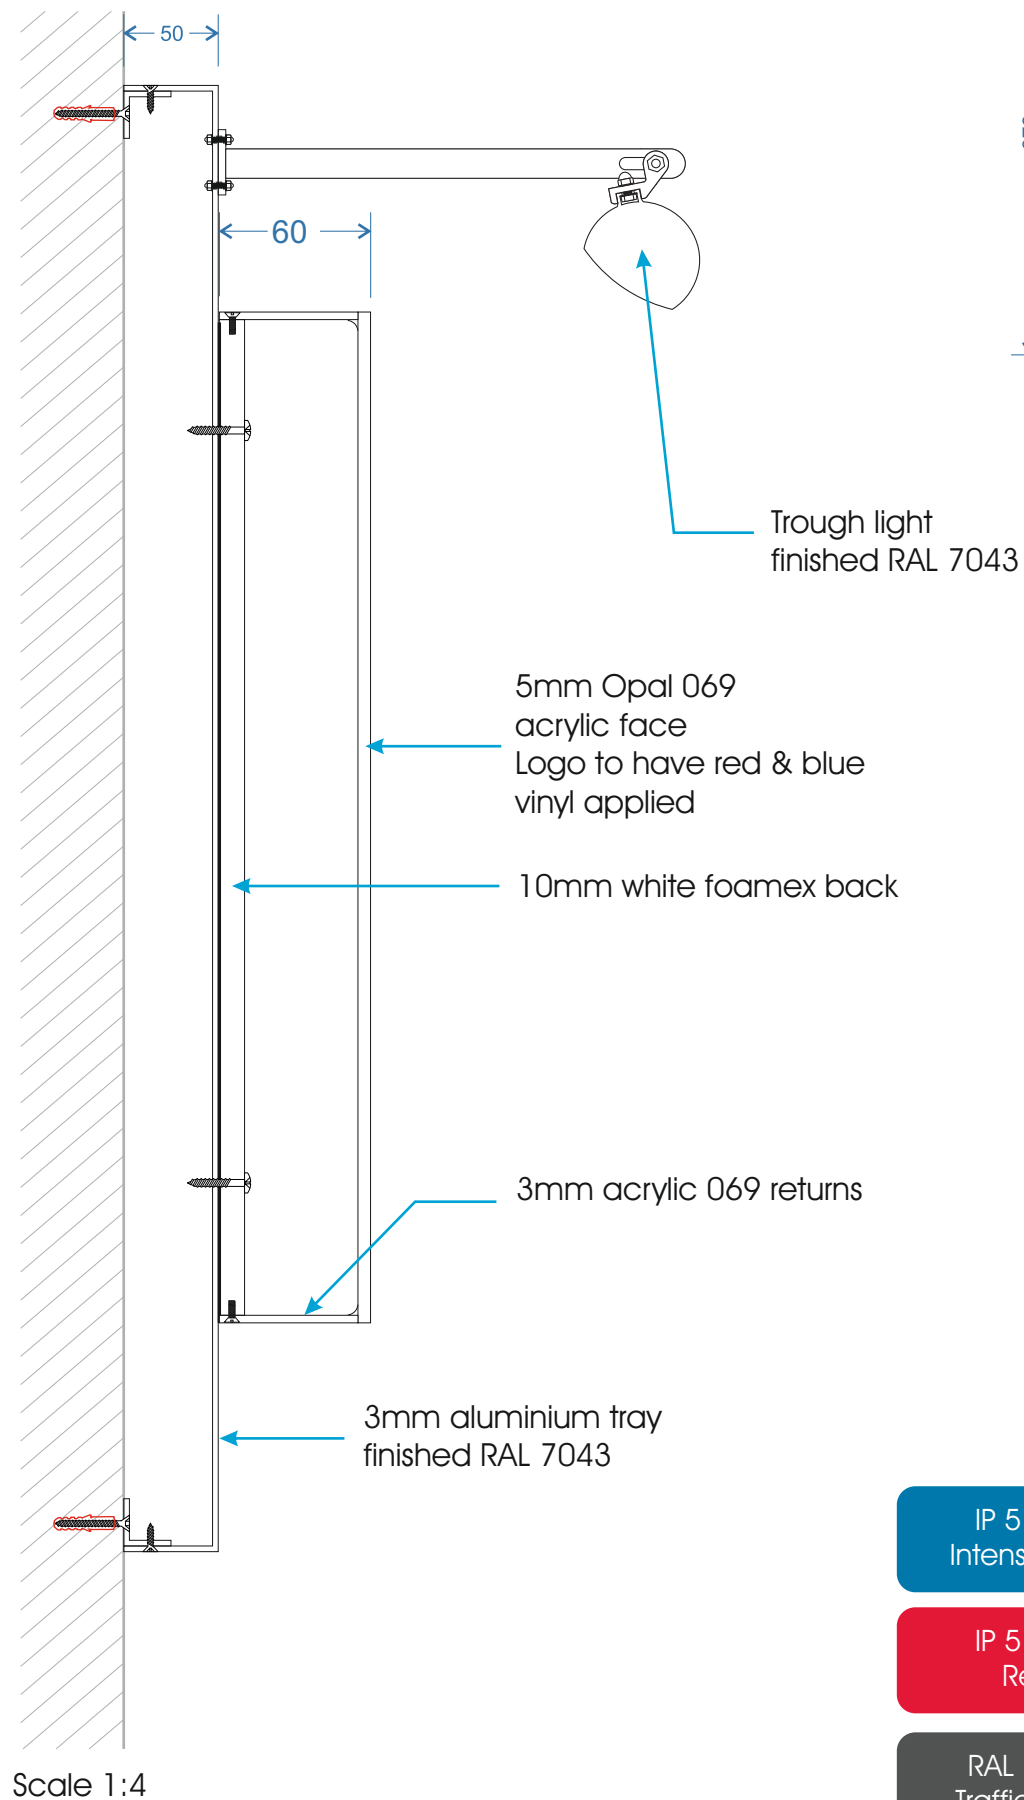

Scale 1:15

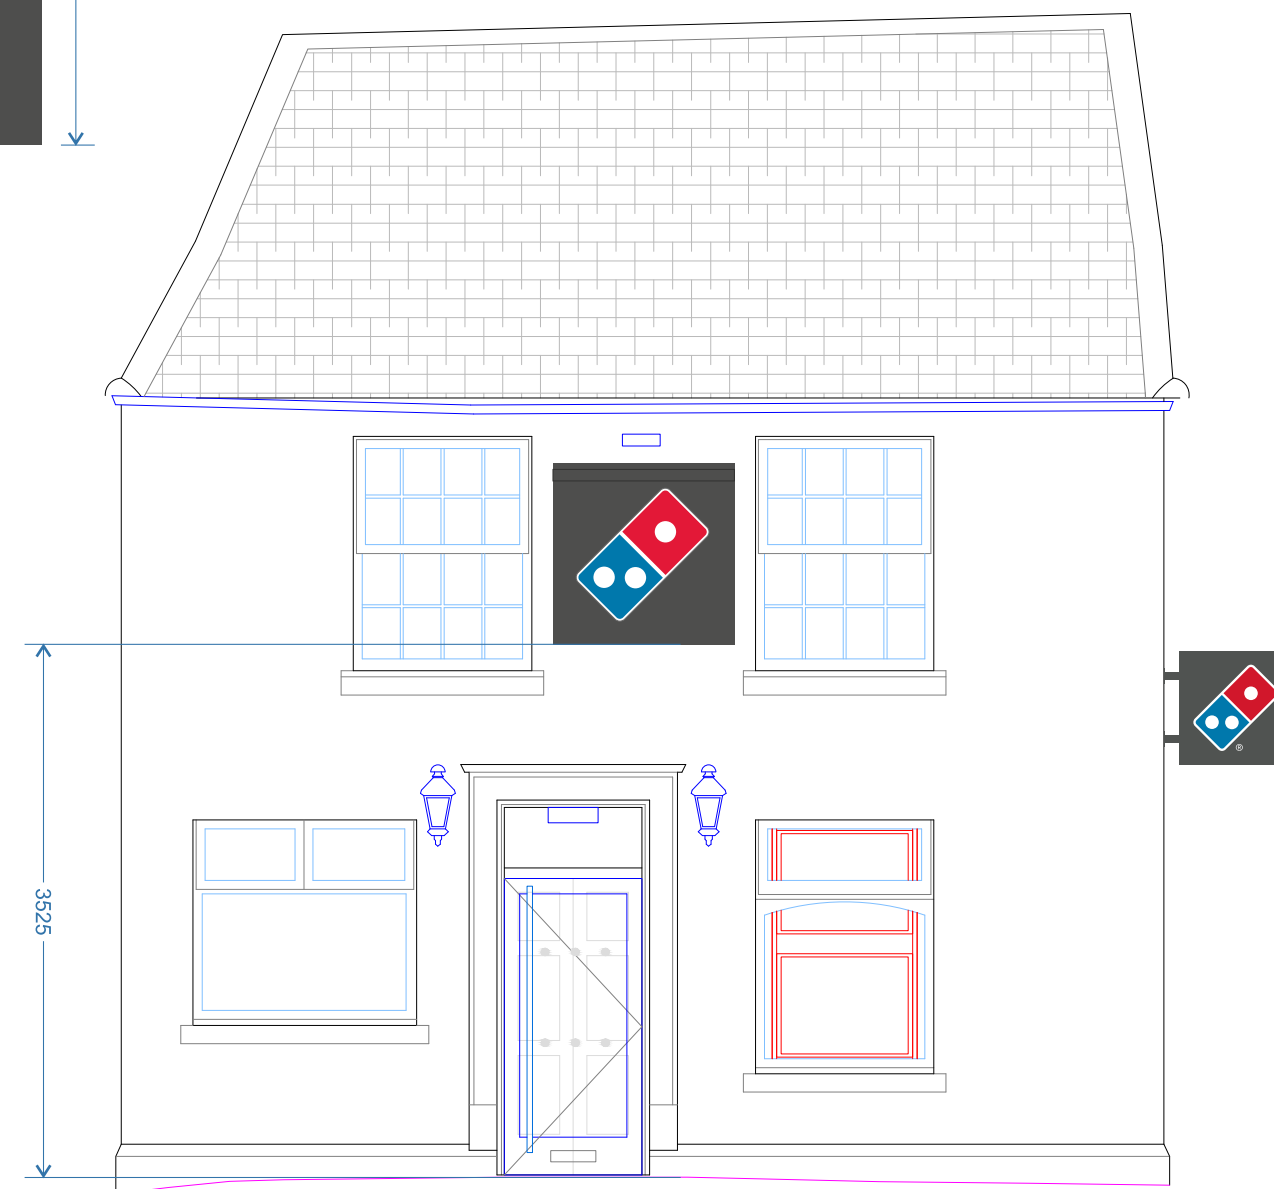

Elevation 2. Corner of Queen Street and Tape Street
Scale 1:50

IP 5743T
Intense Blue

IP 5730T
Red

RAL 7043
Traffic Grey

All measurements in millimetres unless stated otherwise.								
CLIENT:	Domino's	DRAWING NUMBER:	JOB NO:	DRAWN BY:	REV	DATE	BY	DESCRIPTION
PROJECT:	Cheadle	DJ-0521-112	6984	D. Jewkes	A	00.00.20	XX	XXXXXX
					B	00.00.20	XX	XXXXXX
DESCRIPTION:	Trough illuminated tray	DATE:	ITEM REF:	SCALE:	C	00.00.20	XX	XXXXXX
		26.05.21	N/A	a/s @A3	D	00.00.20	XX	XXXXXX
					E	00.00.20	XX	XXXXXX