


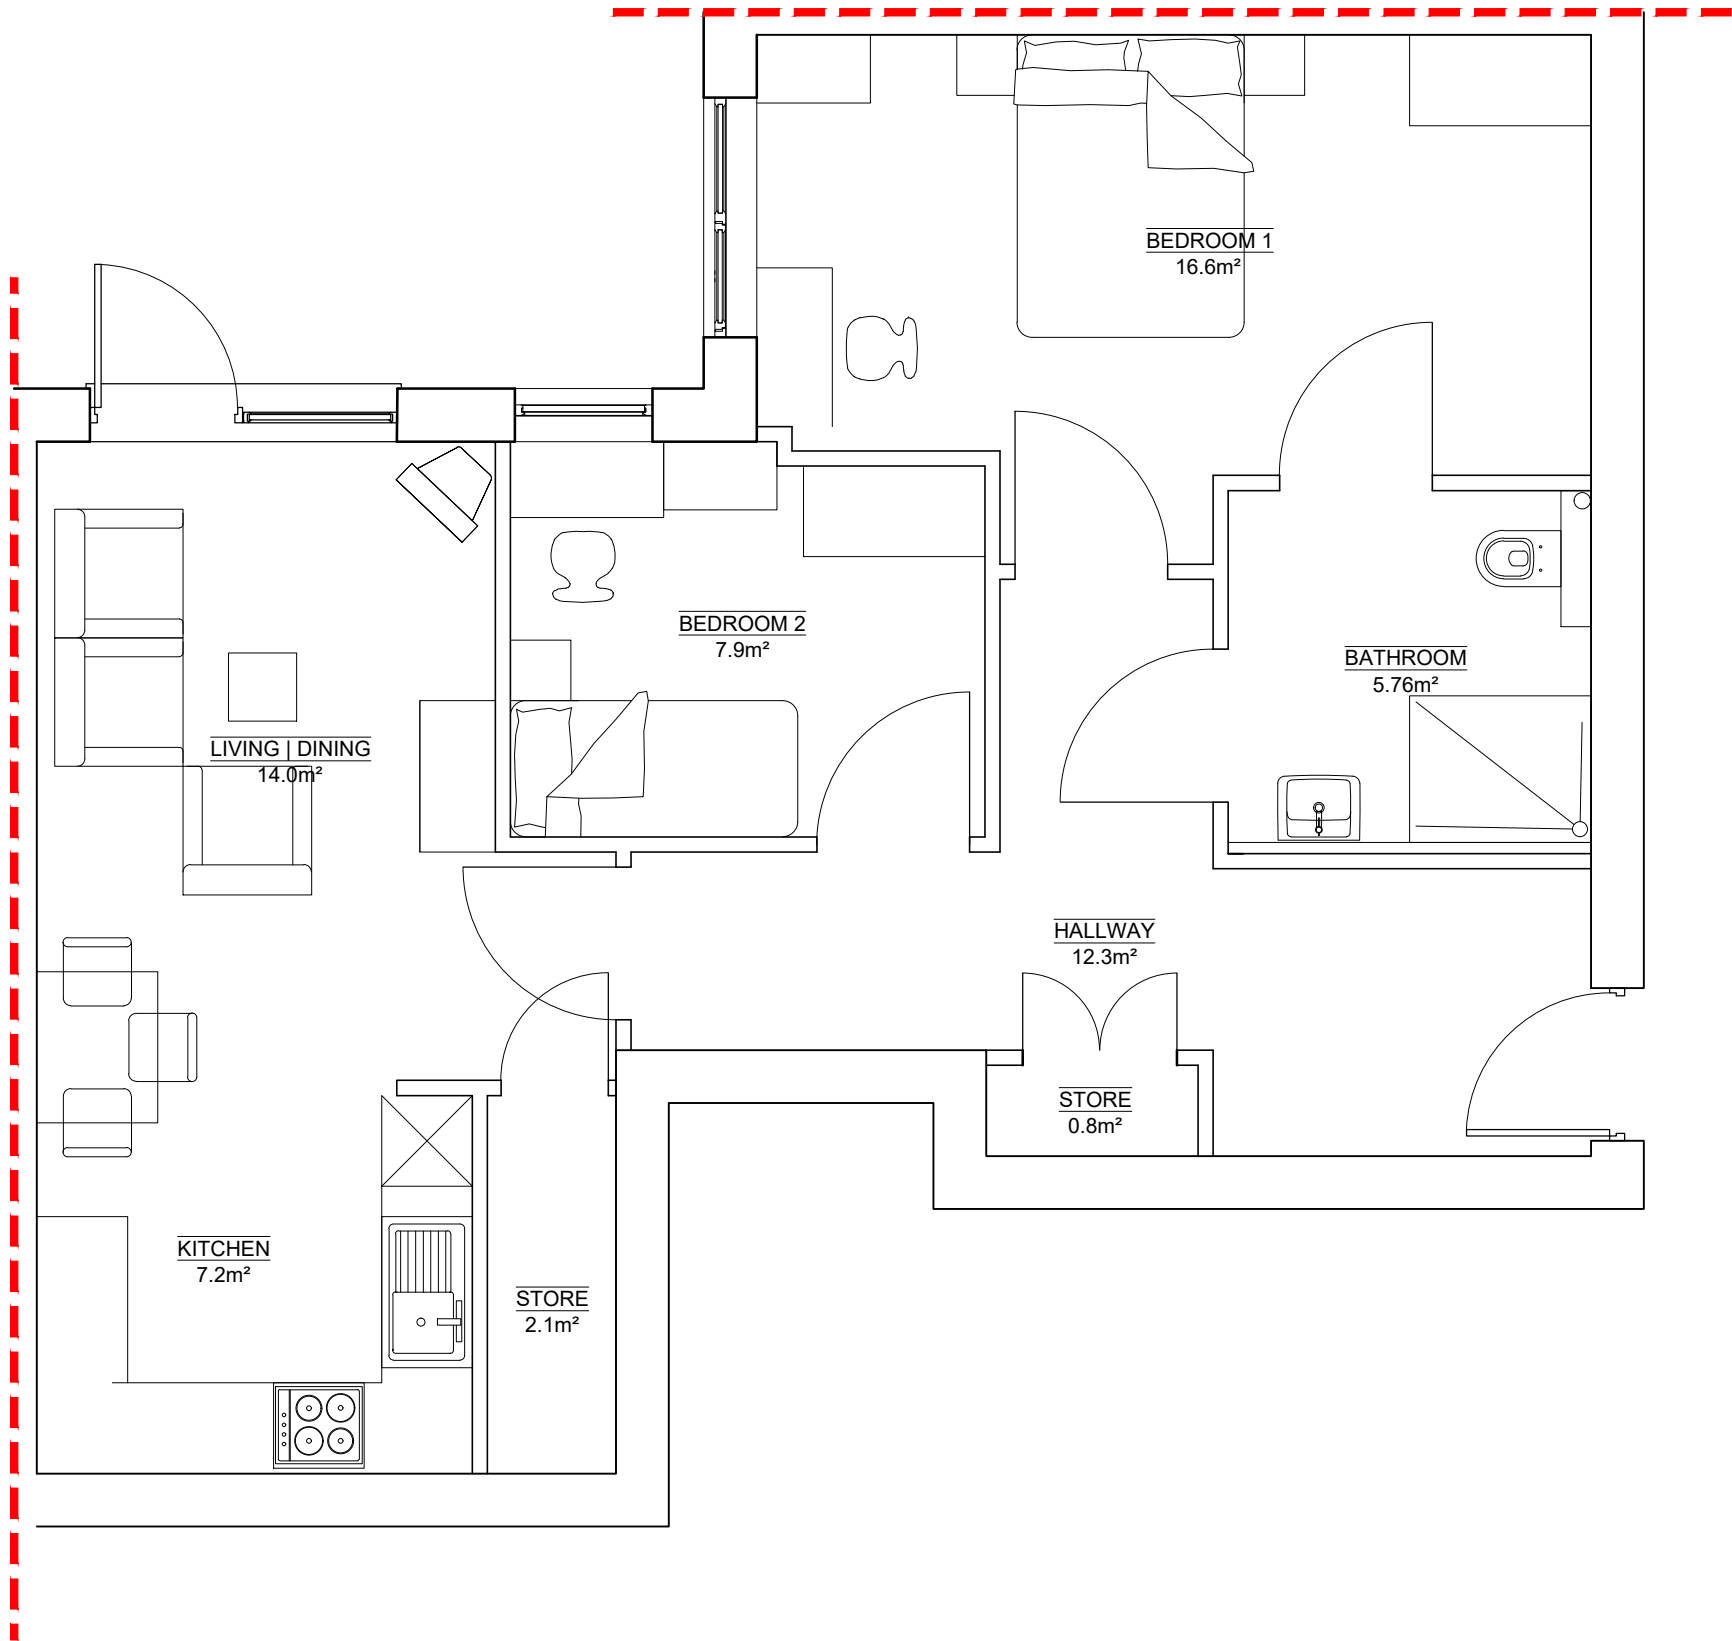

PLANNING
DRAWING

REVISIONS

This design is copyright ©

Housing2i



PROPOSED RESIDENTIAL
DEVELOPMENT AT

COMPTON MILL, LEEK

FLAT TYPE J
2 BED 3 PERSON
69.7m²

Drawn: BC Scale: 1-50 @ A3
Date: MAY 2021 Checked: AH

brewsterbye architects

5 NORTH HILL ROAD
HEADINGLEY
LEEDS
LS6 2EN

telephone
0113 2754000
facsimile
0113 2844250
e.mail
info@brewsterbye.co.uk



Dwg No: 526/29(02)118 #