


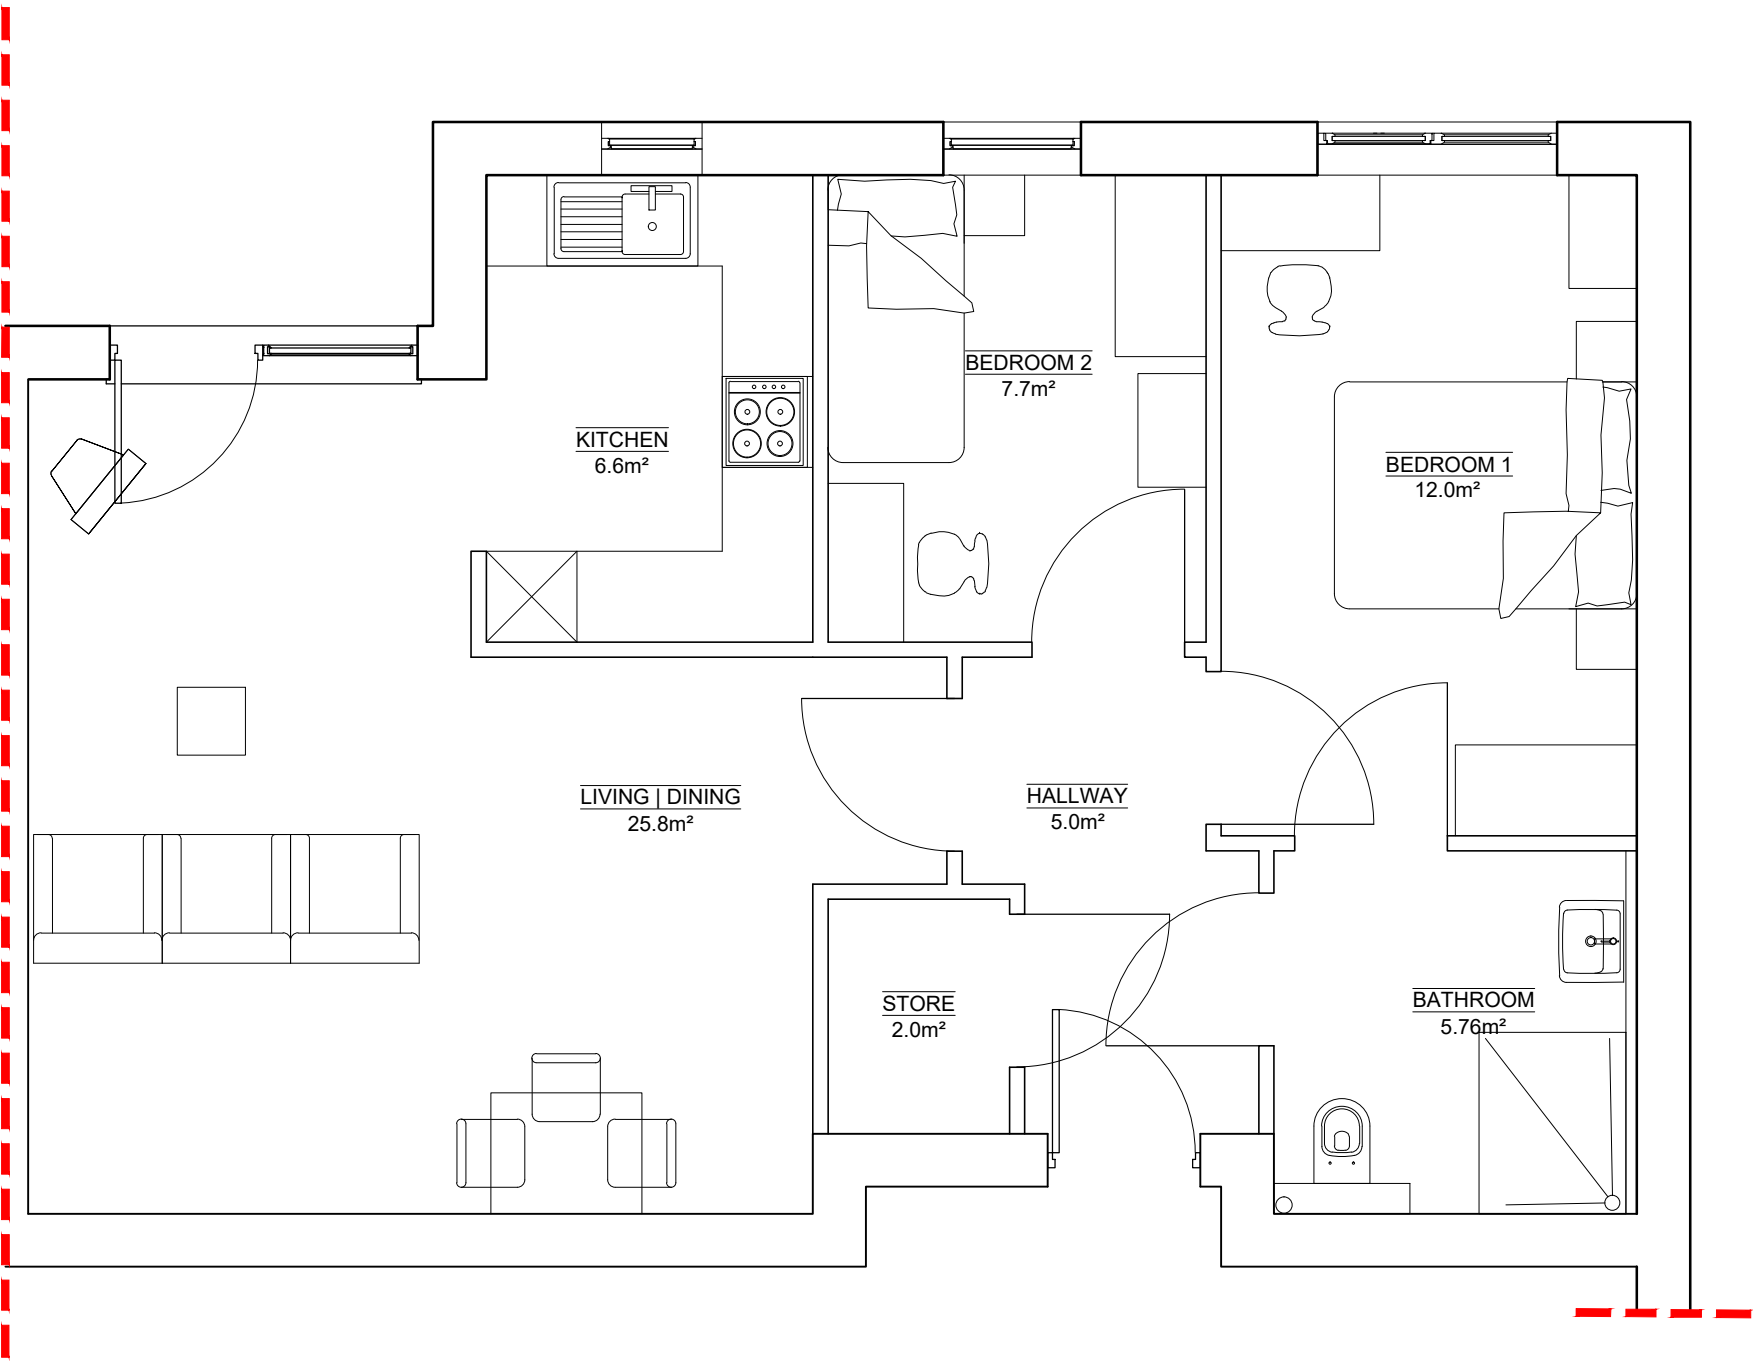

PLANNING  
DRAWING

REVISIONS

This design is copyright ©

Housing2i



PROPOSED RESIDENTIAL  
DEVELOPMENT AT

COMPTON MILL, LEEK

FLAT TYPE K  
2 BED 3 PERSON  
67.3m²

Drawn: BC Scale: 1-50 @ A3  
Date: MAY 2021 Checked: AH

**brewsterbye** architects  
5 NORTH HILL ROAD  
HEADINGLEY  
LEEDS  
LS6 2EN  
telephone  
0113 2754000  
facsimile  
0113 2844250  
e.mail  
info@brewsterbye.co.uk



Dwg No: 526/29(02)119 #