


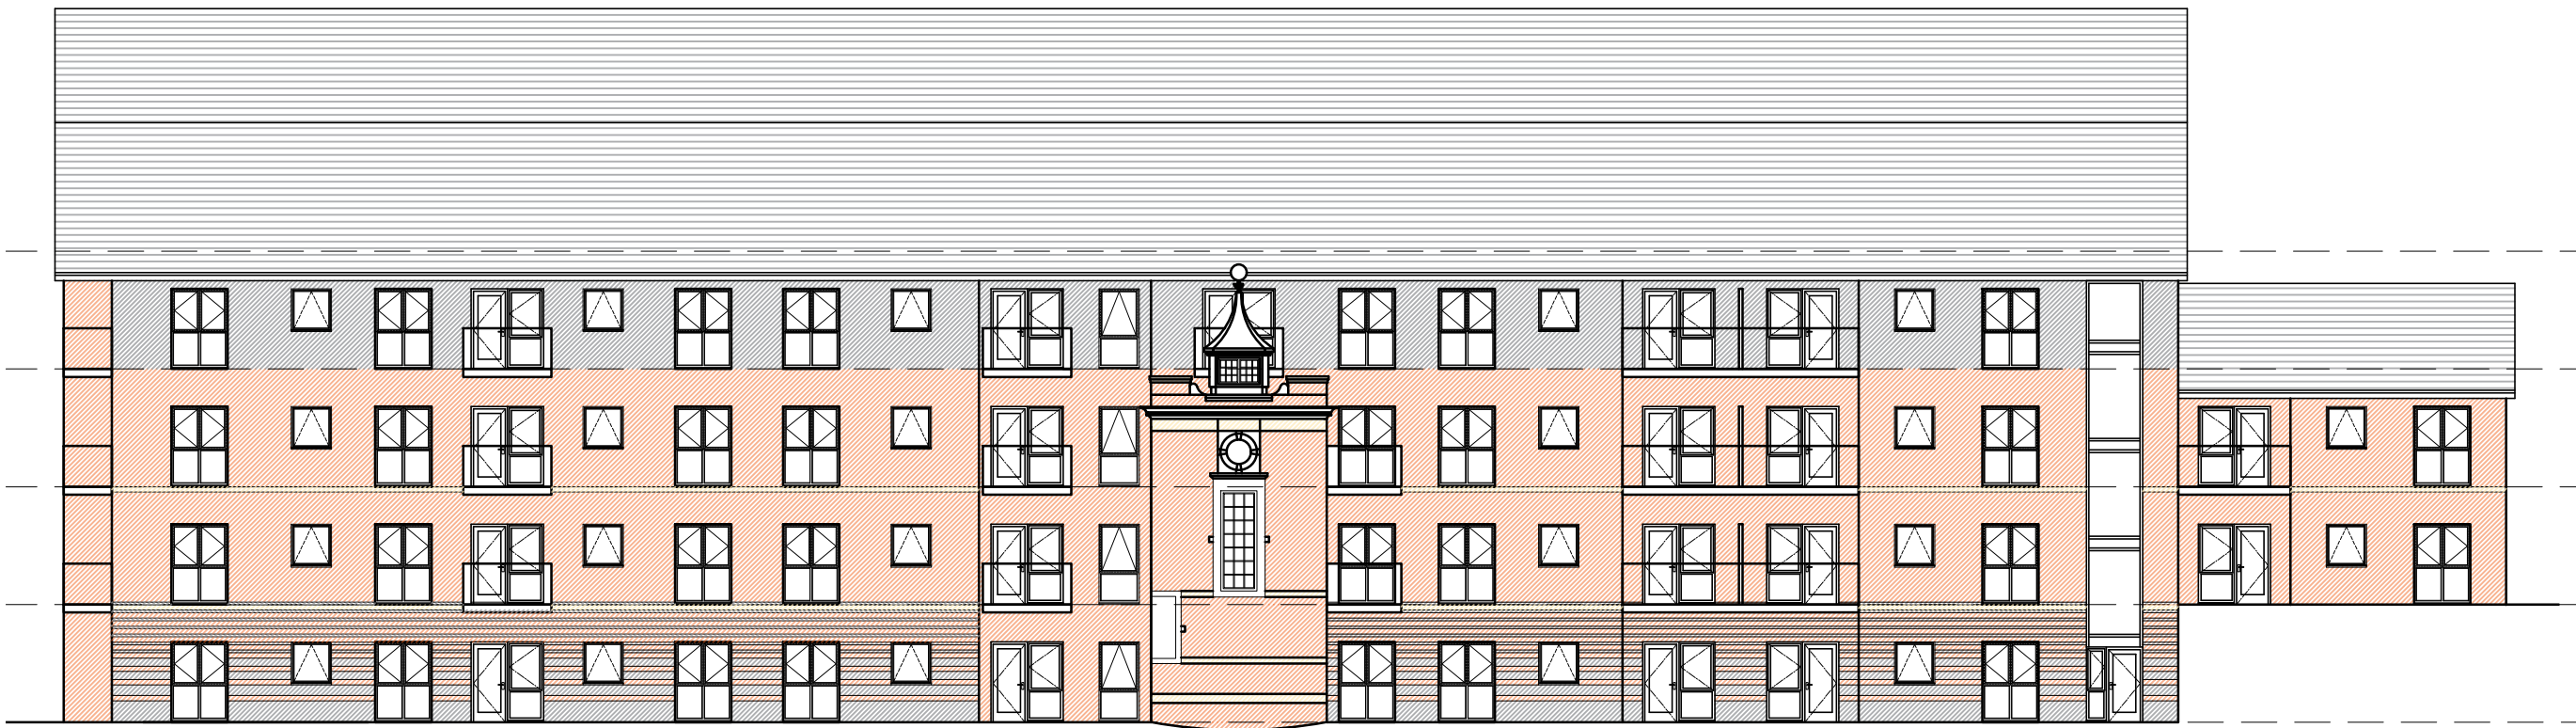

ELEVATION 01



ELEVATION 02




ELEVATION 03



ELEVATION 04

PLANNING DRAWING	
MATERIAL KEY	
	WALLS RED BRICKWORK
	WALLS BLUE / GREY BRICKWORK
	DETAIL STONE DETAILING
	ROOF CONCRETE SLATE EFFECT TILES

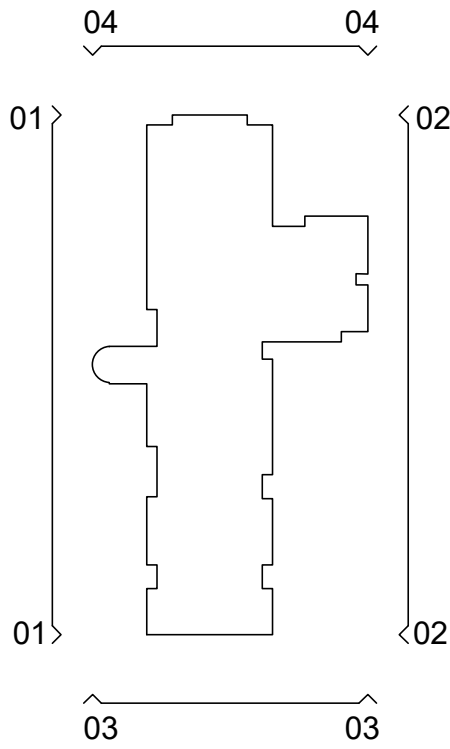

REV: C DATE: 28/06/21 DRAWN: AH CHECKED: MH
Elevations updated to suit internal changes to communal, staff and ancillary spaces.
REV: B DATE: 28/05/21 DRAWN: AH CHECKED: MH
Elevations updated. Estimate drawing of existing turret, windows and detail added. Windows changed to doors on elevation 02 with Juliette balconies added. Alterations to roof design following client comments. Alterations to two storey roof design in Elevation 03. Corridor windows added to Elevation 03. Alterations to entrance to make it more of a feature. Staircase windows altered to be curtain walling.
REV: A DATE: 14/05/21 DRAWN: AH CHECKED: MH
Elevations updated to be autocad drawings
REVISIONS

This design is copyright ©

PROPOSED RESIDENTIAL DEVELOPMENT

COMPTON MILL, LEEK

PROPOSED ELEVATIONS

Drawn: AH
Date: APRIL 21

Scale: 1:200 @ A2
Checked: MH

brewsterbye architects

5 NORTH HILL ROAD
HEADINGLEY
LEEDS
LS6 2EN

telephone
0113 2754000
facsimile
0113 2844250
e-mail
info@brewsterbye.co.uk