


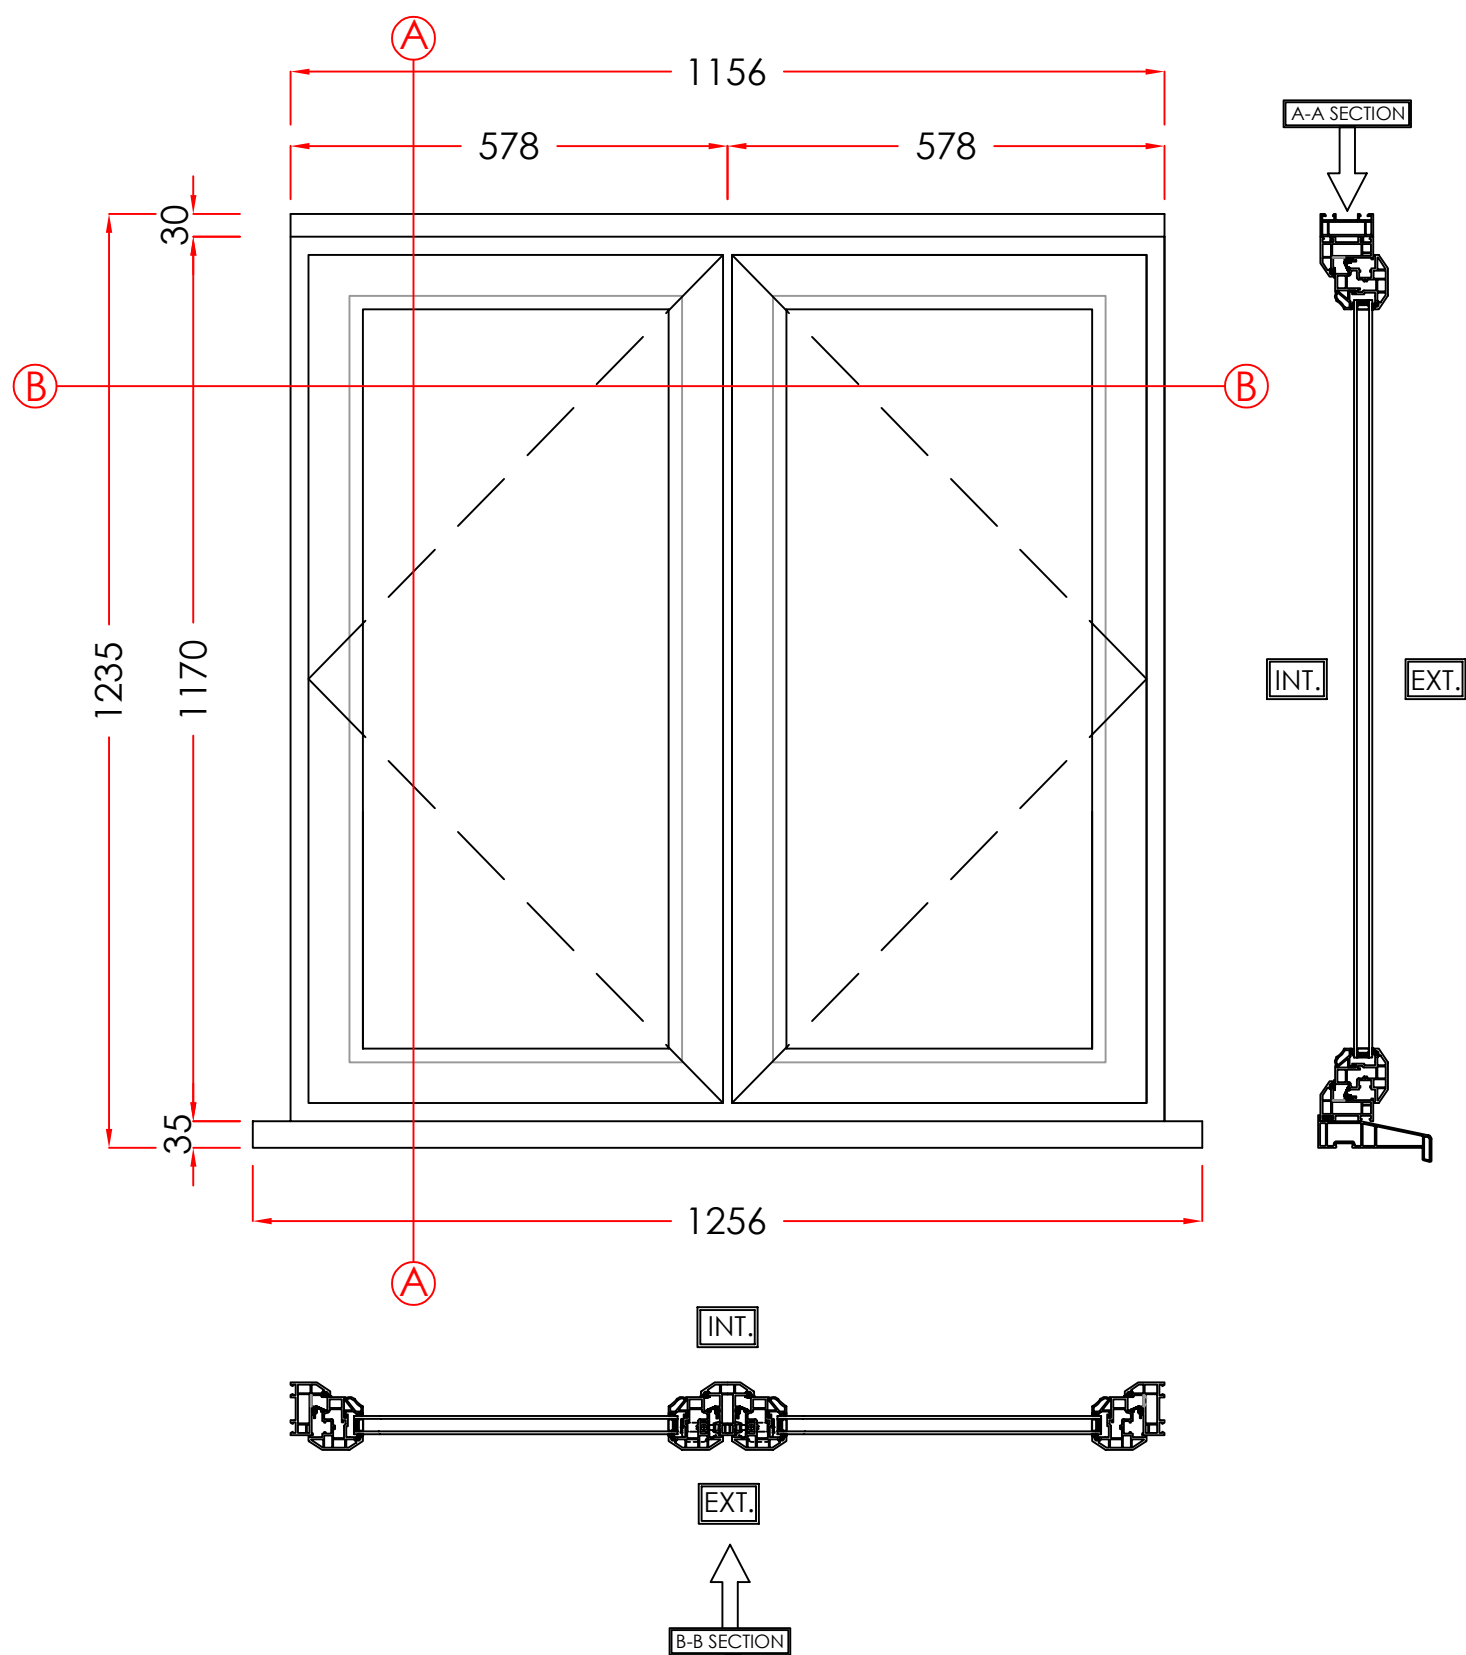

1. BATHROOM

MATERIAL - PVCu
INTERNAL & EXTERNAL COLOUR - WHITE
GLAZING - 24MM SEALED UNITS

VIEWED EXTERNALLY

THESE DRAWINGS ARE THE PROPERTY OF ANGLIAN HOME IMPROVEMENTS
AND MUST NOT BE USED, DISTRIBUTED, LOANED OR COPIED WITHOUT THE
EXPRESS PERMISSION OF ANGLIAN HOME IMPROVEMENTS.

Scale - 1:10
(Produced on A3 Paper)
Sheet 1 Of 3

Drawers Initials.

SF

CONTRACT No.: 30331098

date: 20/07/2021

PROPOSED: WINDOW REPLACEMENT
AT: WHARF COTTAGE, PARK LANE
(INSTALLATION ADDRESS) ENDON
STOKE ON TRENT
STAFFORDSHIRE, ST9 9JA

