


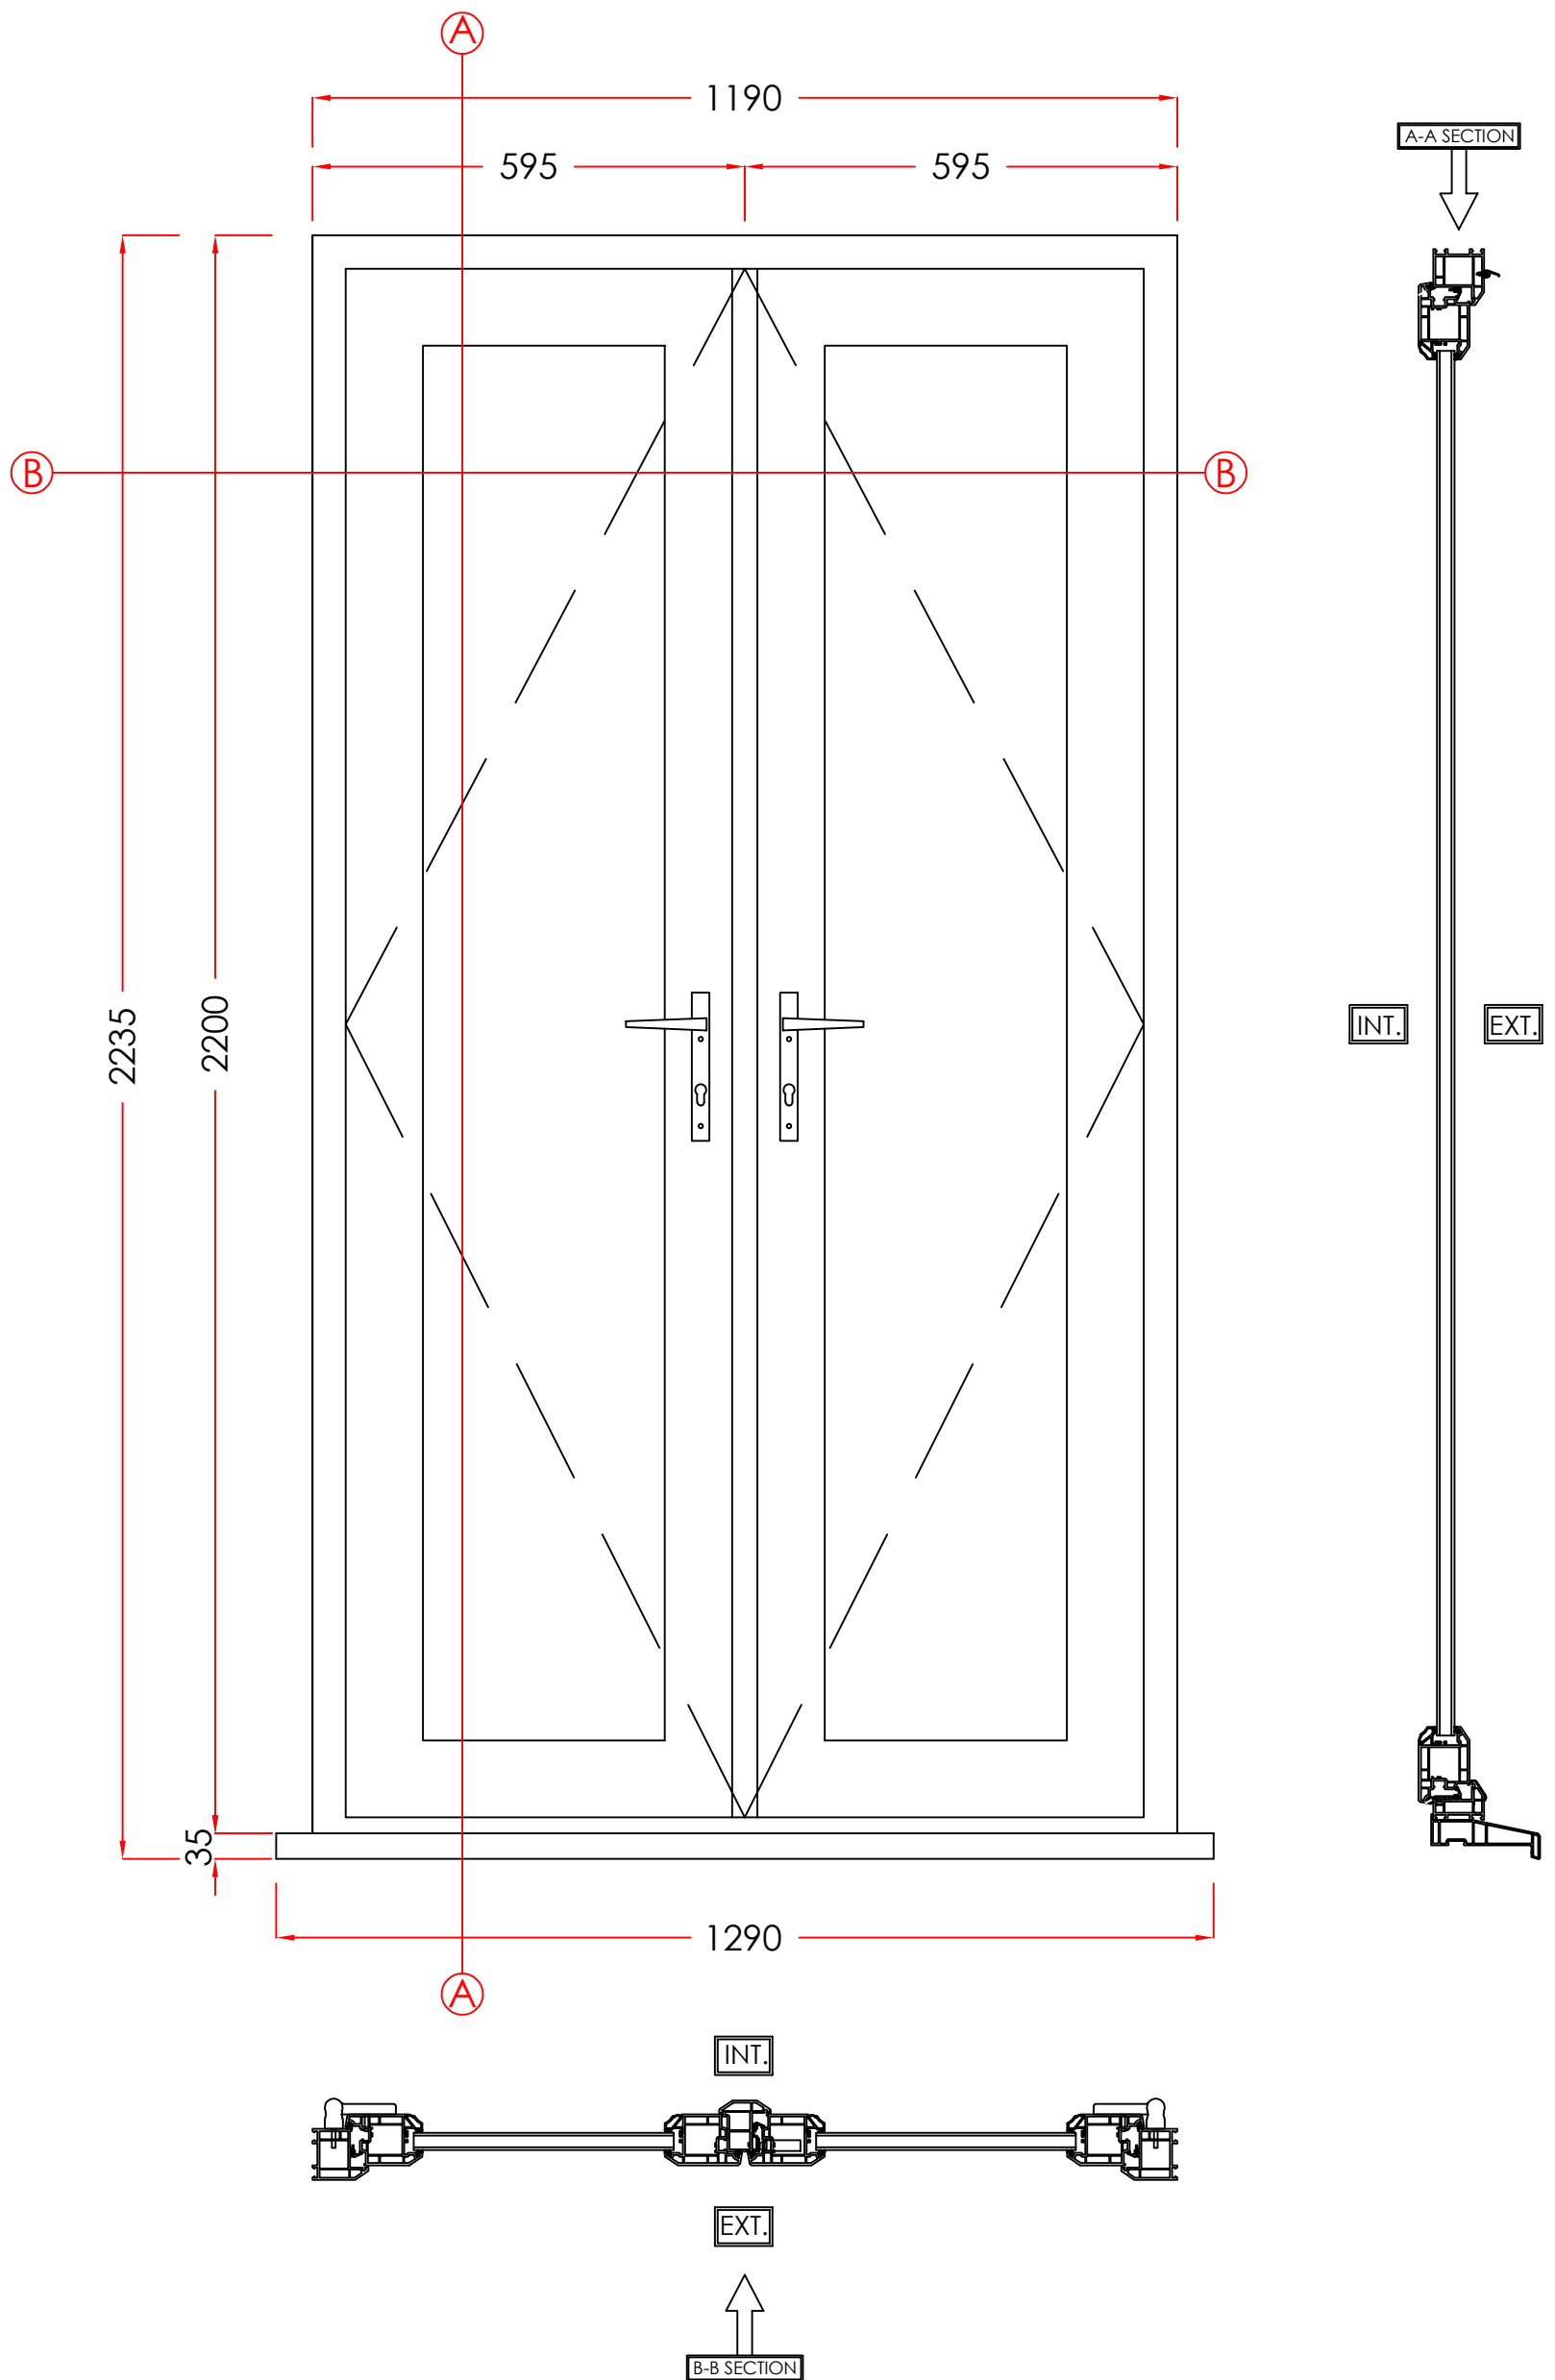

3. LOUNGE

MATERIAL - PVCu
INTERNAL & EXTERNAL COLOUR - WHITE
GLAZING - 24MM SEALED UNITS

Scale - 1:10
(Produced on A3 Paper)
Sheet 3 Of 3

Drawers Initials.
SF

CONTRACT No.: 30331098		date: 20/07/2021
PROPOSED: WINDOW REPLACEMENT		
AT: (INSTALLATION ADDRESS)	WHARF COTTAGE, PARK LANE ENDON STOKE ON TRENT STAFFORDSHIRE, ST9 9JA	

VIEWED EXTERNALLY

THESE DRAWINGS ARE THE PROPERTY OF ANGLIAN HOME IMPROVEMENTS
AND MUST NOT BE USED, DISTRIBUTED, LOANED OR COPIED WITHOUT THE
EXPRESS PERMISSION OF ANGLIAN HOME IMPROVEMENTS.