


Church Stiles Cottage

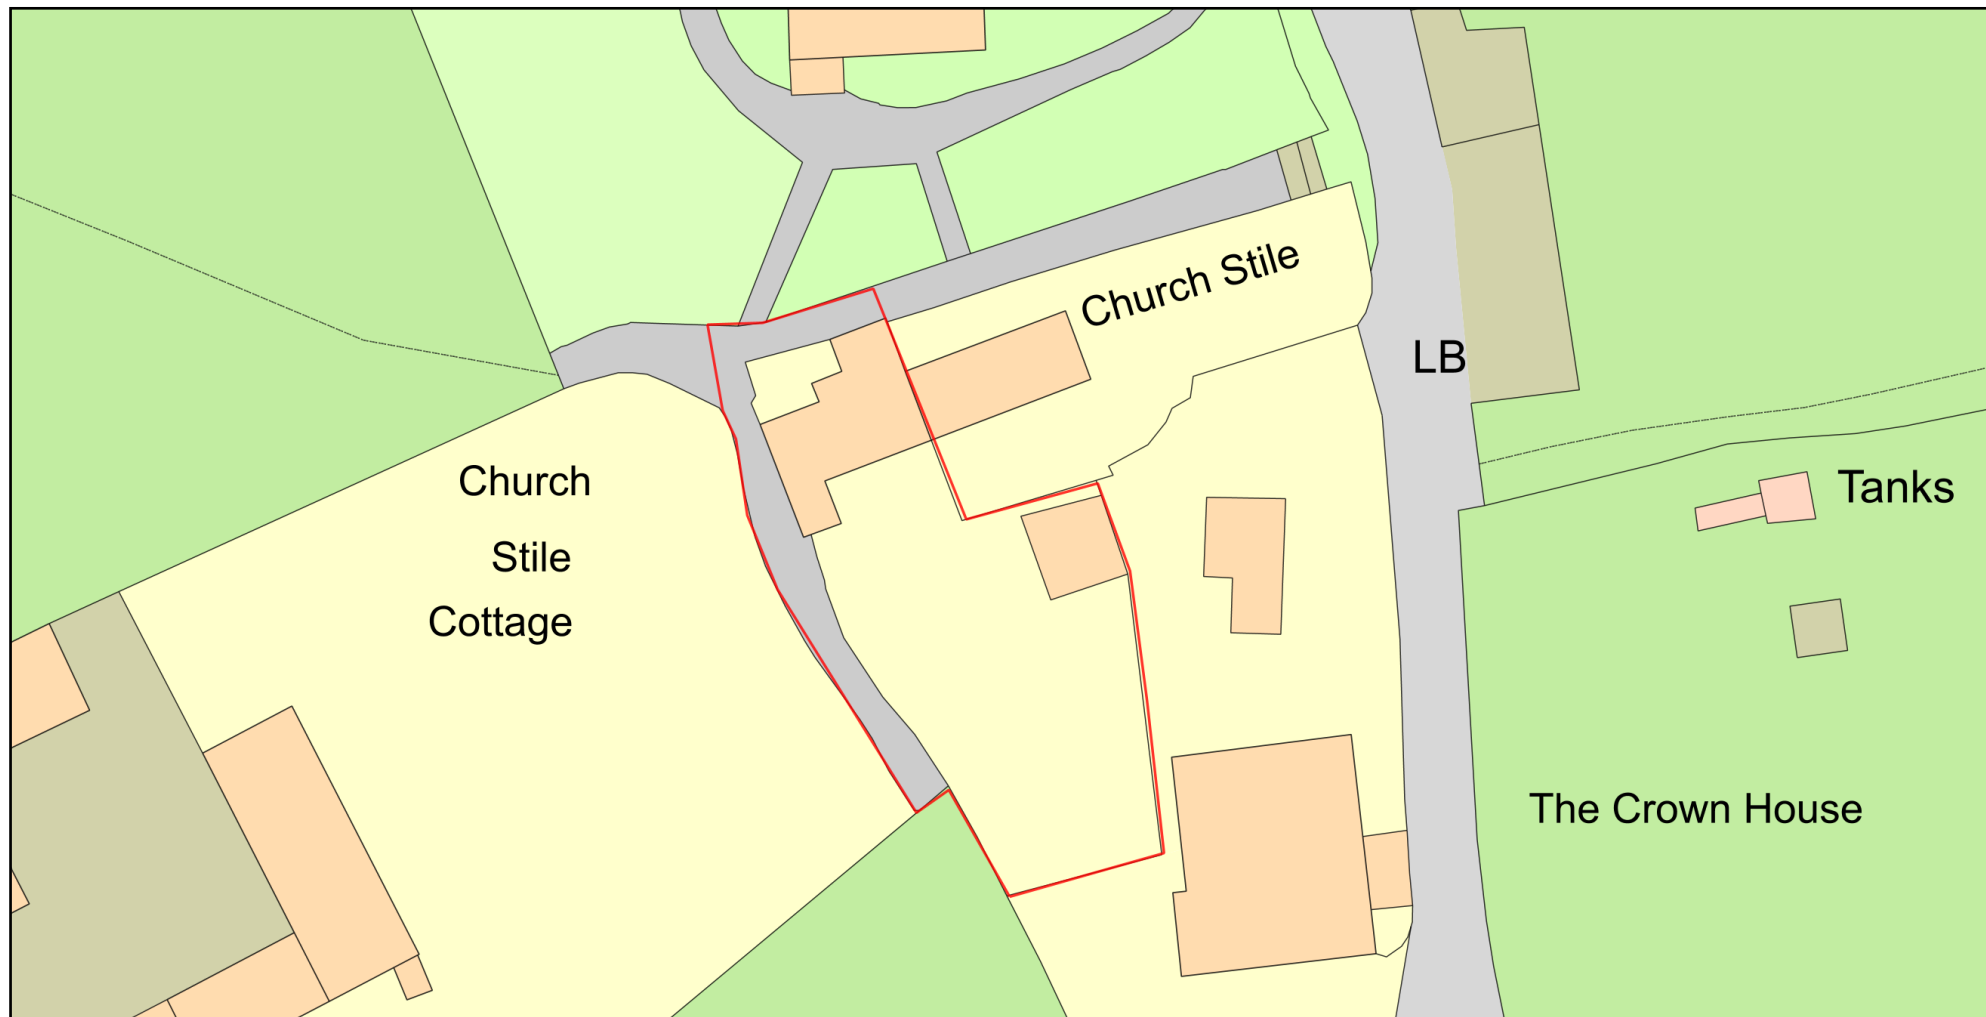

0 20
Metres



Plan Produced for: My ref: SMD/2021/0493

Date Produced: 01 Aug 2021

Plan Reference Number: TQRQM21213121505731

Scale: 1:500 @ A4

© Crown copyright and database rights 2021 OS 100042766

