
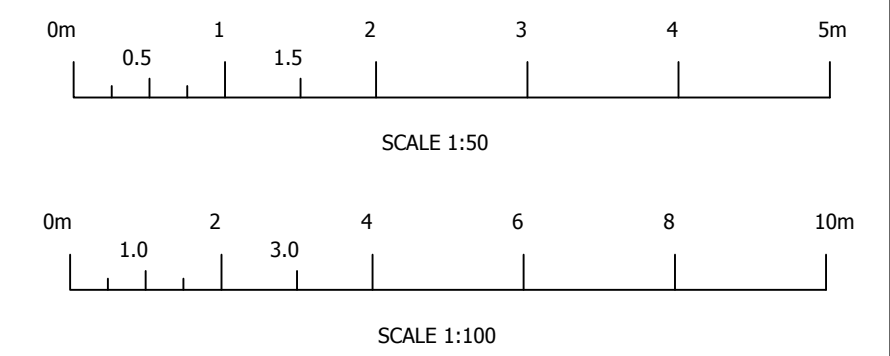
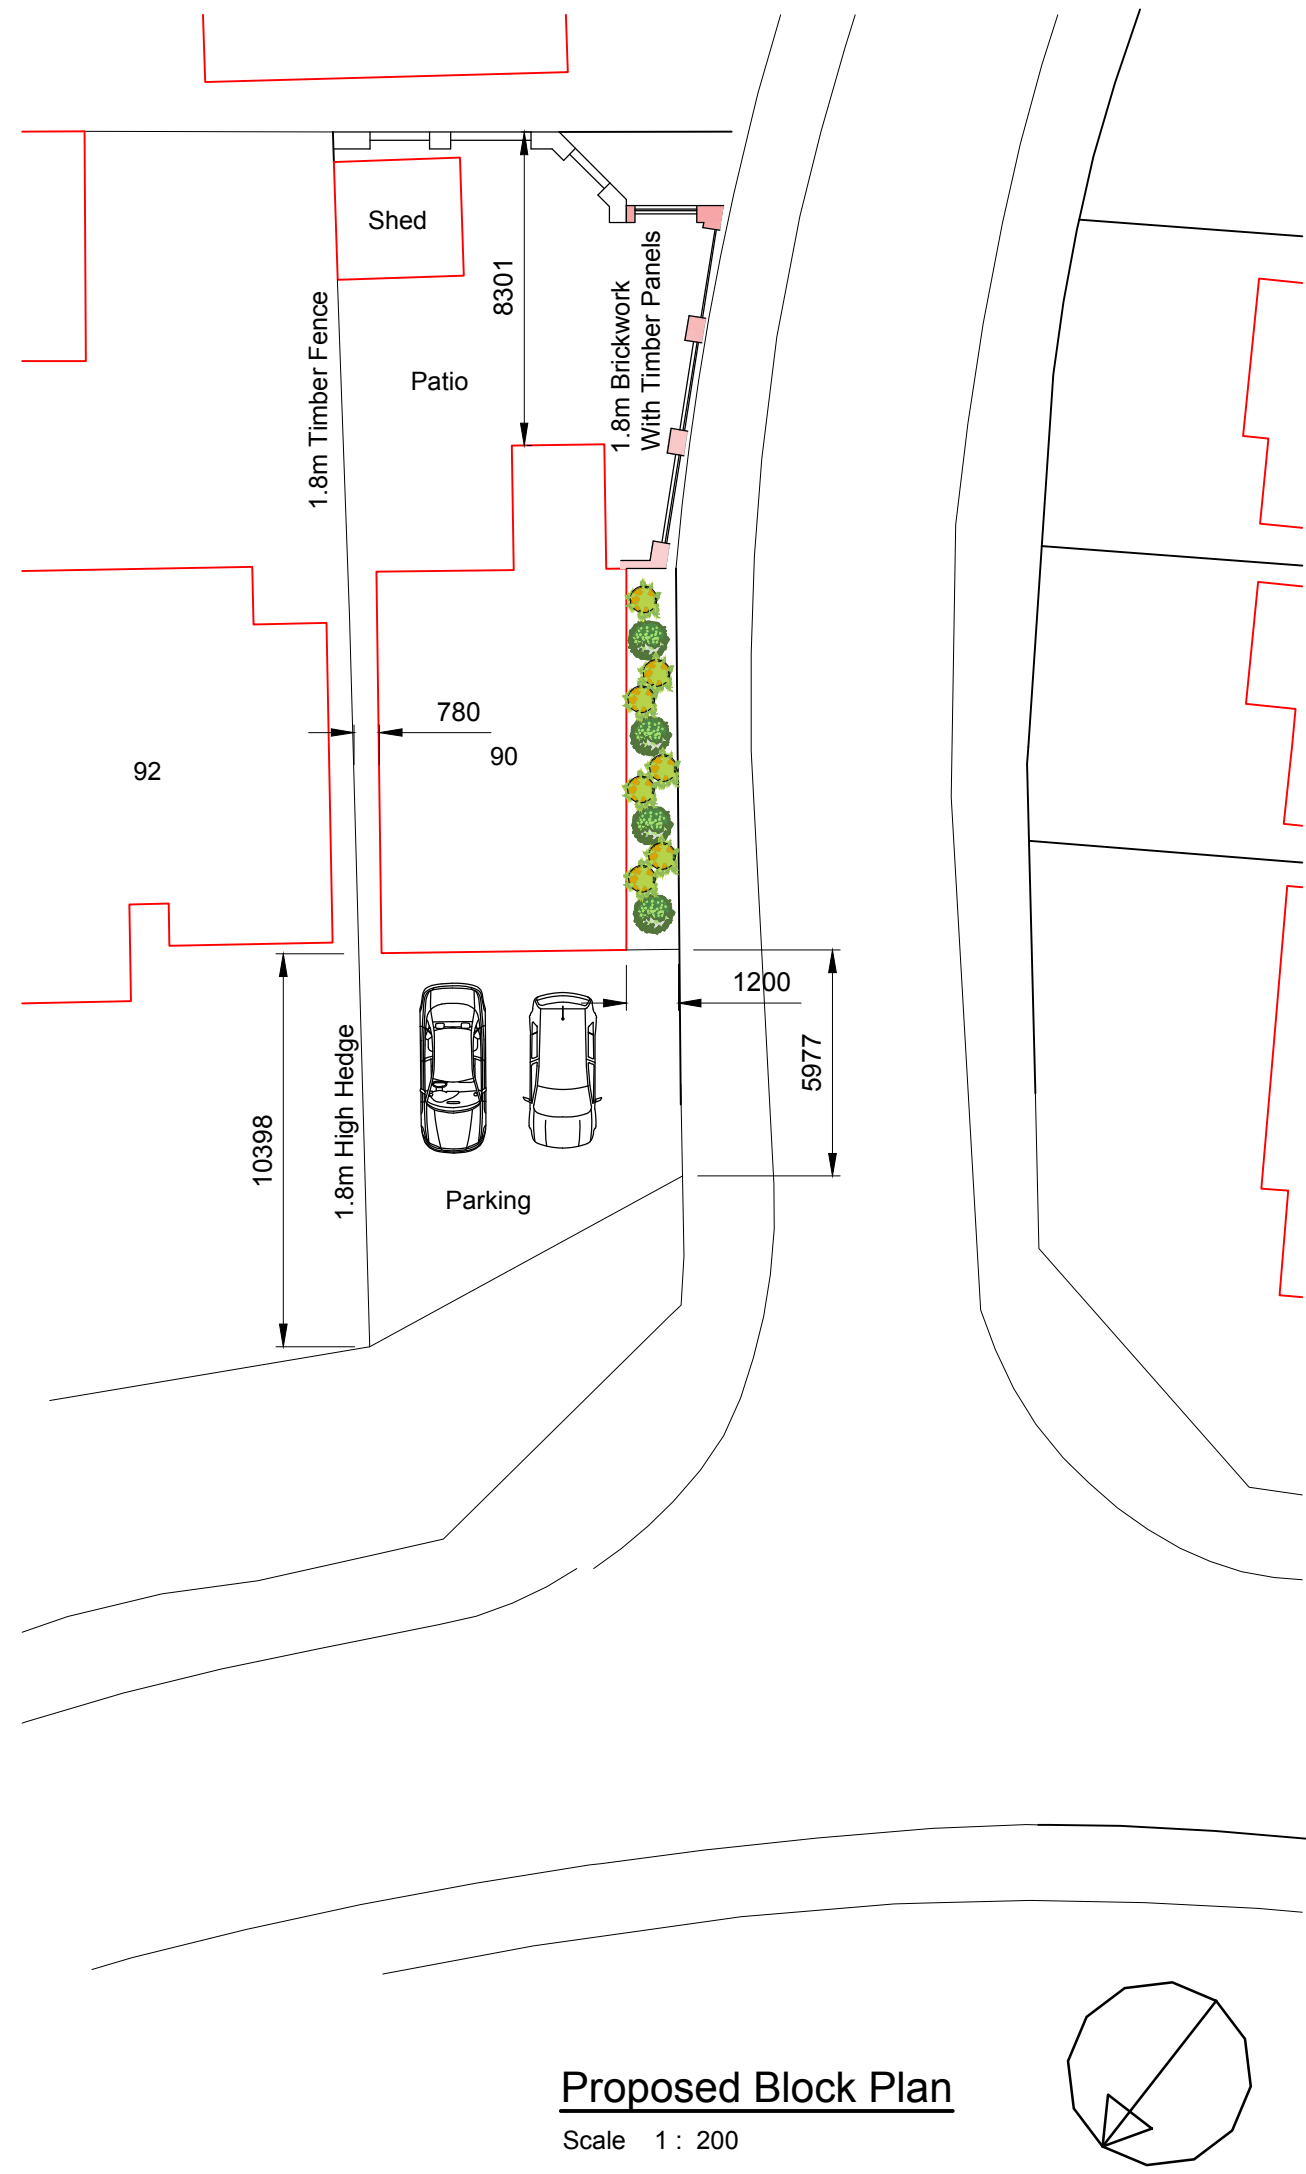


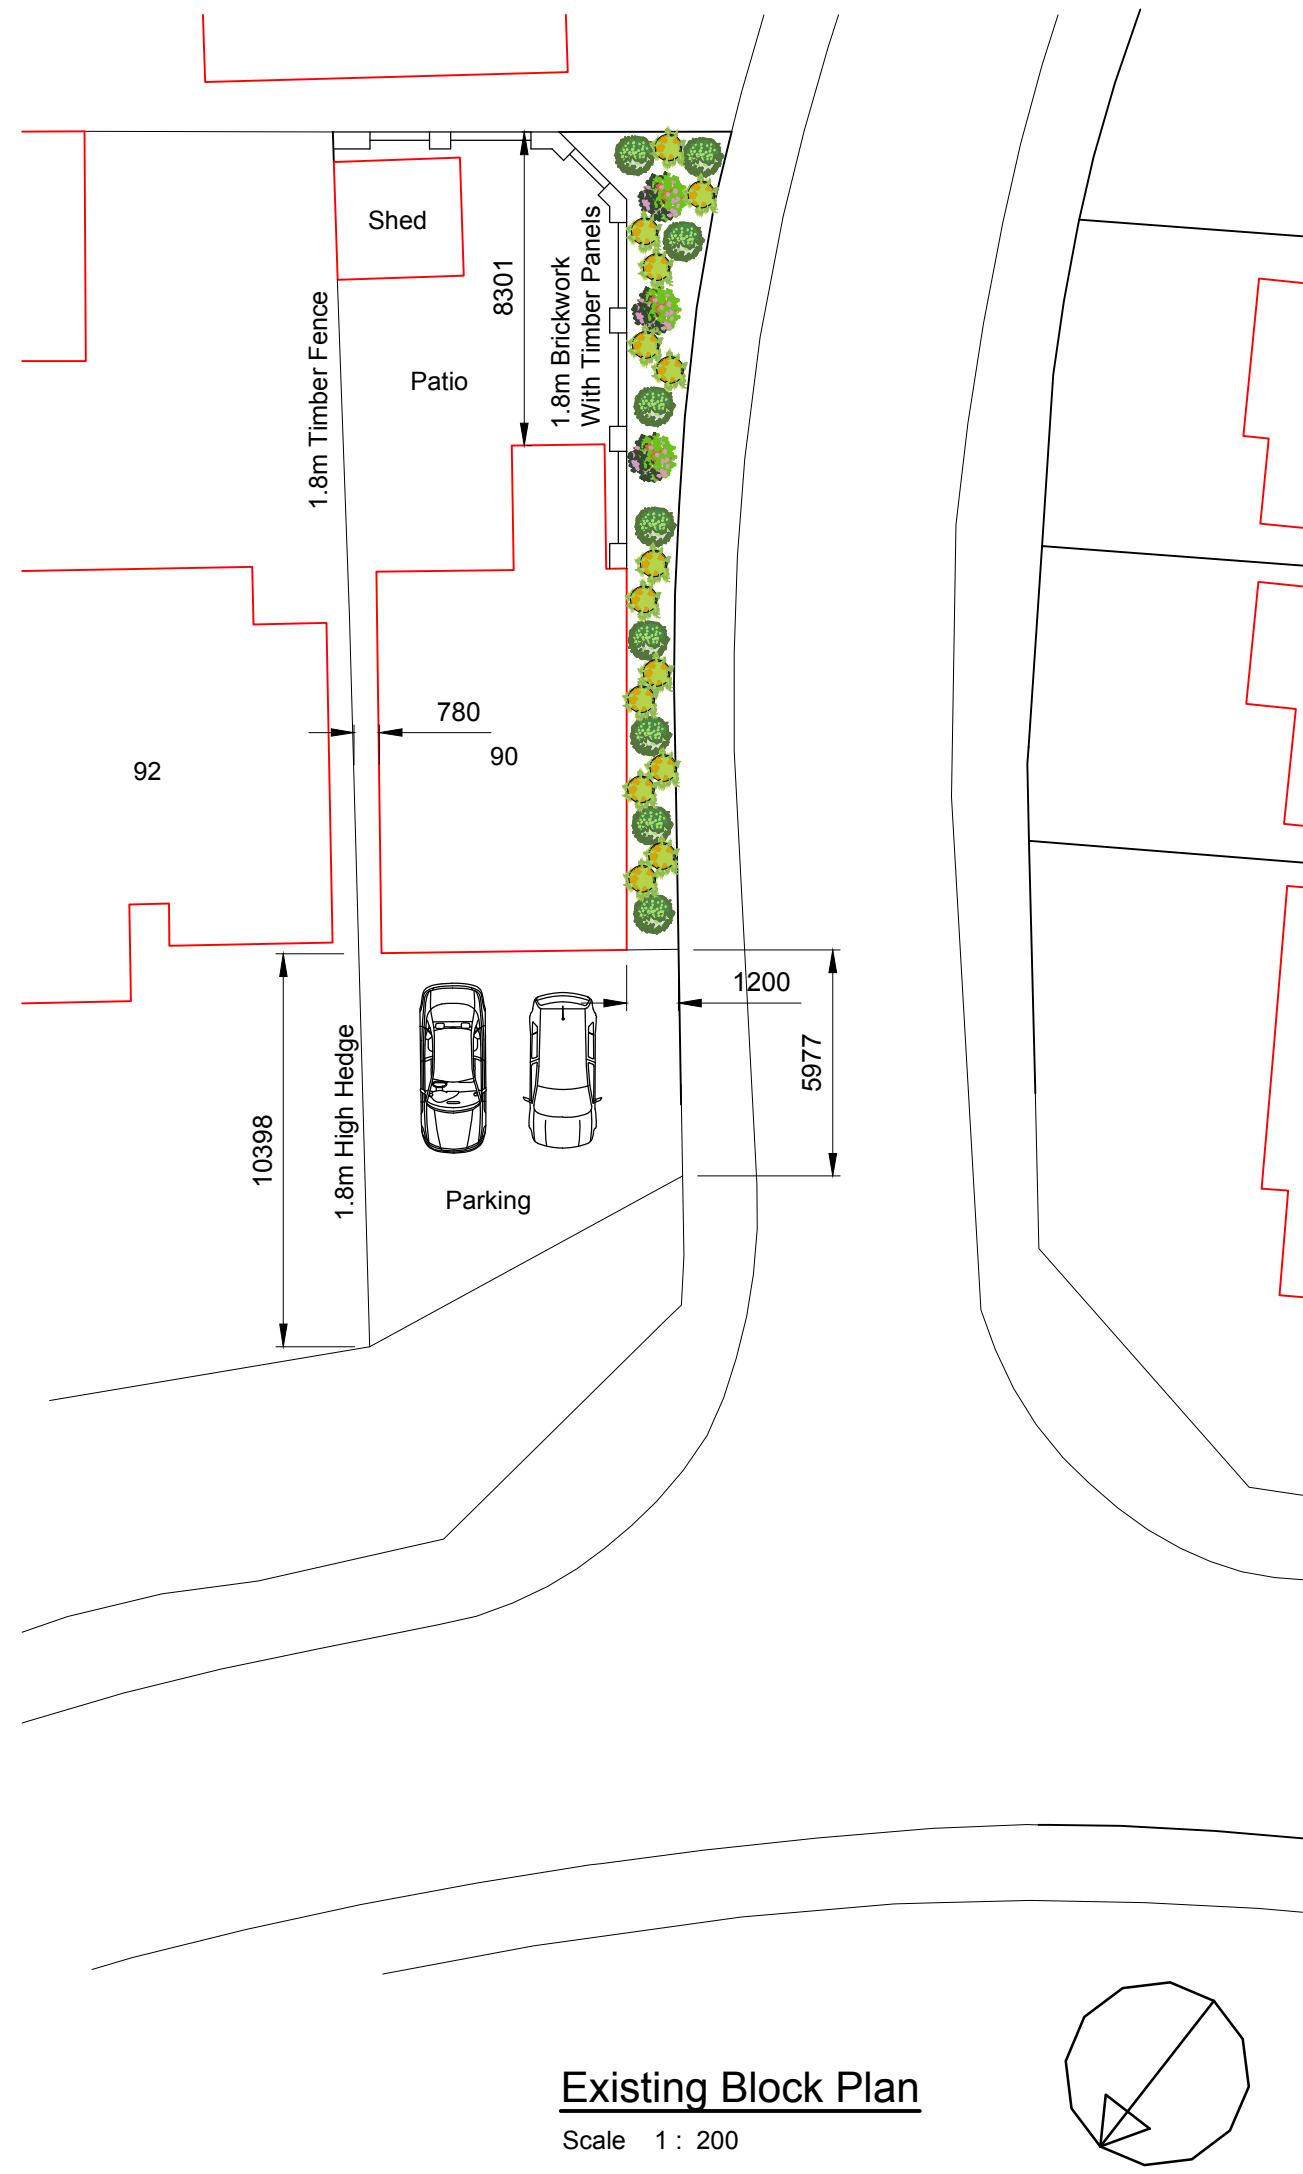

Rev.	Revision Description	Drm		Date
 Startin & Co PROPERTY DESIGN 60 Carter Street, Uttoxeter, Staffordshire, ST14 6EU 01889 307 454 0 info@startinco.com				
Client: Mrs M Avery 90 Coleridge Drive Cheadle , ST10 1XA				
Title: Proposed Alterations To Garden Wall Existing & Proposed Block Plans				
Drawn by: AJS		Date: April 2021		Index No.:
Scales: As shown, Paper Size A1.				
Drawing No: 2021-034-011				Revision