


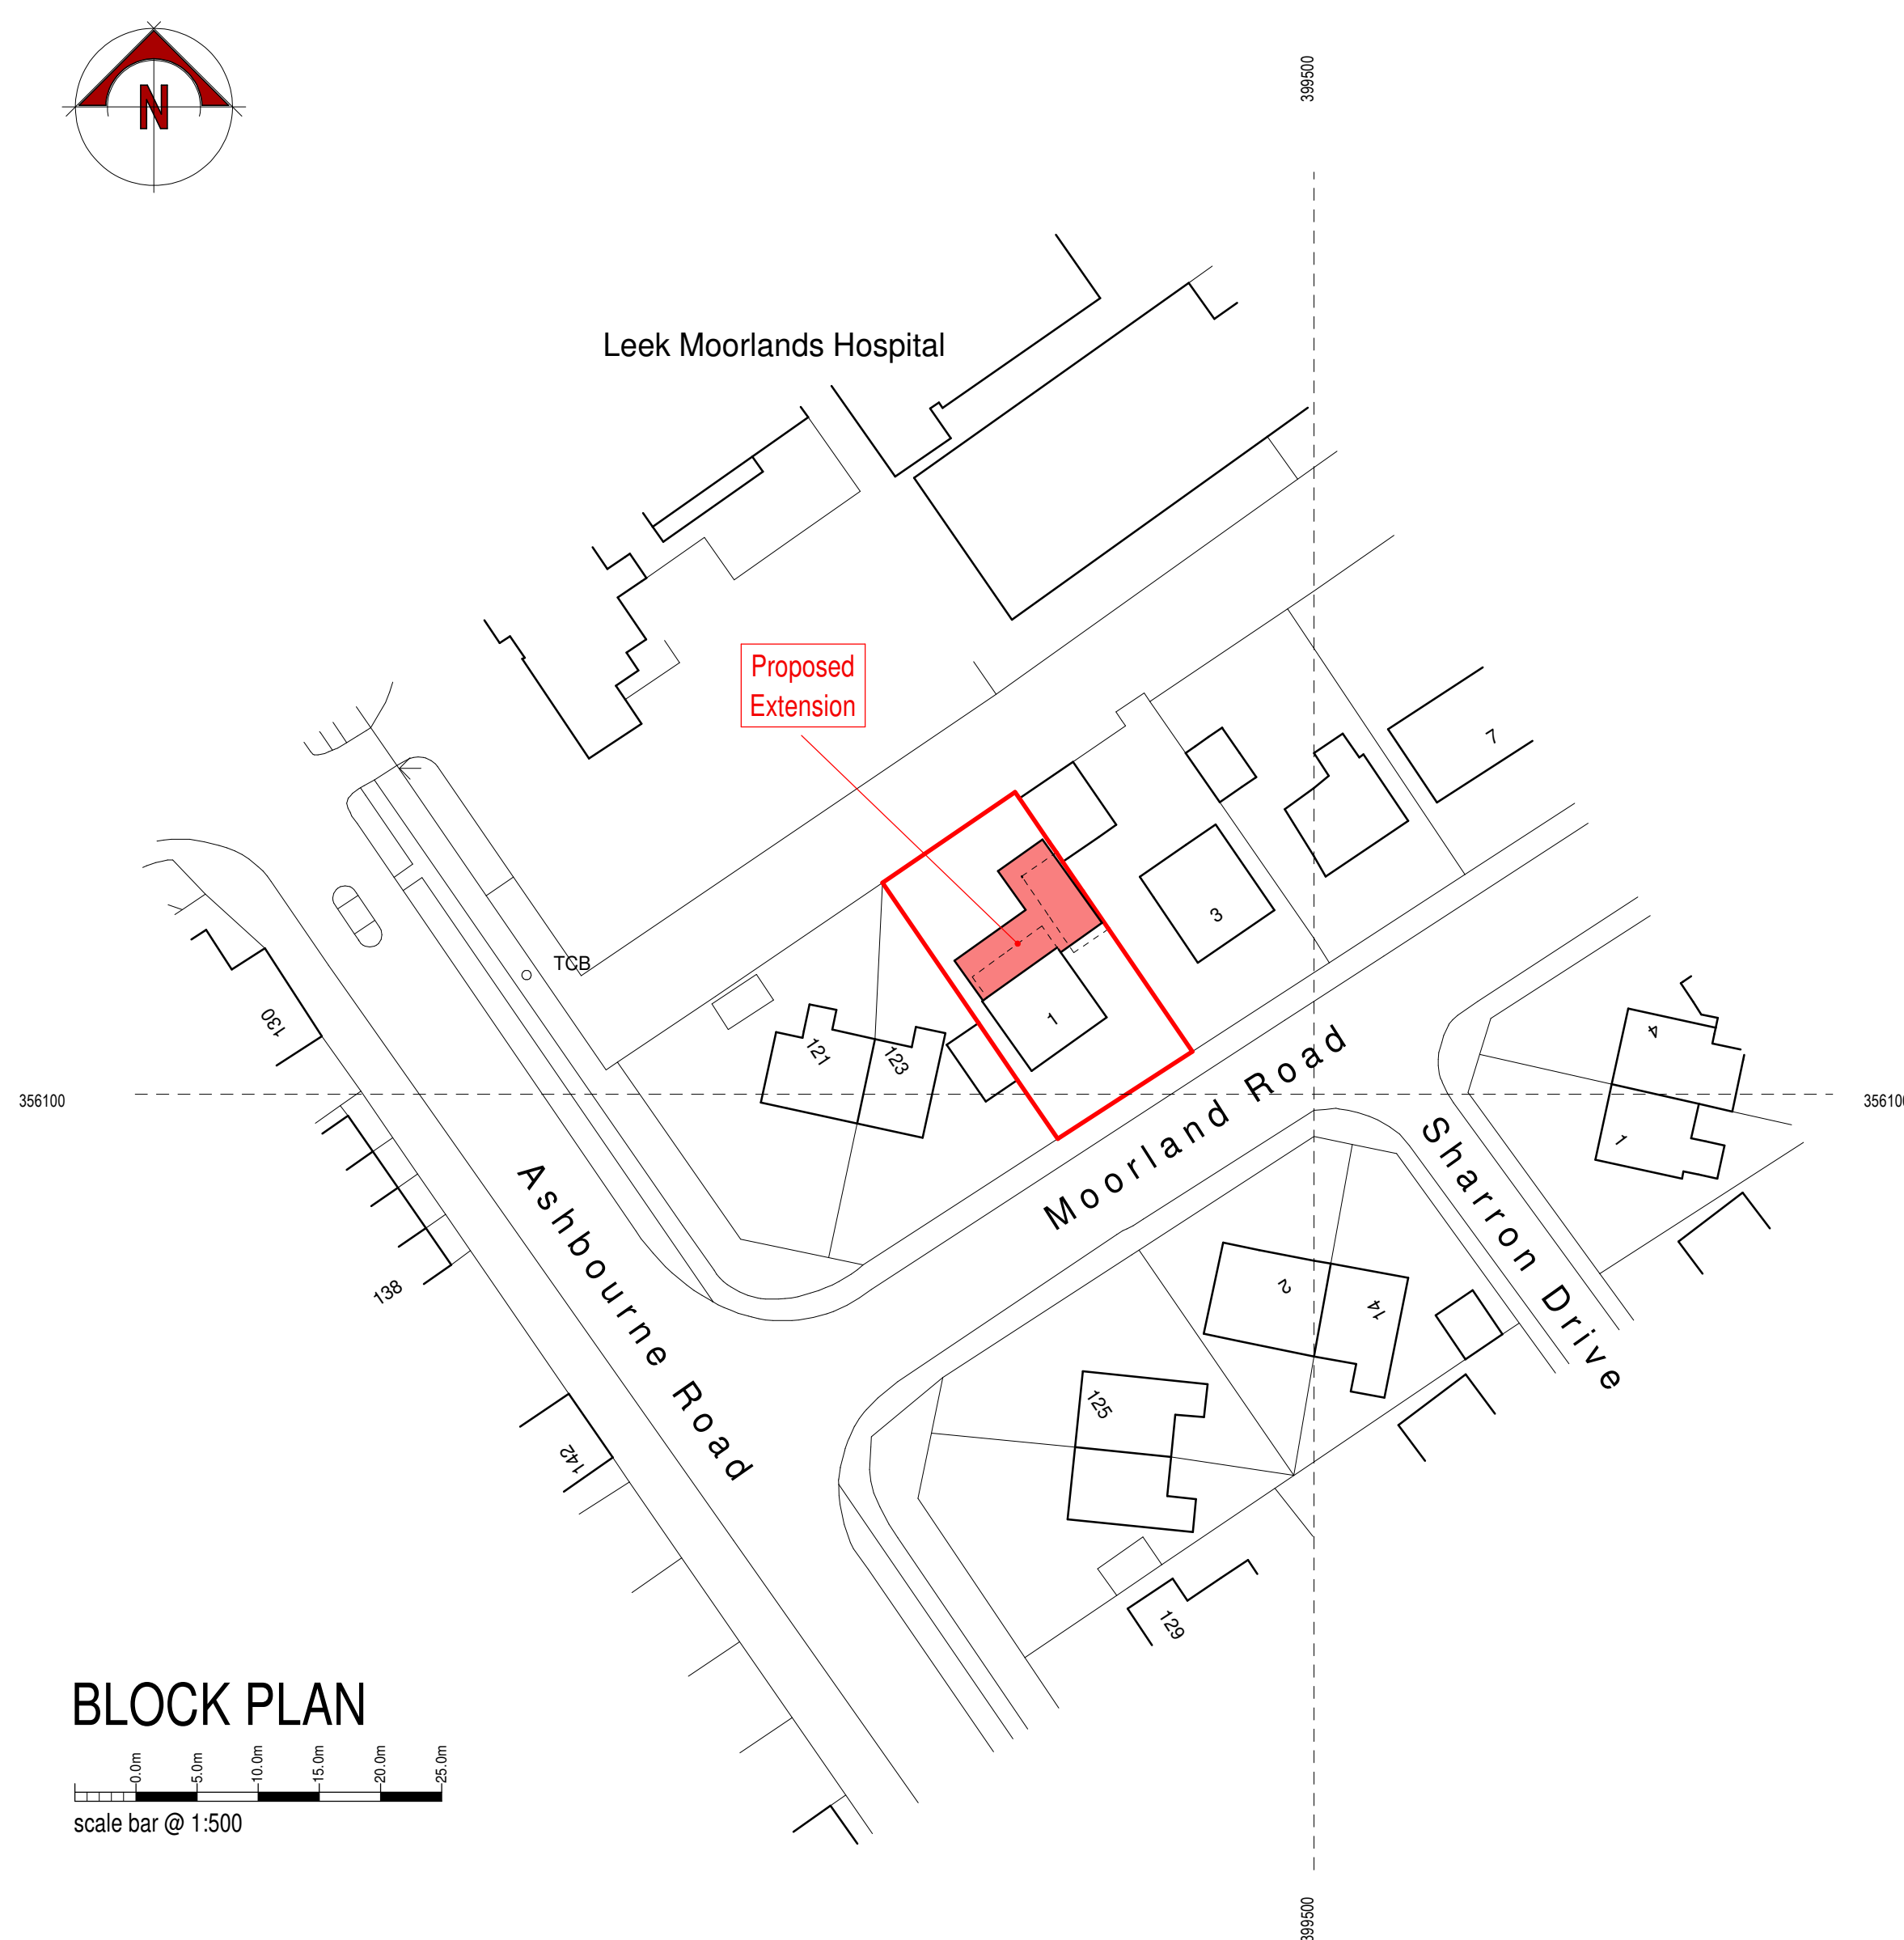


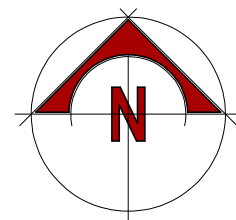

BLOCK PLAN

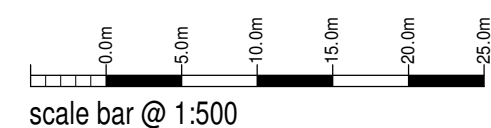

LOCATION PLAN

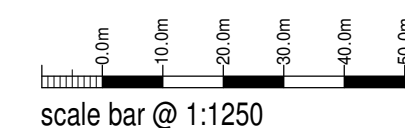

© Crown copyright and database right 2021  
Ordnance Survey licence 100048957

Mr & Mrs D Wright

Proposed Extension + Alterations,  
1 Moorland Road,  
Leek,  
ST13 5BN

Planning Proposal  
Location + Block Plan

| Date         | Sheet | Scale          |
|--------------|-------|----------------|
| August 2021  | A2    | 1:1250 + 1:500 |
| Dwg No.      | Rev.  | Drawn          |
| 2021-2615-03 | -     | RG             |



10 Cawdry Buildings, Fountain Street, Leek. ST13 6JP  
Telephone: 01538 386002  
E-mail: info@sammonsltd.co.uk  
Web: www.sammonsltd.co.uk

This drawing is copyright.  
All dimensions must be checked prior to commencement.