



Copyright of wire drawing is verified in the Architectural model and is copied or reproduced without consent. Physical dimensions may vary between items. This drawing, all information contained within this site, and are responsible for taking and providing all information relative to their work. If you are an architect, it is one to provide to clarify dimensions with the architect prior to setting out.


Rev.	Drawn	Comments	Date
A	CD	General comments	02/07/2022

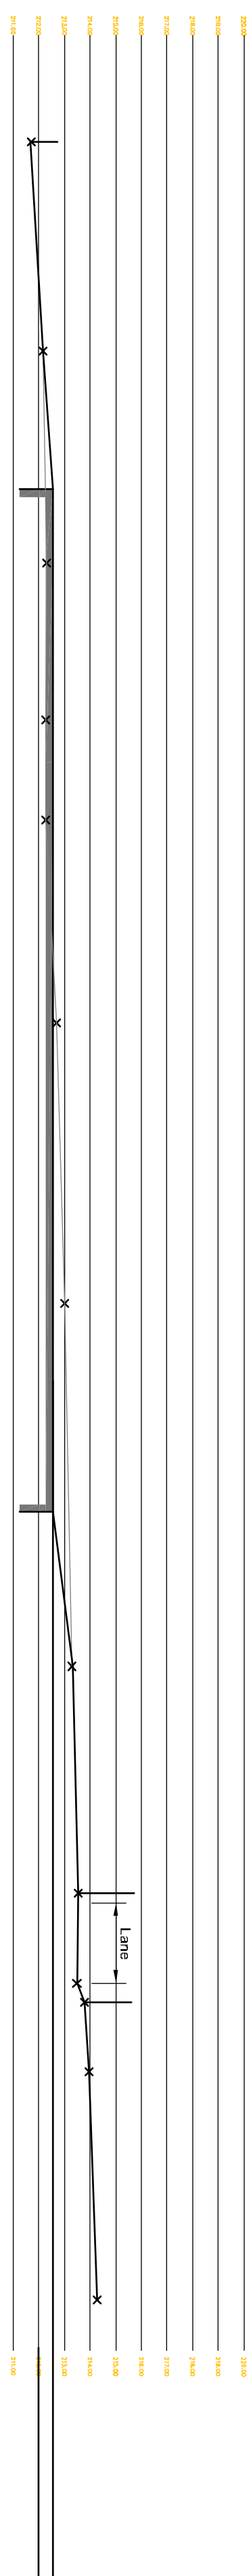


Section A - A Scale 1:200

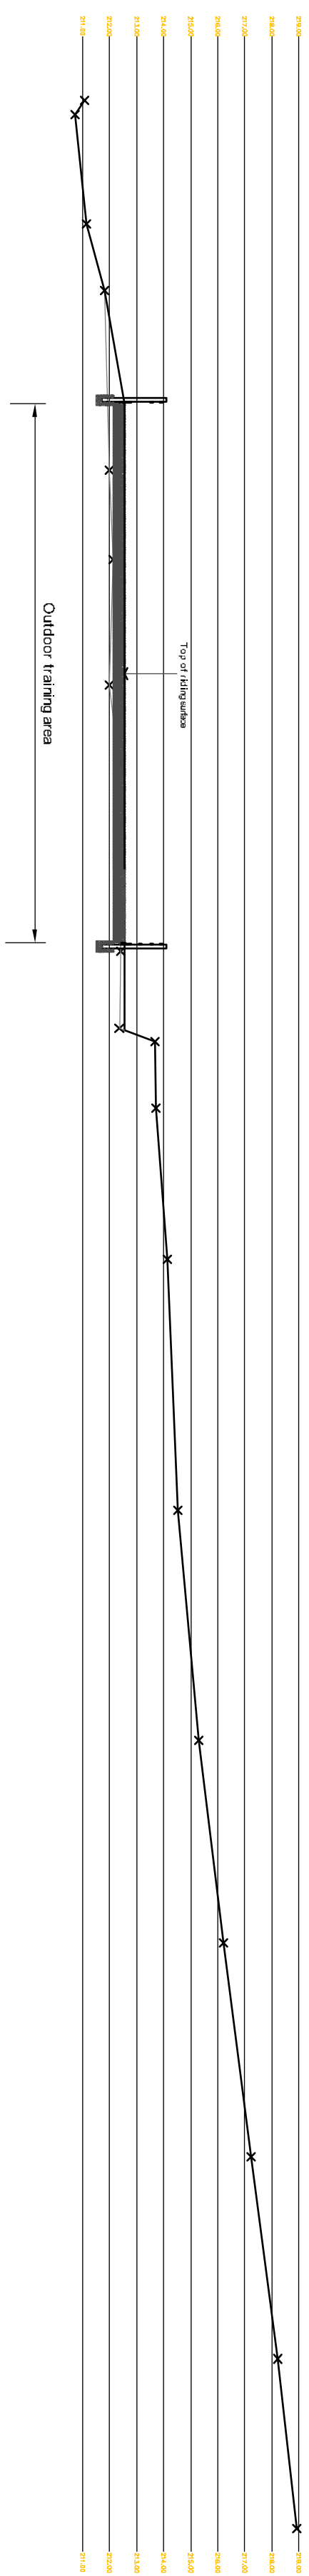

Section B - B Scale 1:200

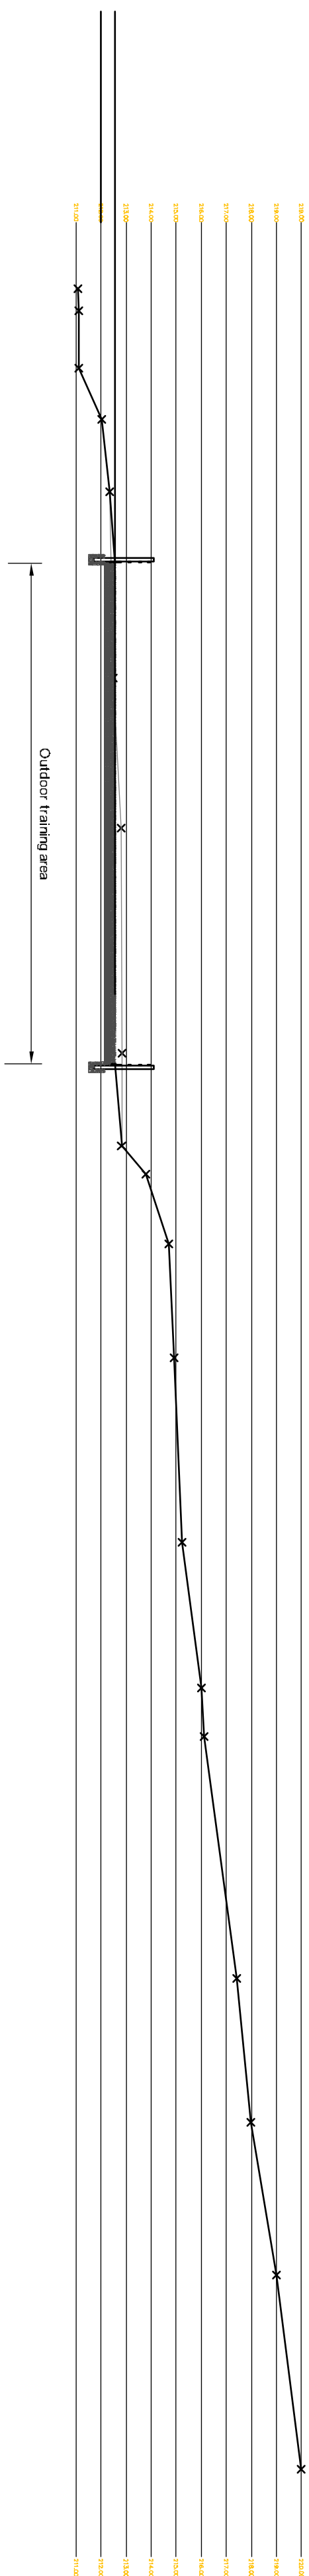

Section C - C Scale 1:200

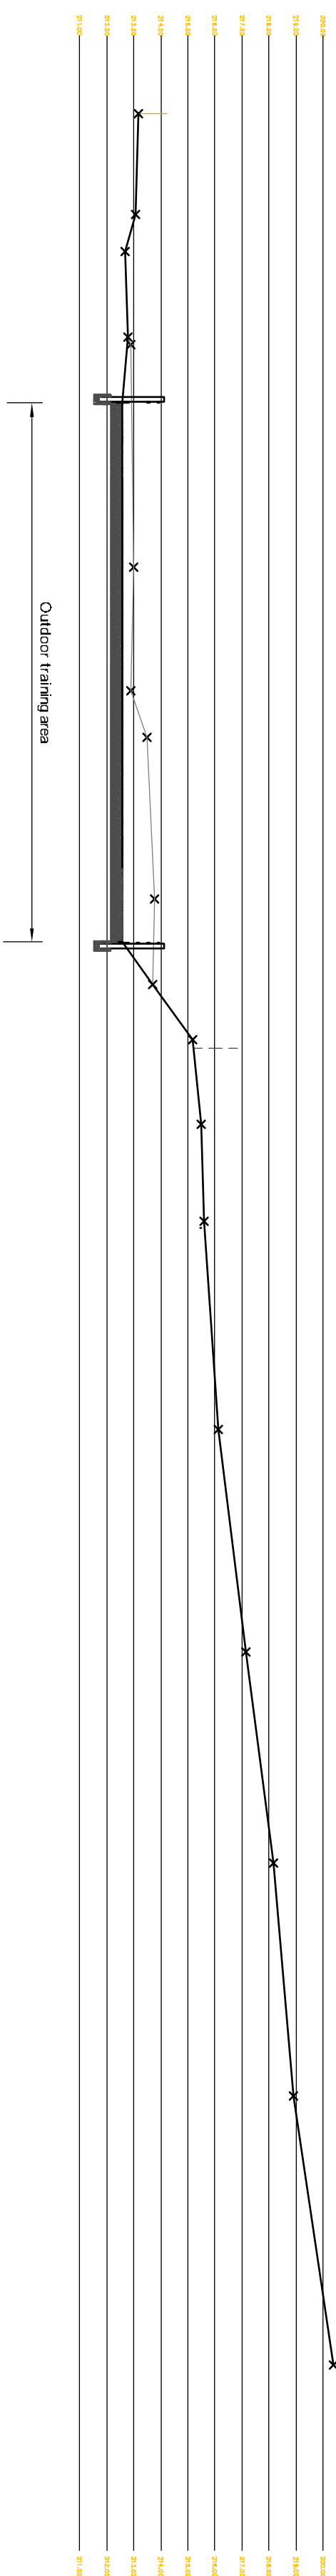

Section D - D Scale 1:200

Hewitt & Carr Architects
A: DotsBank House | 17-19 Leek Road | Cheddle | ST10 1JE
T: 01539 / 566988
E: enquiries@hccarchitects.co.uk
W: www.hccarchitects.co.uk

Client
Mr K Ball

Project
Proposed Menage and replacement
stable block on land adjacent to house

Title

Sections As Proposed

Status PLANNING

Date June 2021

Scale 1:200
Checked

Project No.	Drawing No.
-------------	-------------

1099 AL(0)03

A
Rev

File Ref: MEA