



Copyright of this drawing is vested in the Architect and it must not be copied or reproduced without consent. Figured dimensions only are to be taken from the drawing. All contractors must visit the site and be responsible for taking and be advised of any variation between drawing and site conditions. It shall be the responsibility of the contractor to ensure that the work is carried out in accordance with the drawings and specifications. THE ARCHITECT'S OFFICE SHALL NOT BE RESPONSIBLE FOR ANY DAMAGE TO THE WORK OR TO THE BUILDING OR TO THE LANDS OF THE CLIENT OR TO THE PERSONS OR PROPERTY OF ANY OTHER PARTY.

Rev	Drawn	Comments	Date
-----	-------	----------	------


External Fascia & Corner Post Detail Scale: 1:5 at A1

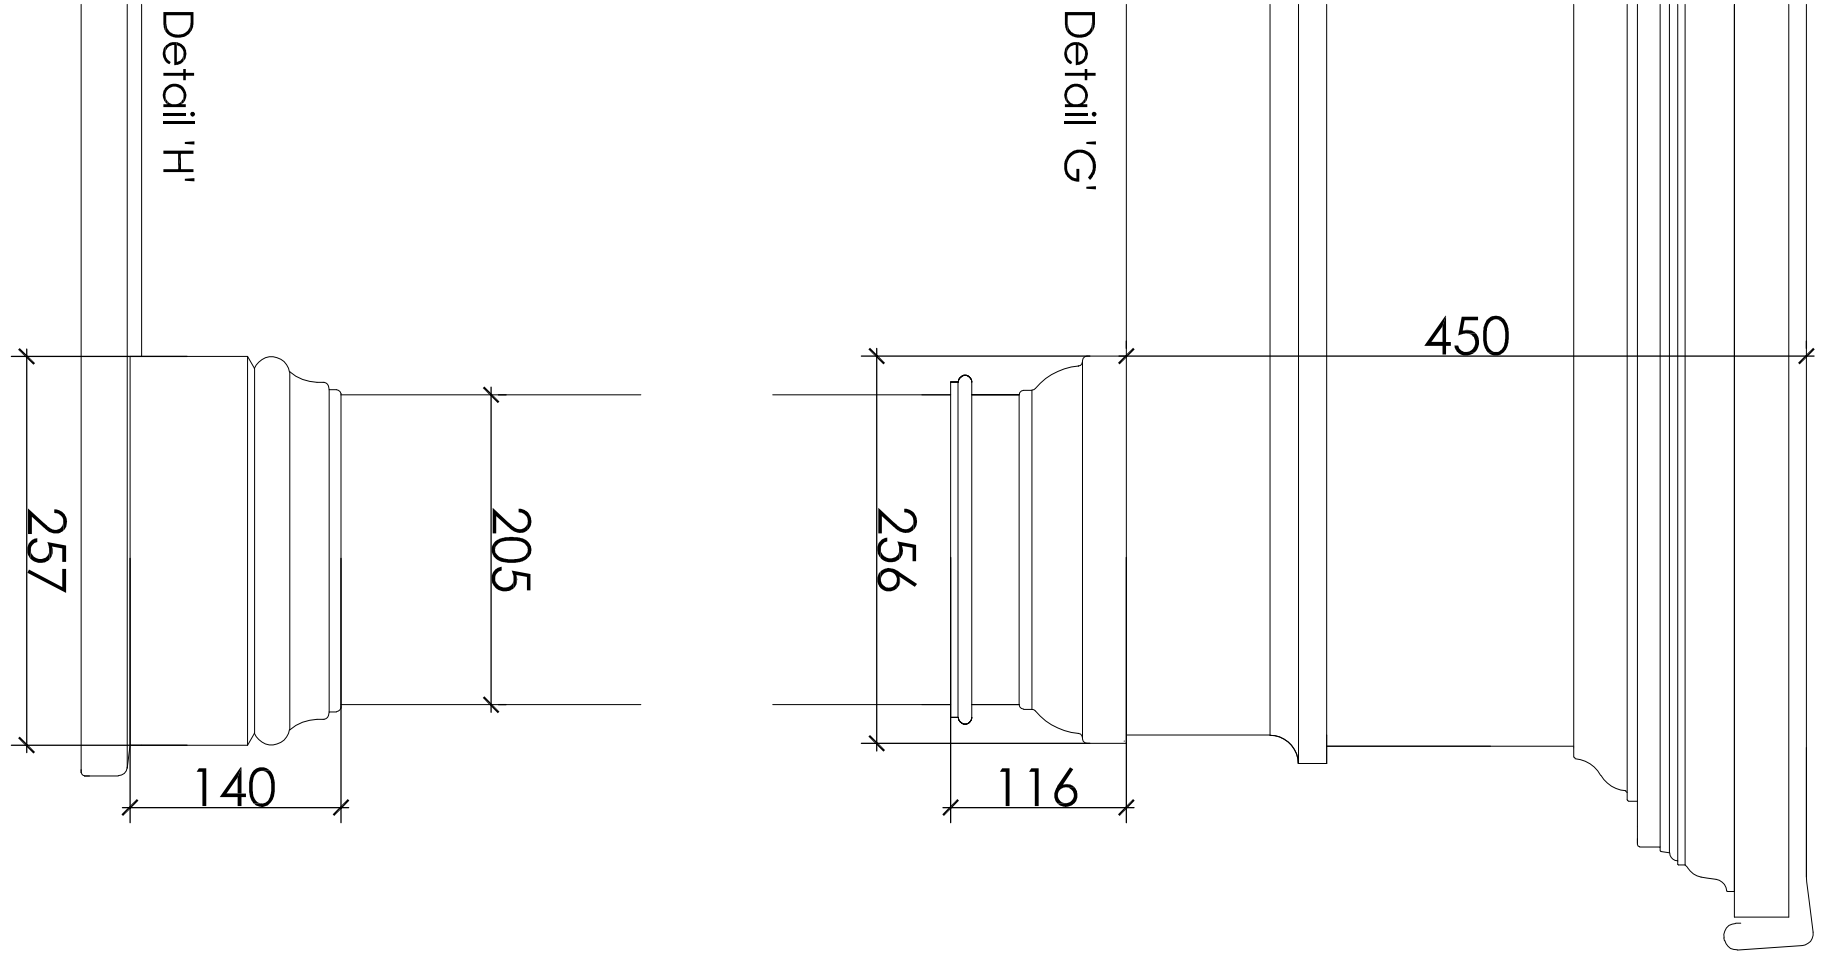


Window Vertical Section Scale 1:2 at A1

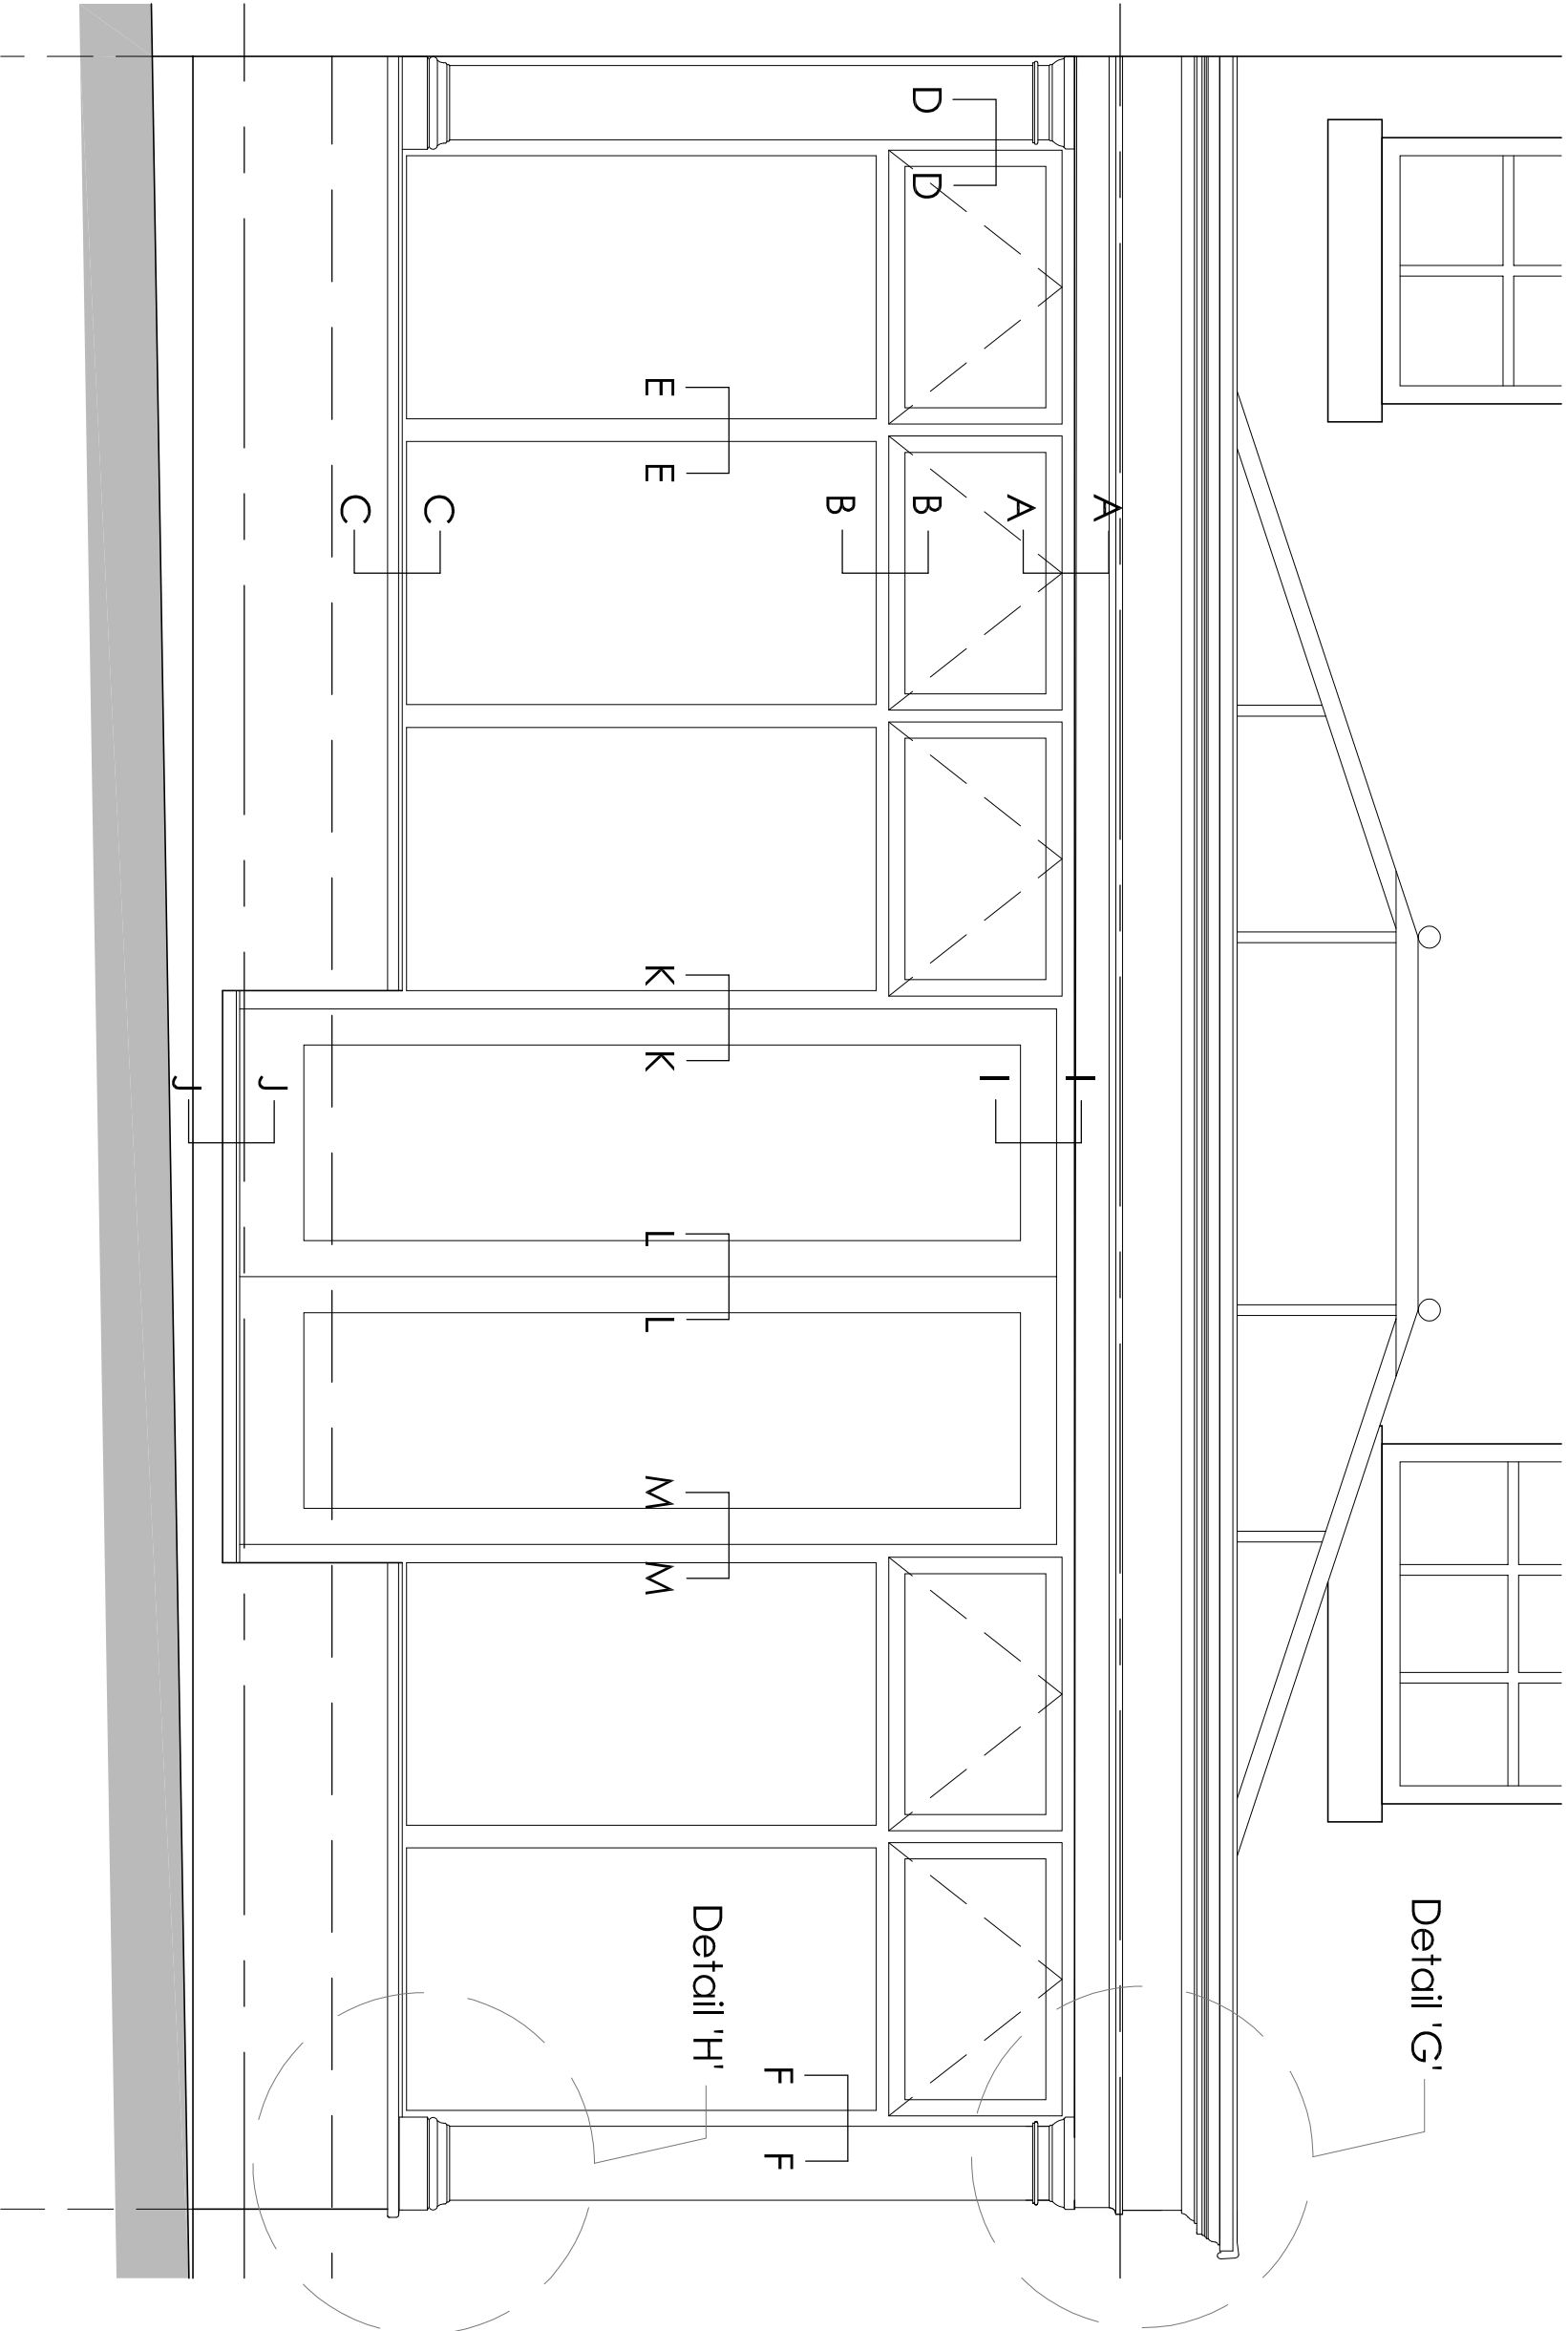

Door Vertical Section Scale 1:2 at A1

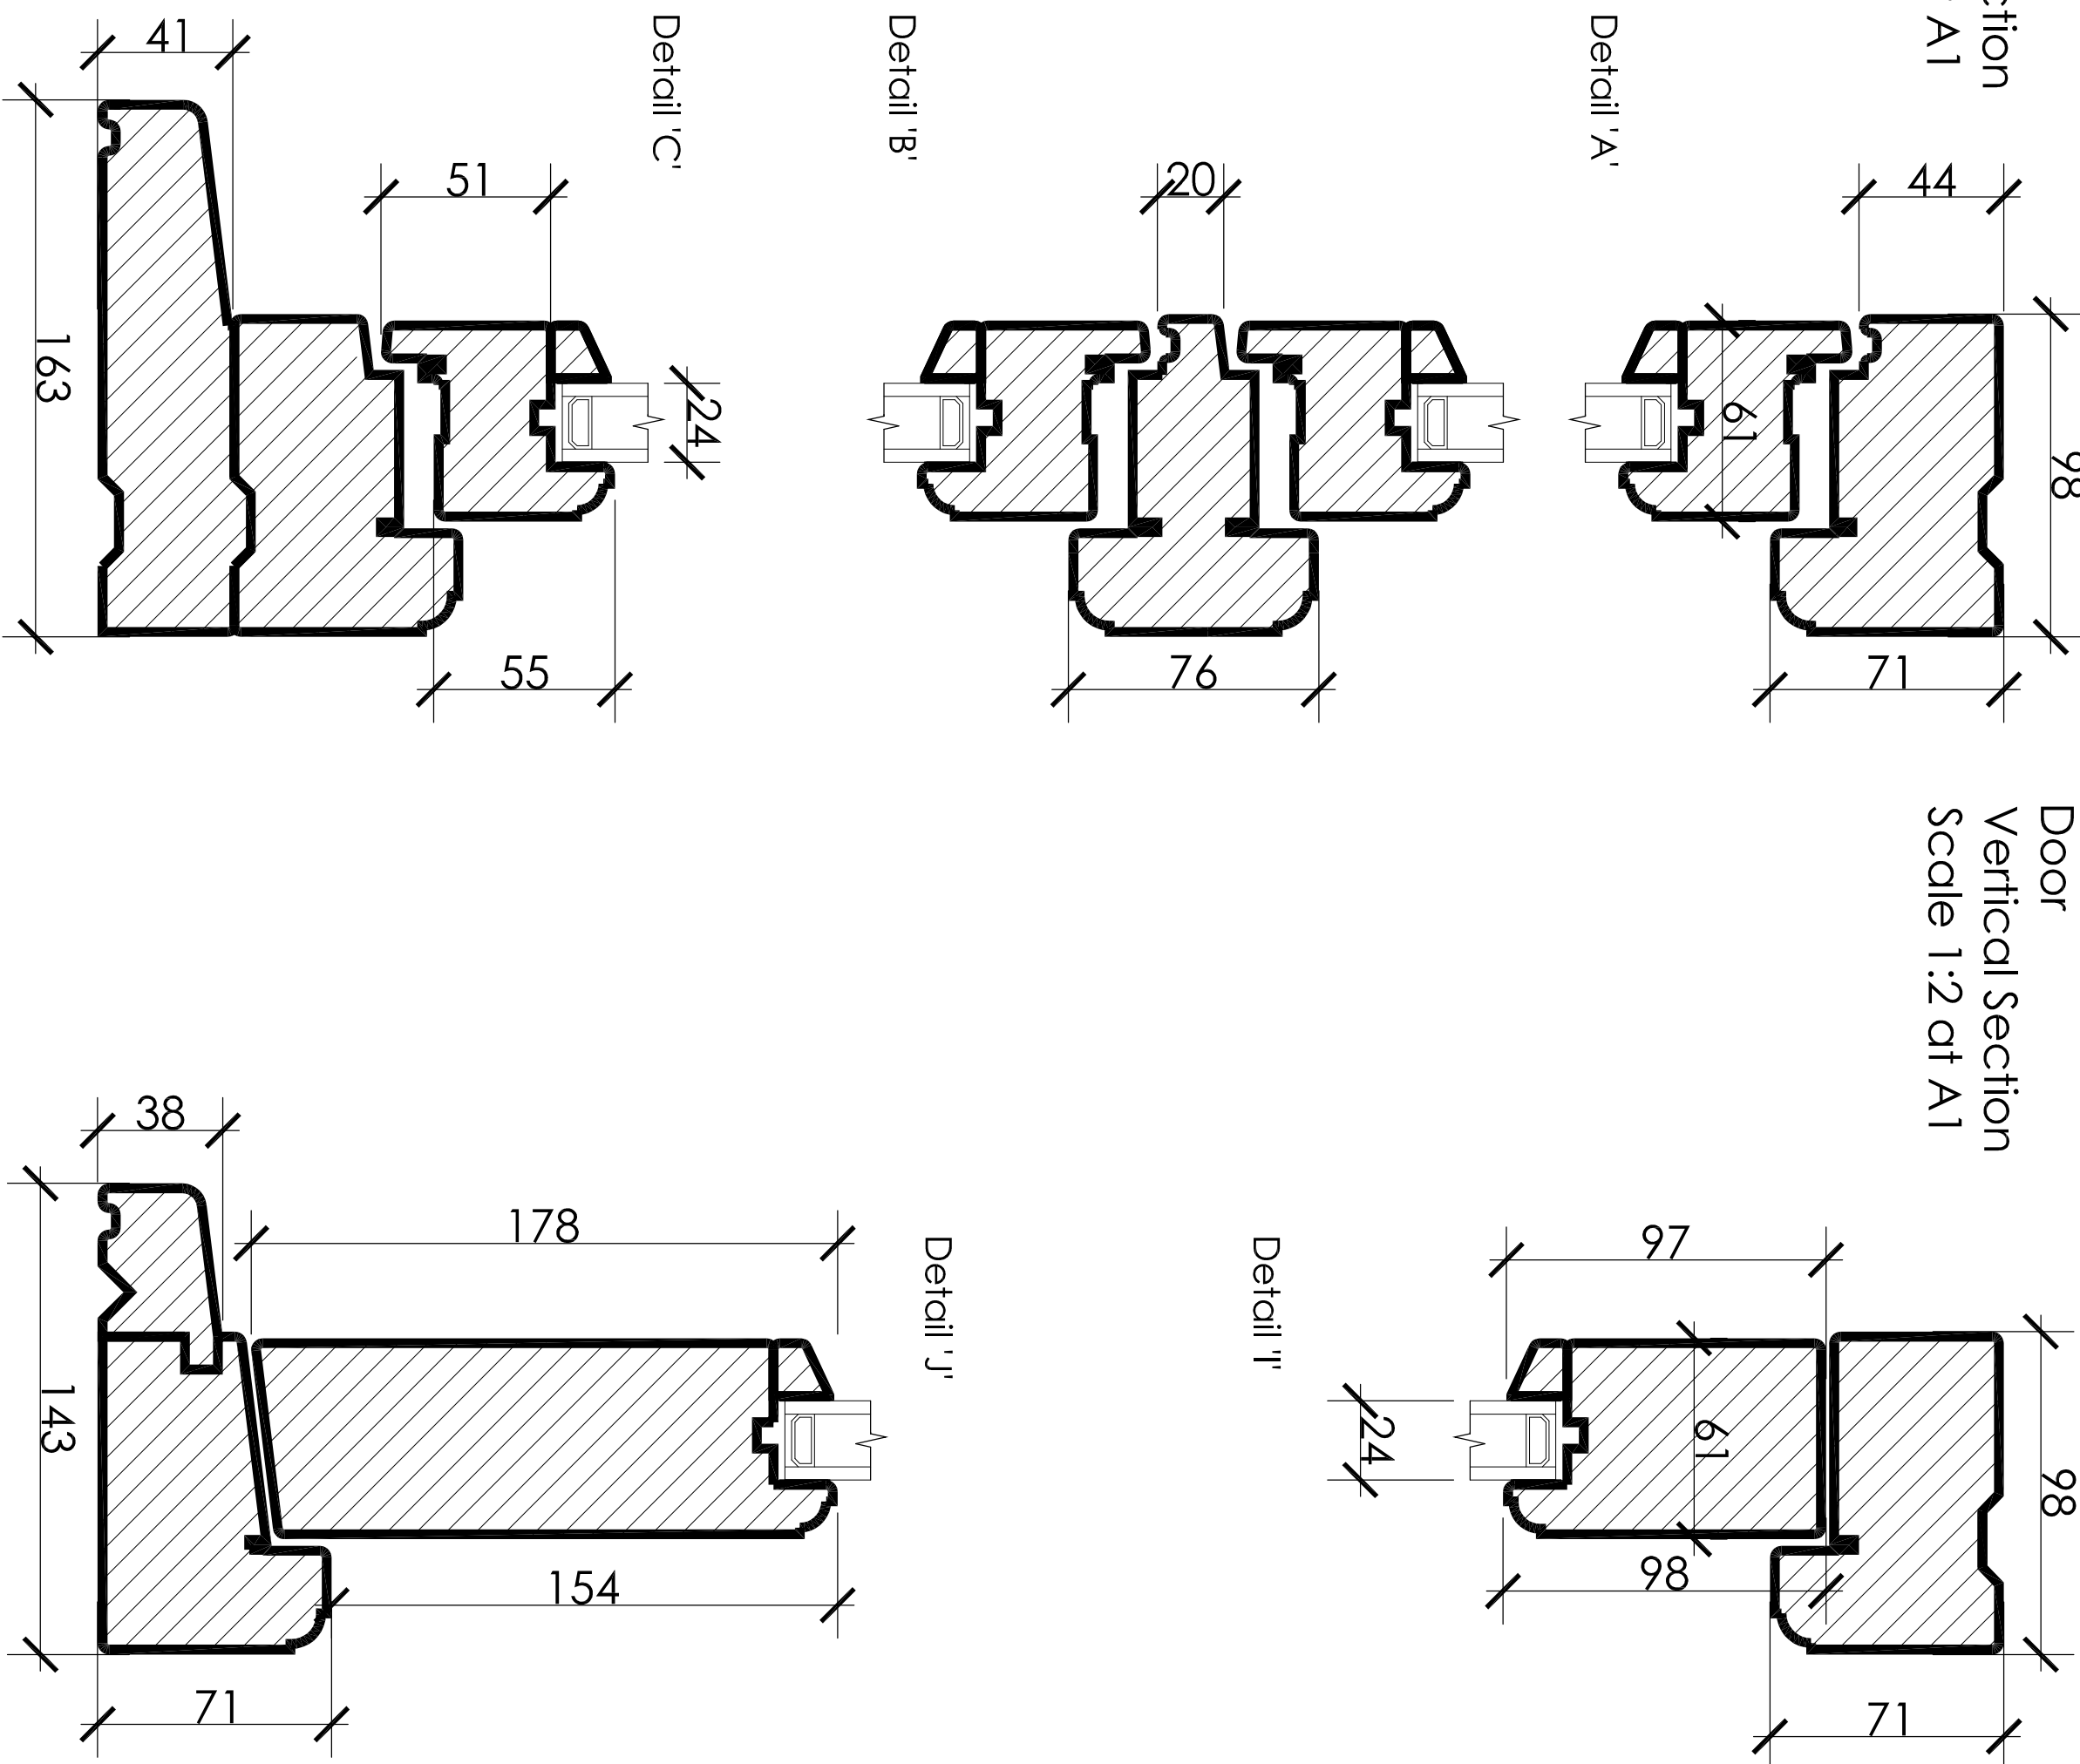


Window Horizontal Section Scale 1:2 at A1

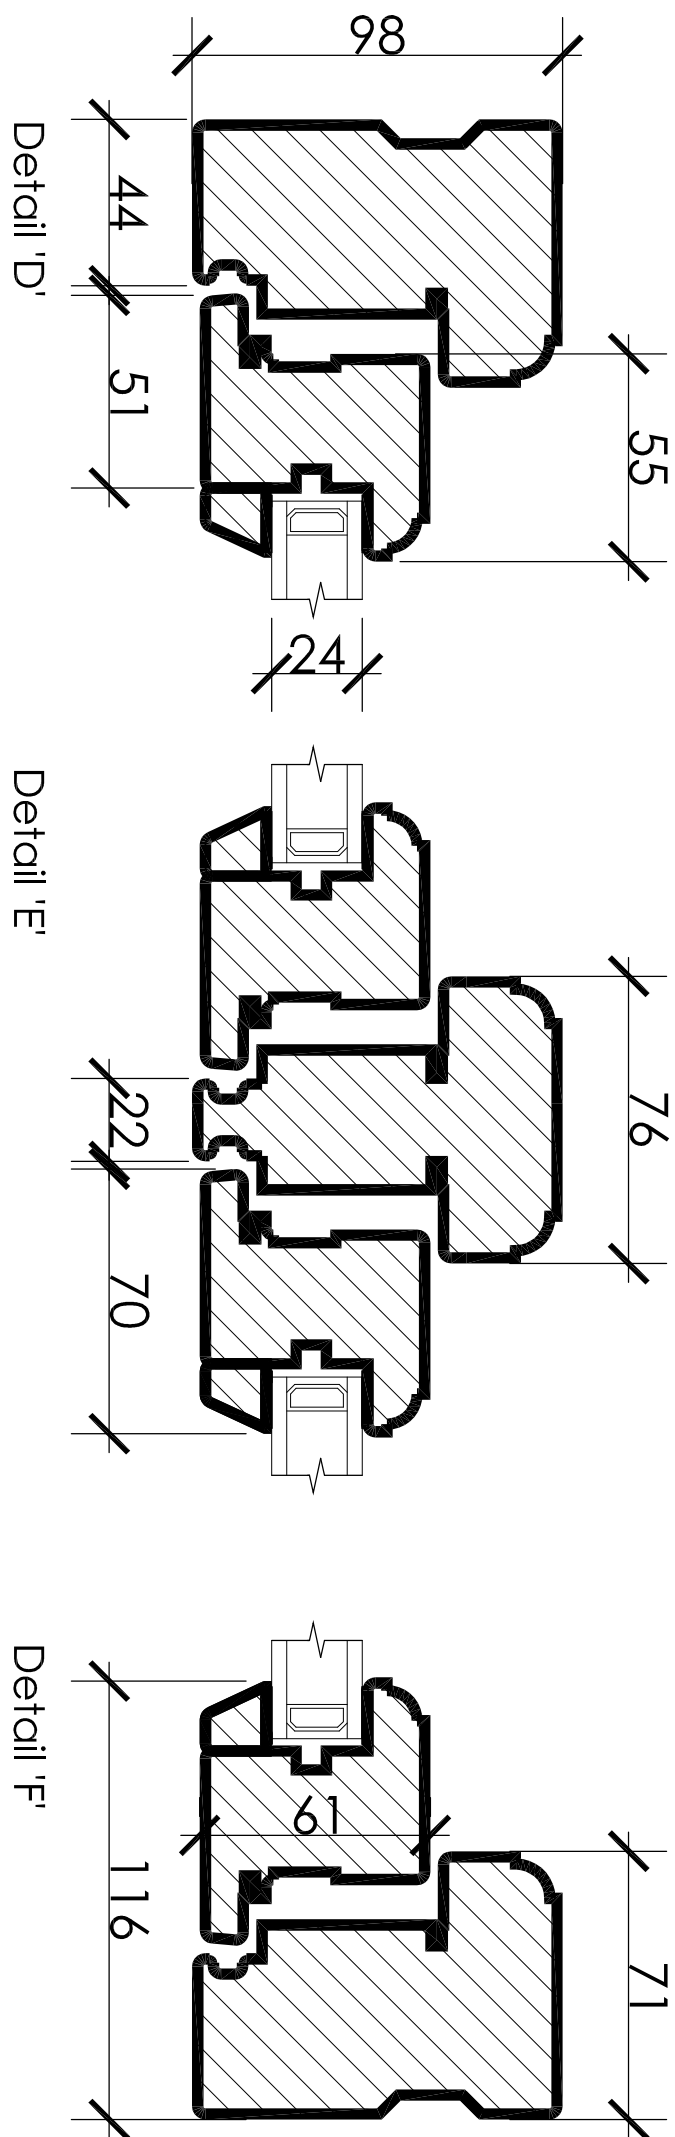


Please
Note :
Details
courtesy of
Midland
Conservatories


Door Horizontal Section Scale 1:2 at A1

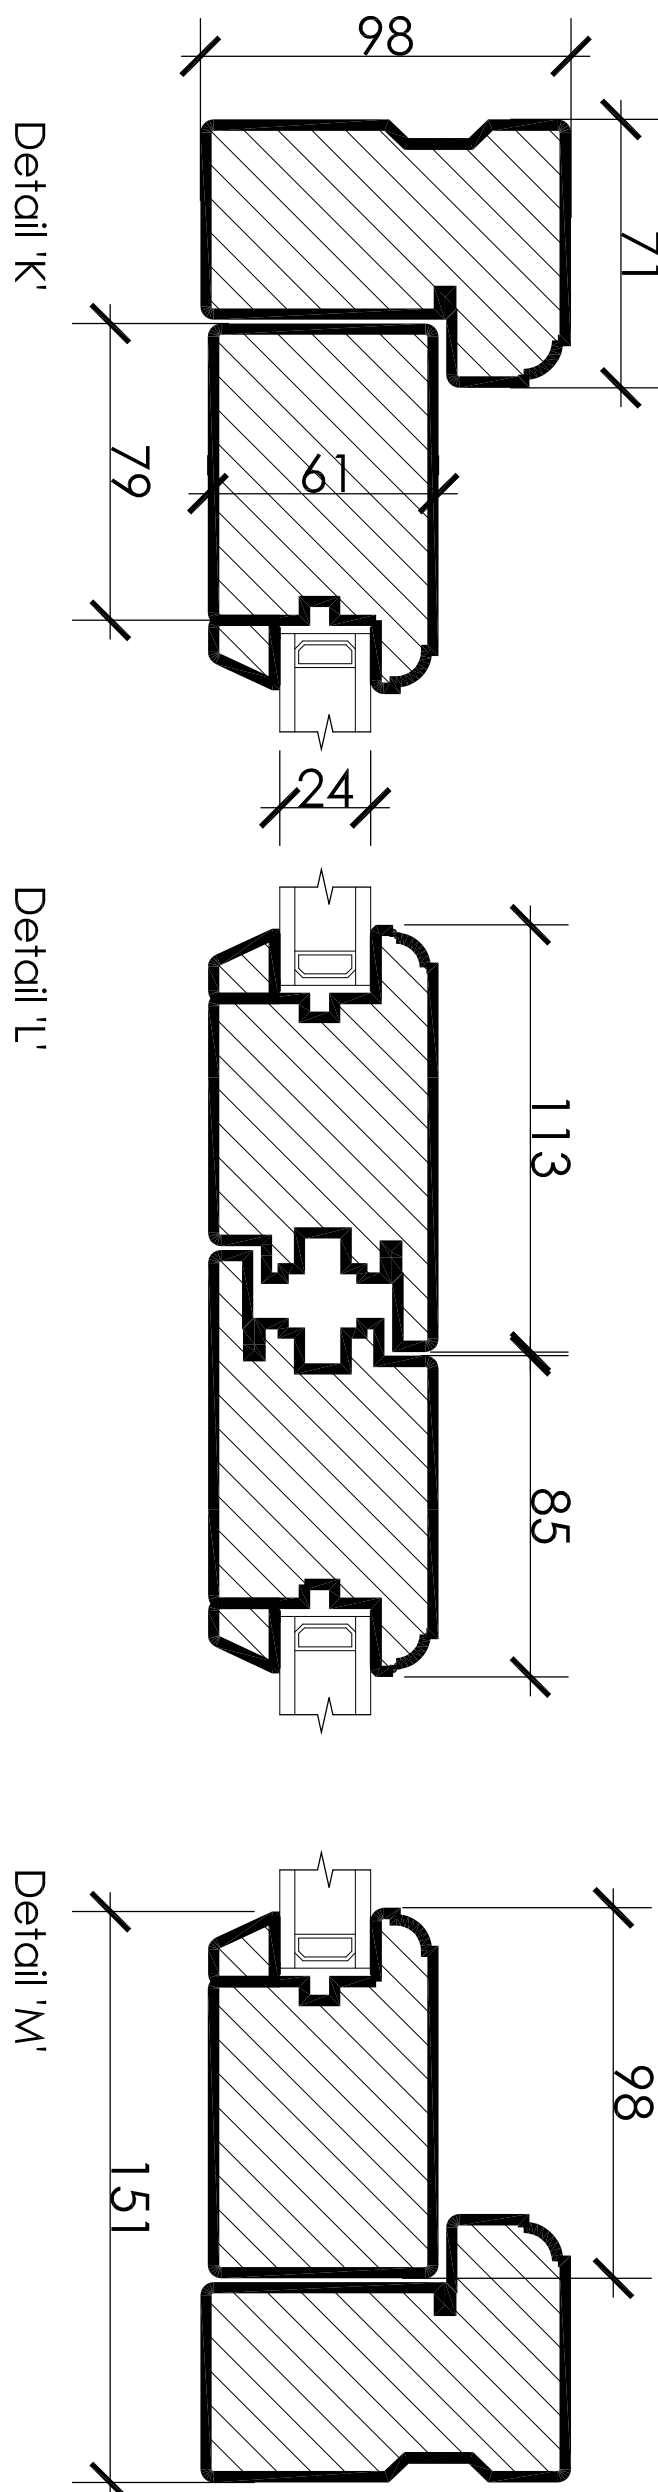

Side Elevation of Orangery Scale 1:20 at A1

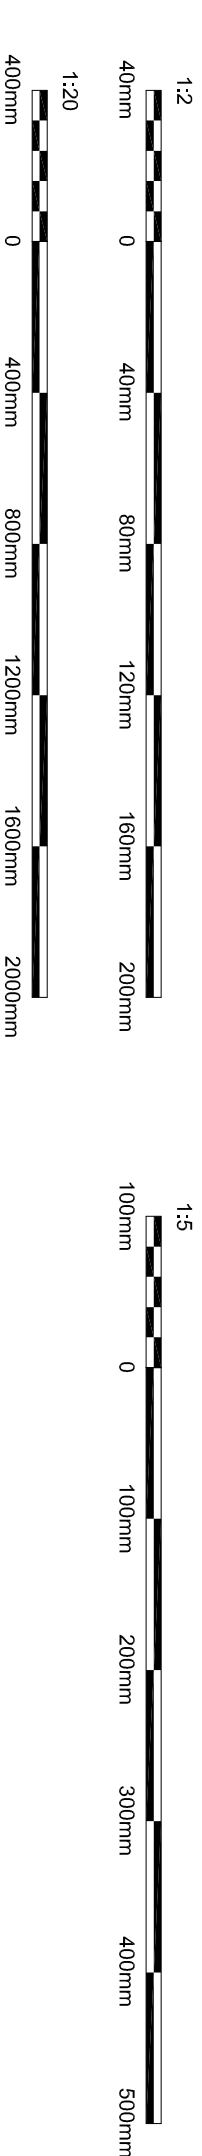

Side Elevation of Orangery Scale 1:20 at A1

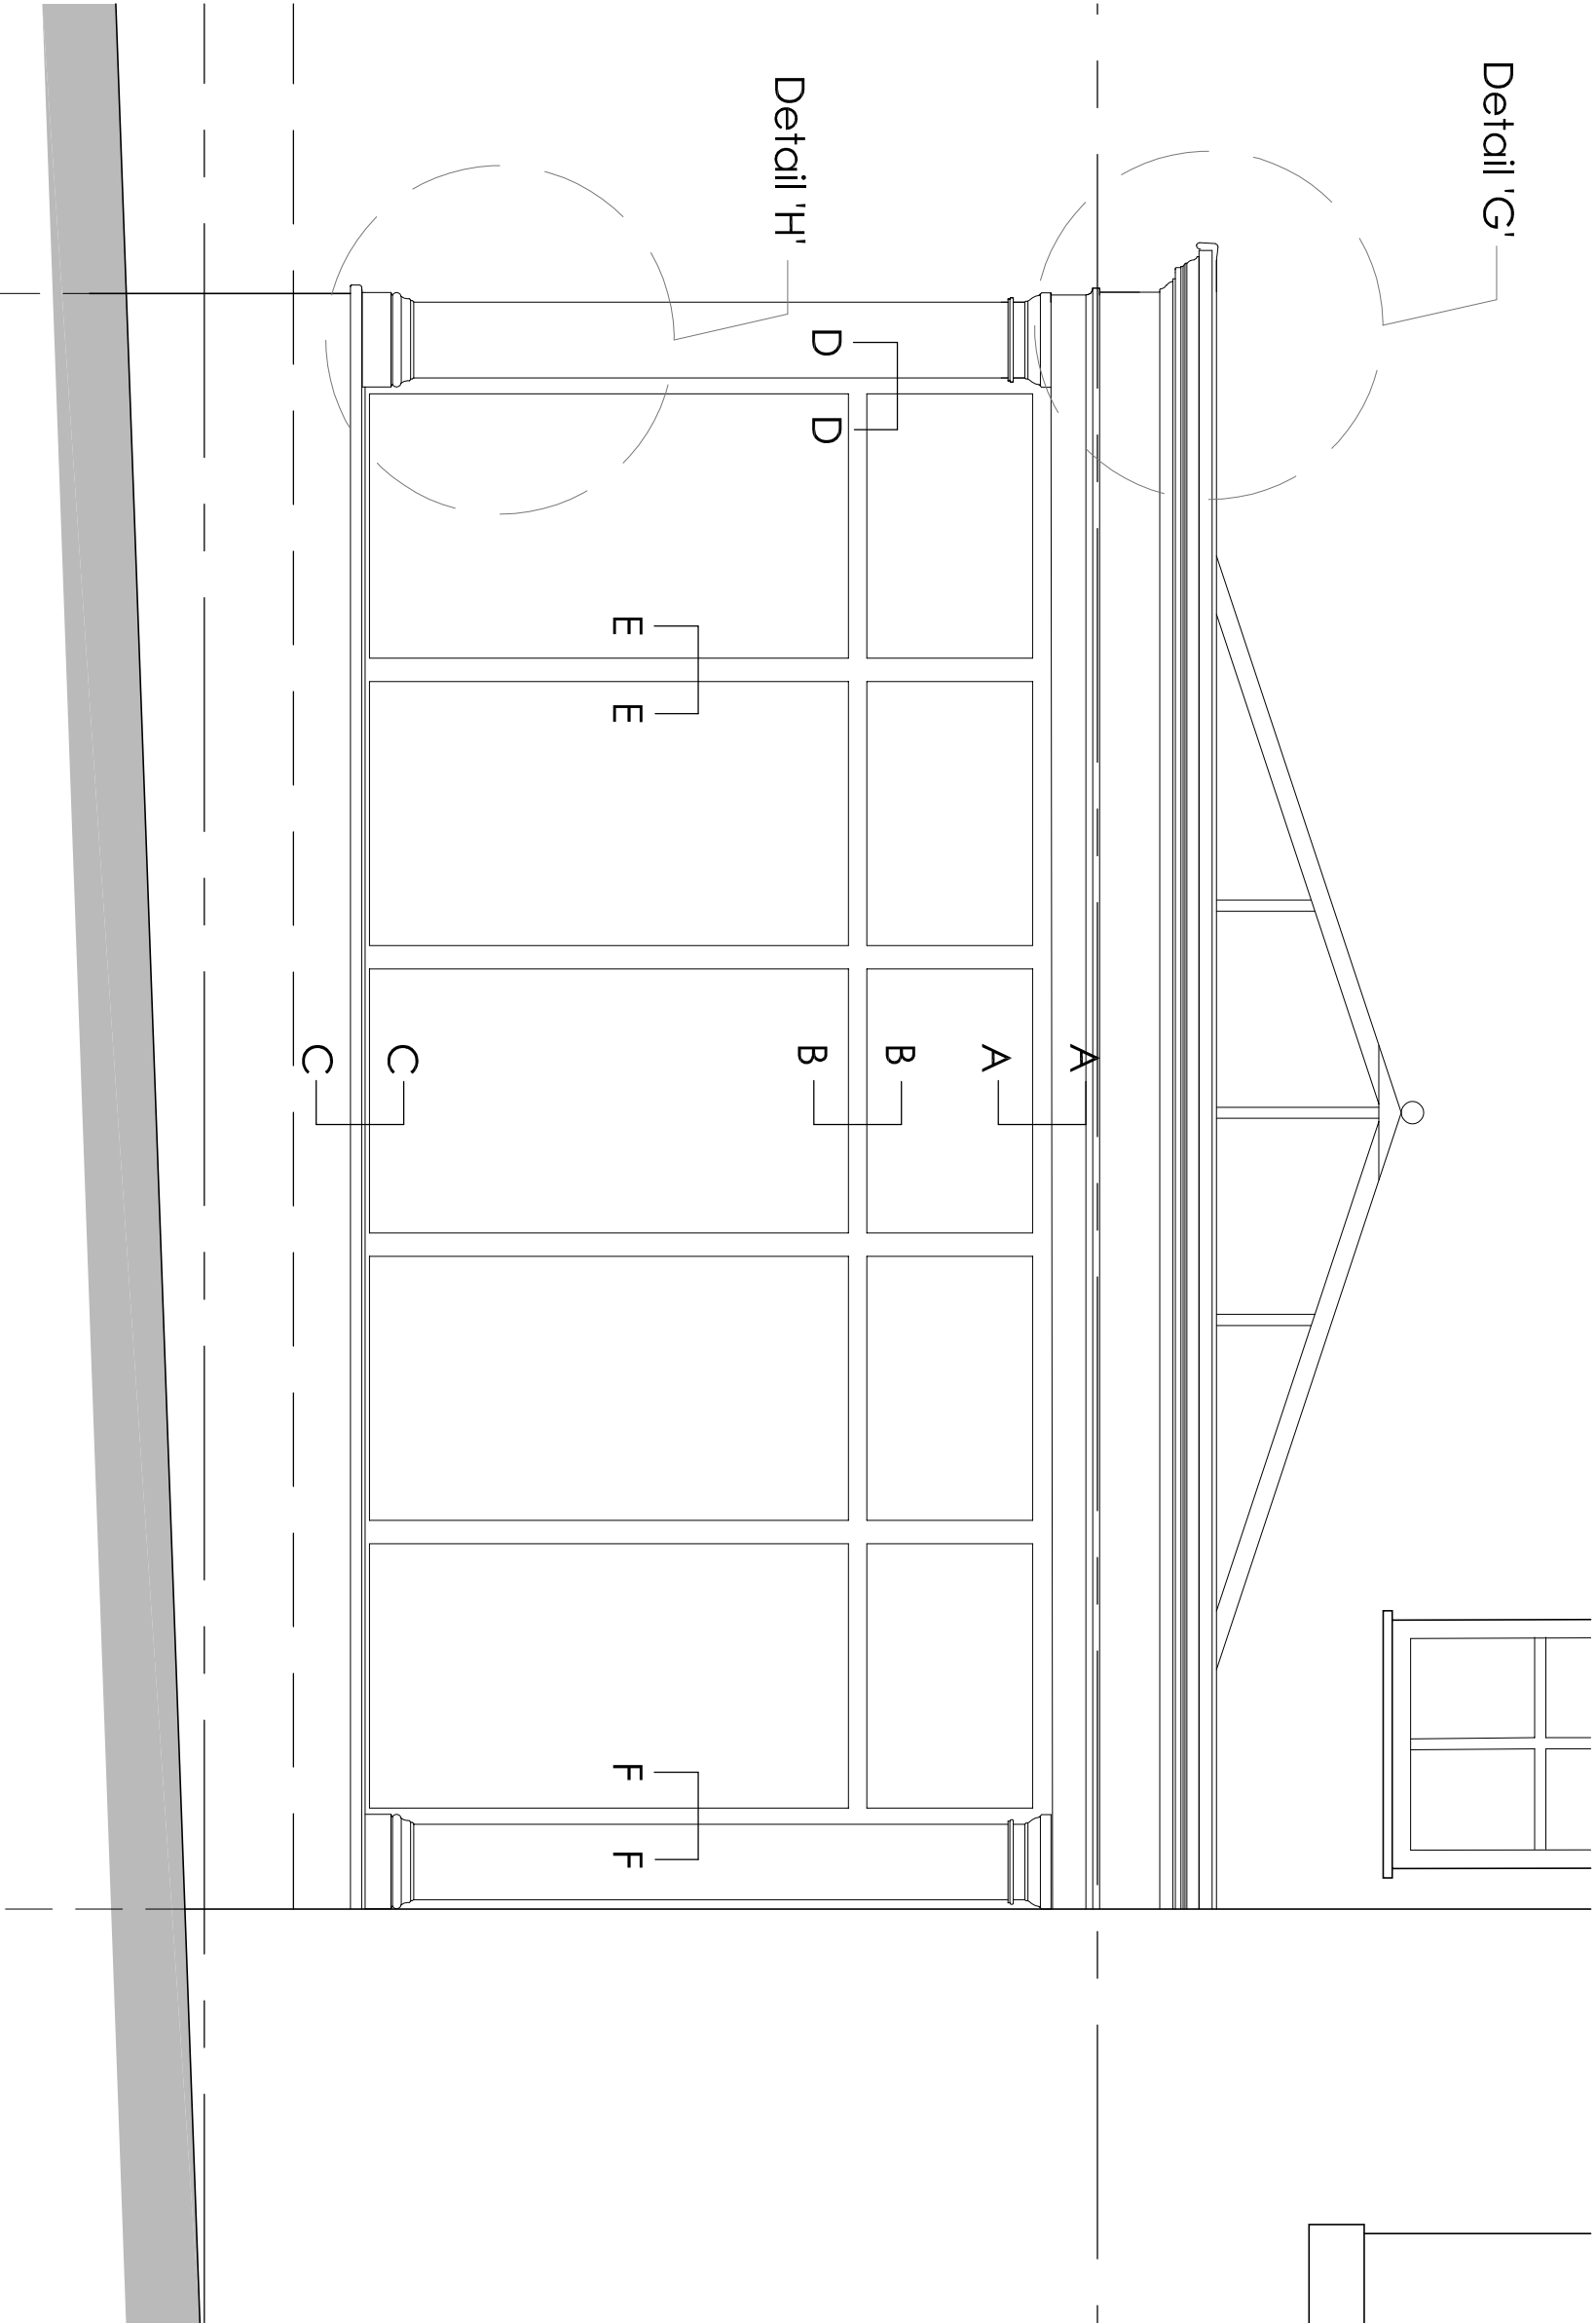

PLANNING

Client
Mr T Leese

Project
External alterations including new orangerie and porch & alterations to carport, boiler room and internal layout at Goldhurst Farm

Title
Orangery Joinery Details

Drawn
BVC

Checked

Project No
00984

Drawing No.
PL(0)20

Rev

Drawn
BVC

Checked

Project No
00984

Drawing No.
PL(0)20

Rev

Drawn
BVC

Checked

Project No
00984

Drawing No.
PL(0)20

Rev

Hewitt&Carr Architects
A Design & Build House 117-19 Leek Road Cheddale ST10 1JE
T 01539 55899
E enquiries@hncarchitects.co.uk
W www.hncarchitects.co.uk