
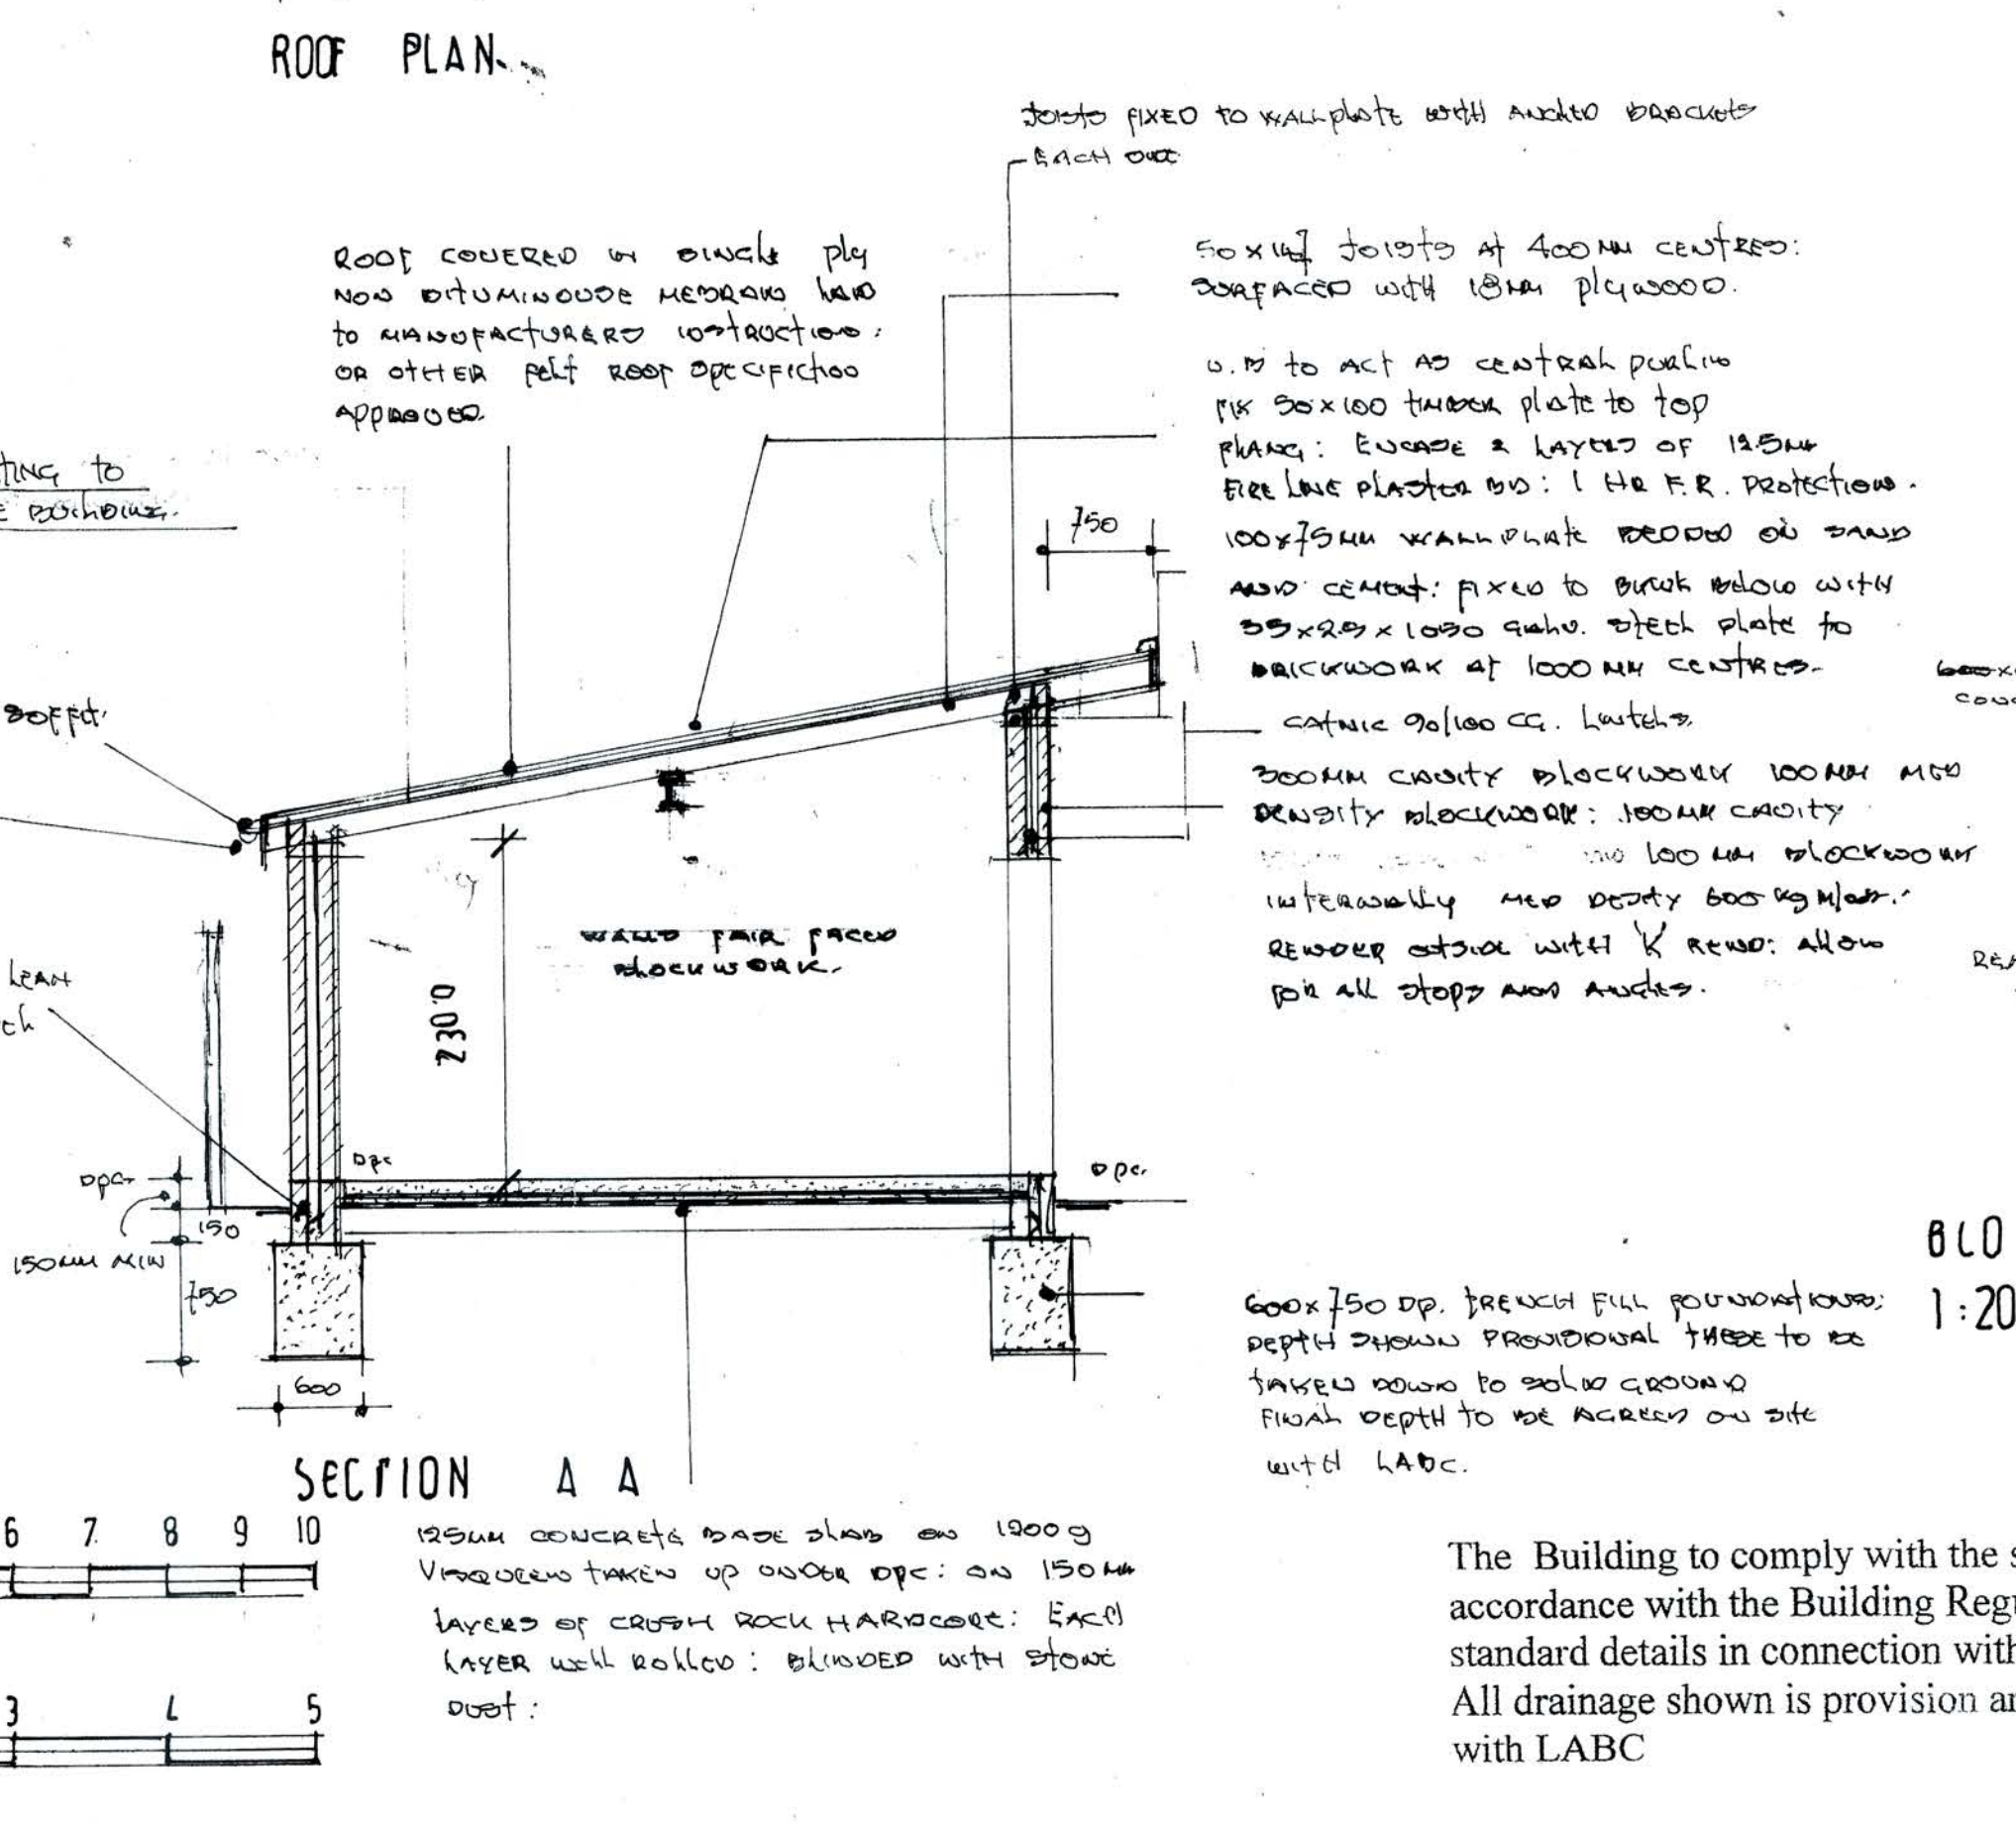
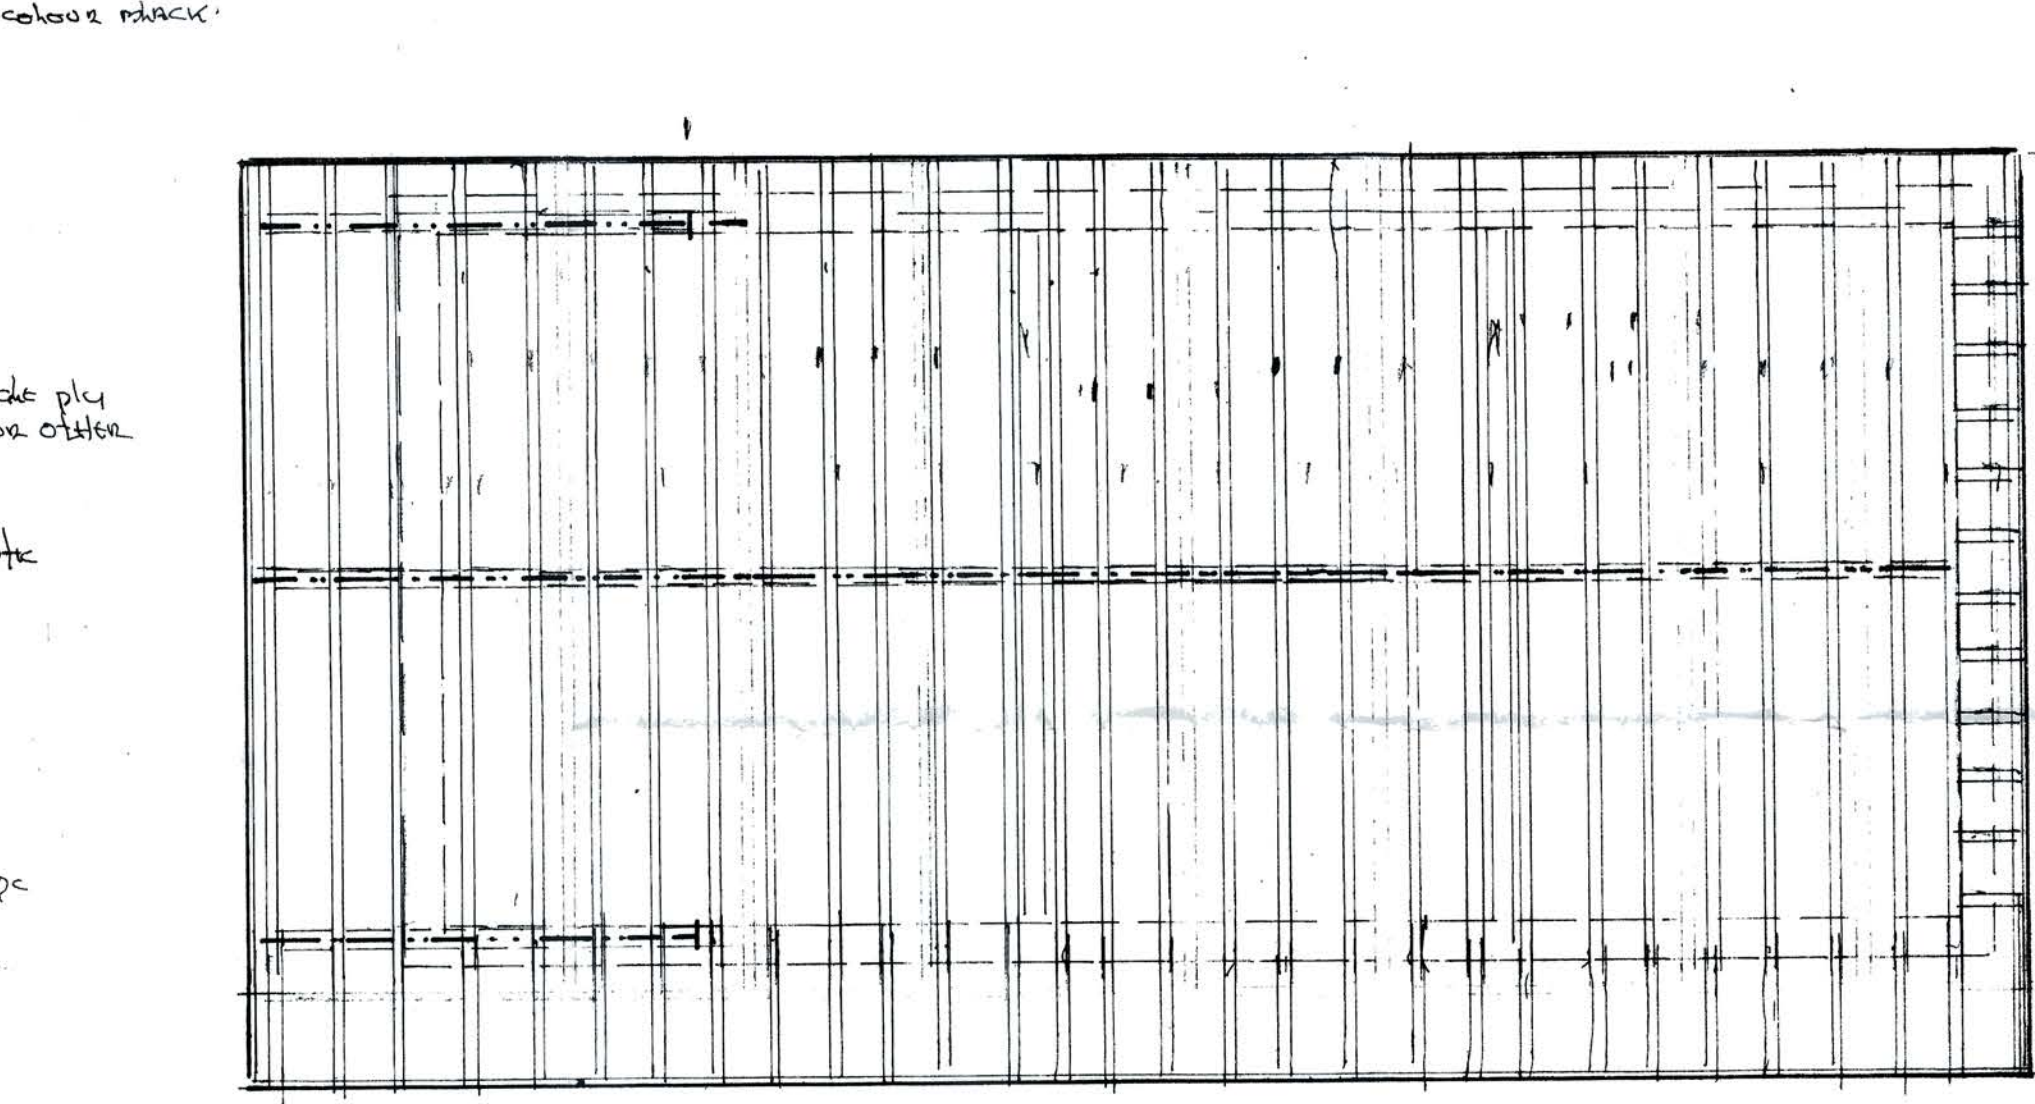
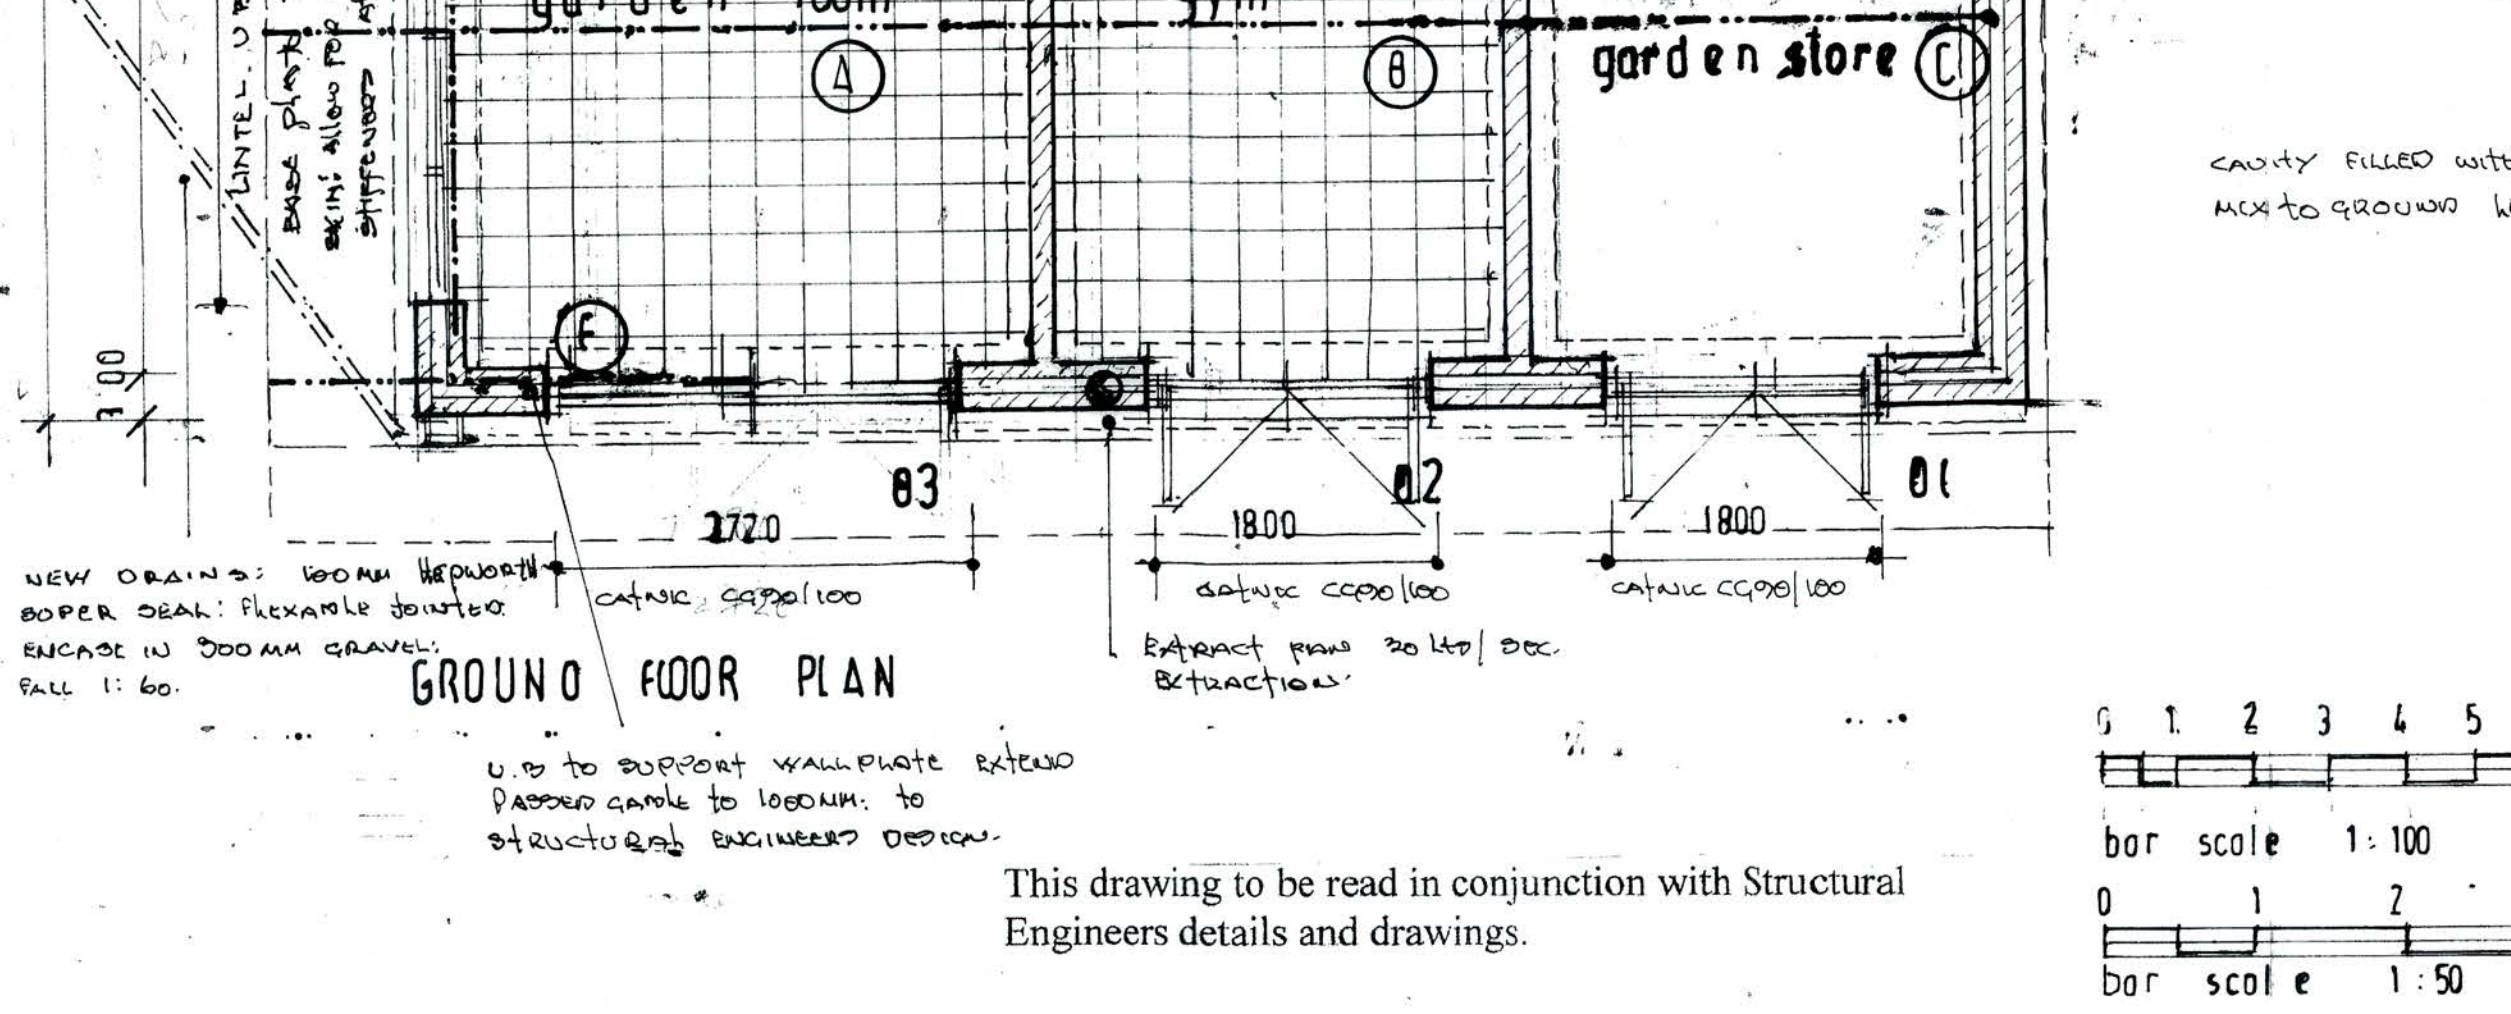
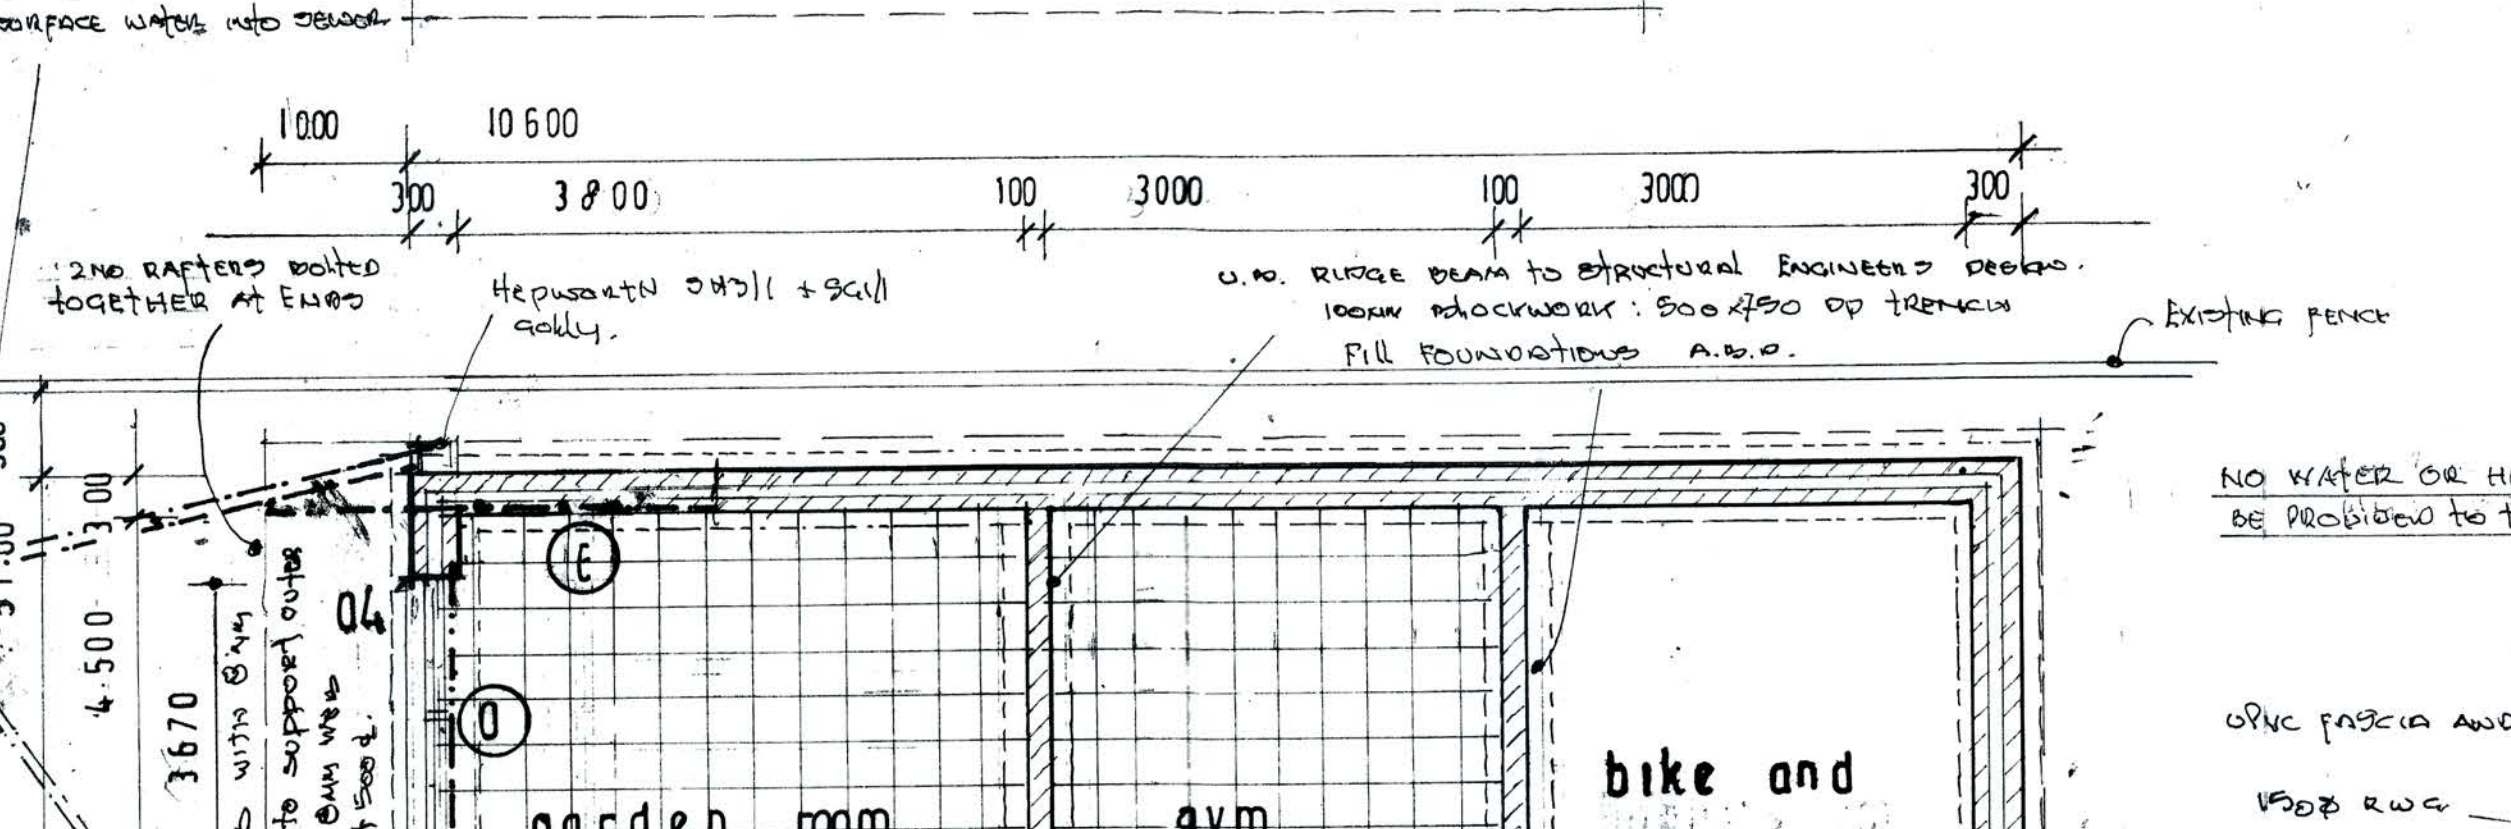
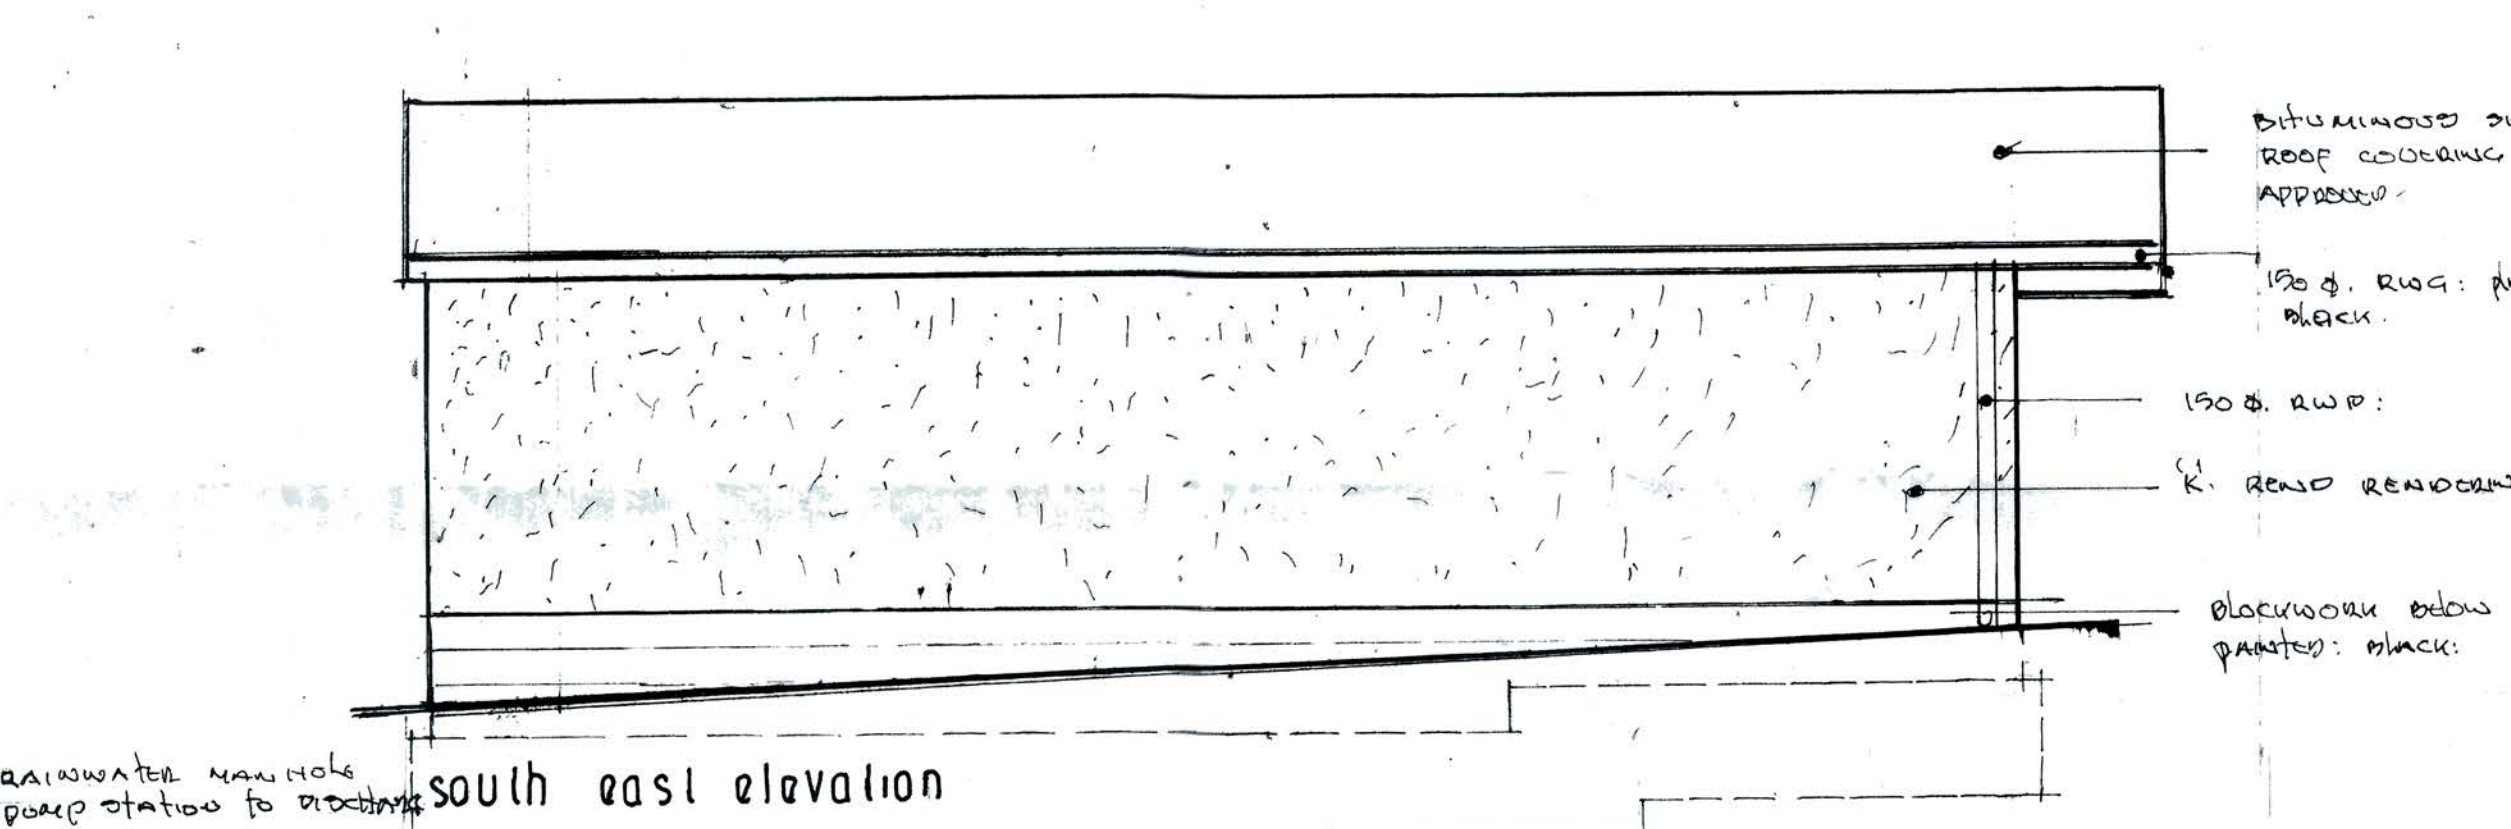
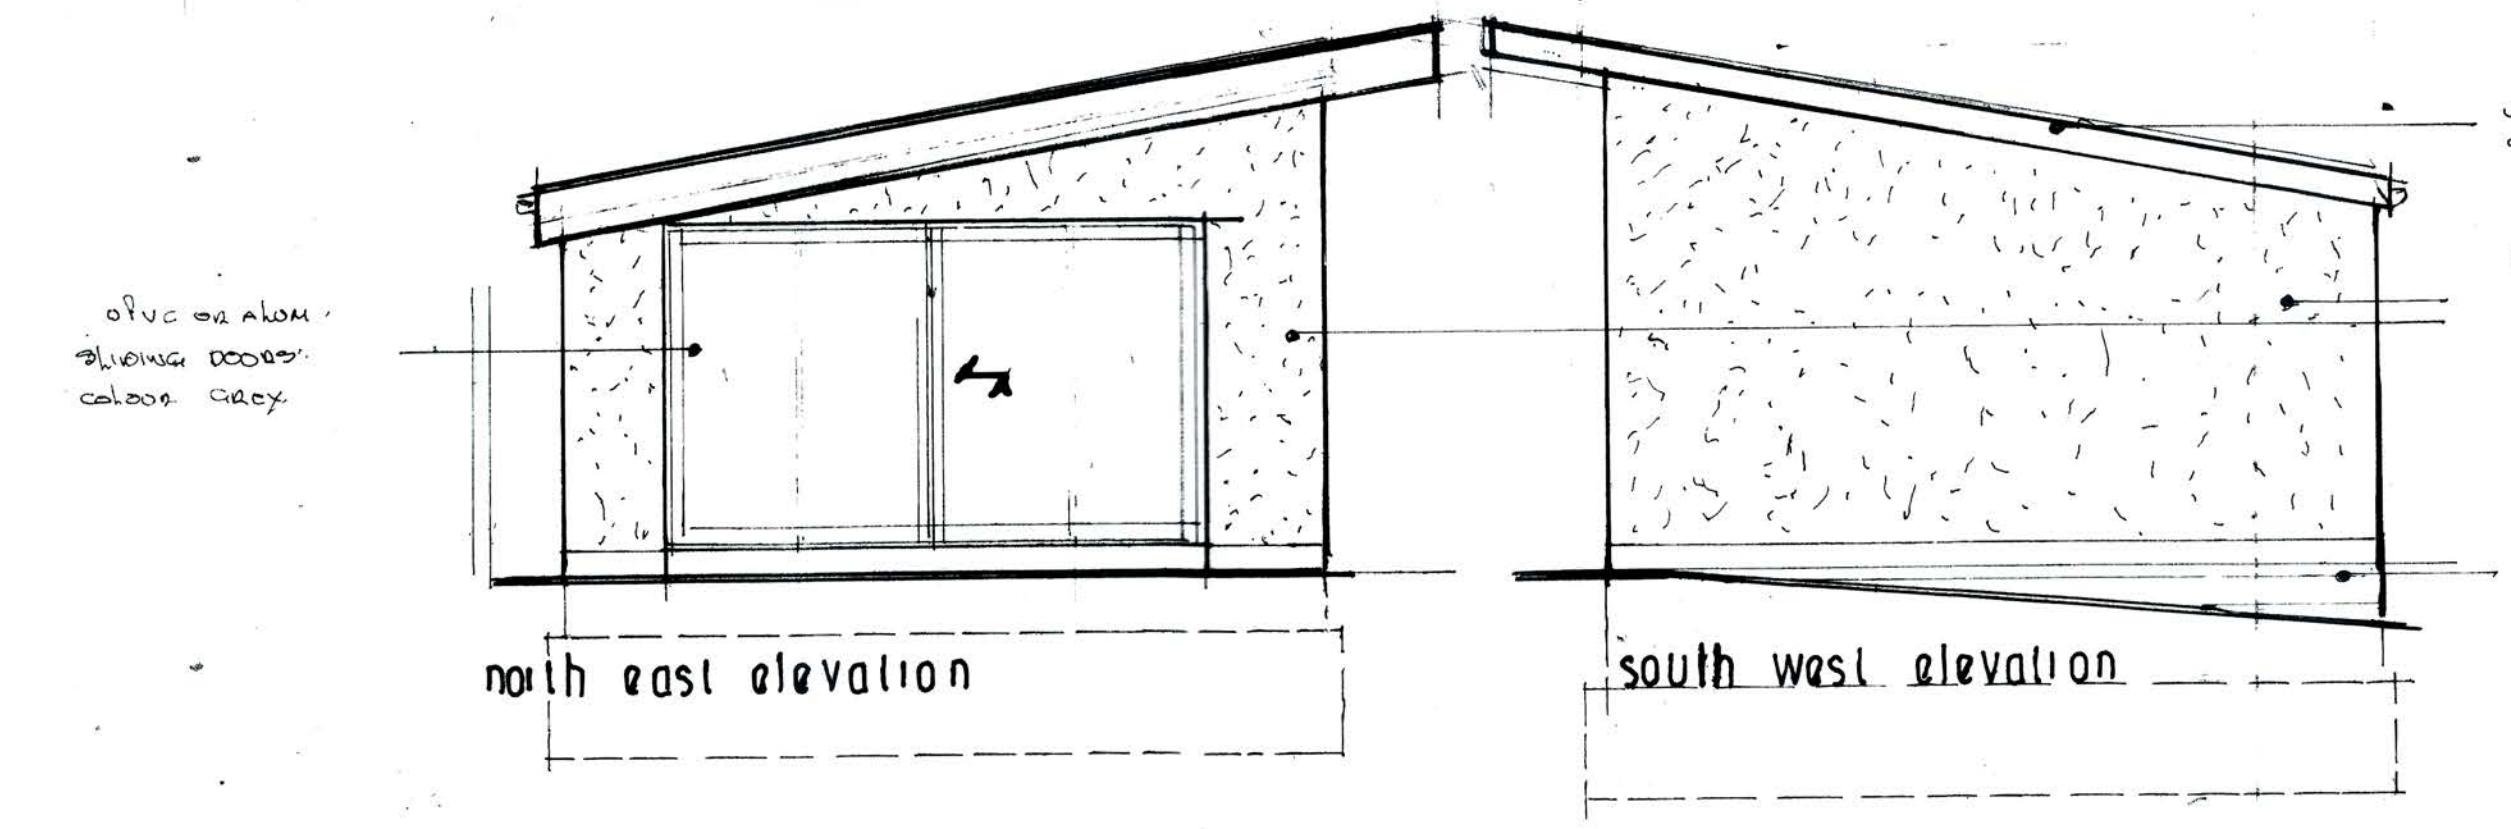


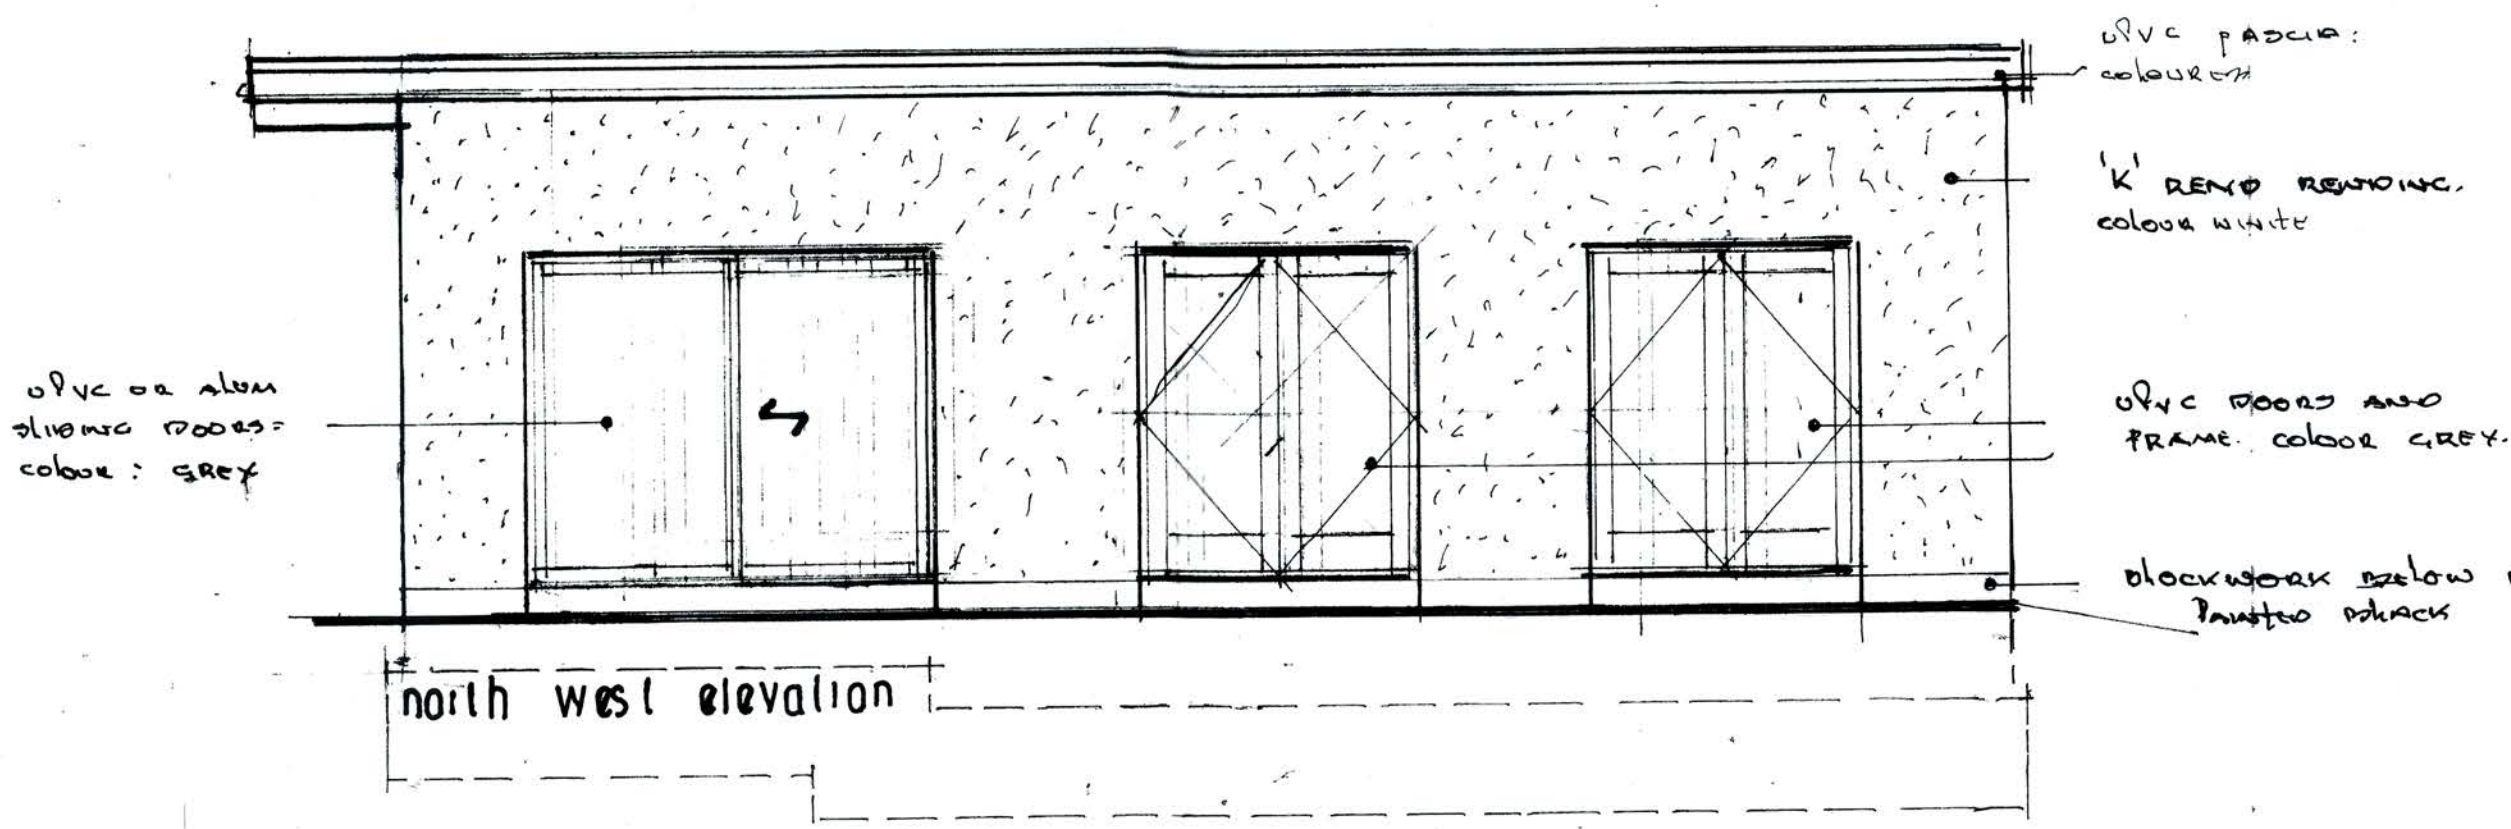

GENERAL NOTES:

All dimensions and measurements shown on this drawing to be checked on site. Any errors or discrepancies to be reported to the supervising officer. Client. All dimensions shown on this drawing to be taken from site and not from this drawing. The building to comply with the current building regulations and all other relevant regulations. The contractor is to ensure that the building is constructed in accordance with the current building regulations and all other relevant regulations. The drawings are for the building only and do not constitute a contract. 

ARCHITREND DESIGN
122 Wags Road
Congleton
Cheshire
Tel 01260 274221
e mail sb4221@aol.com

Proposed garden building comprising of garden room, gym and bike and garden store at 9 Menai Drive, Knypersley, Staffordshire, ST8 7BN for Mr P. Hancock

Dwg No. 330701 drawing sheet A1
Scale: 1:50 15.07.2021