

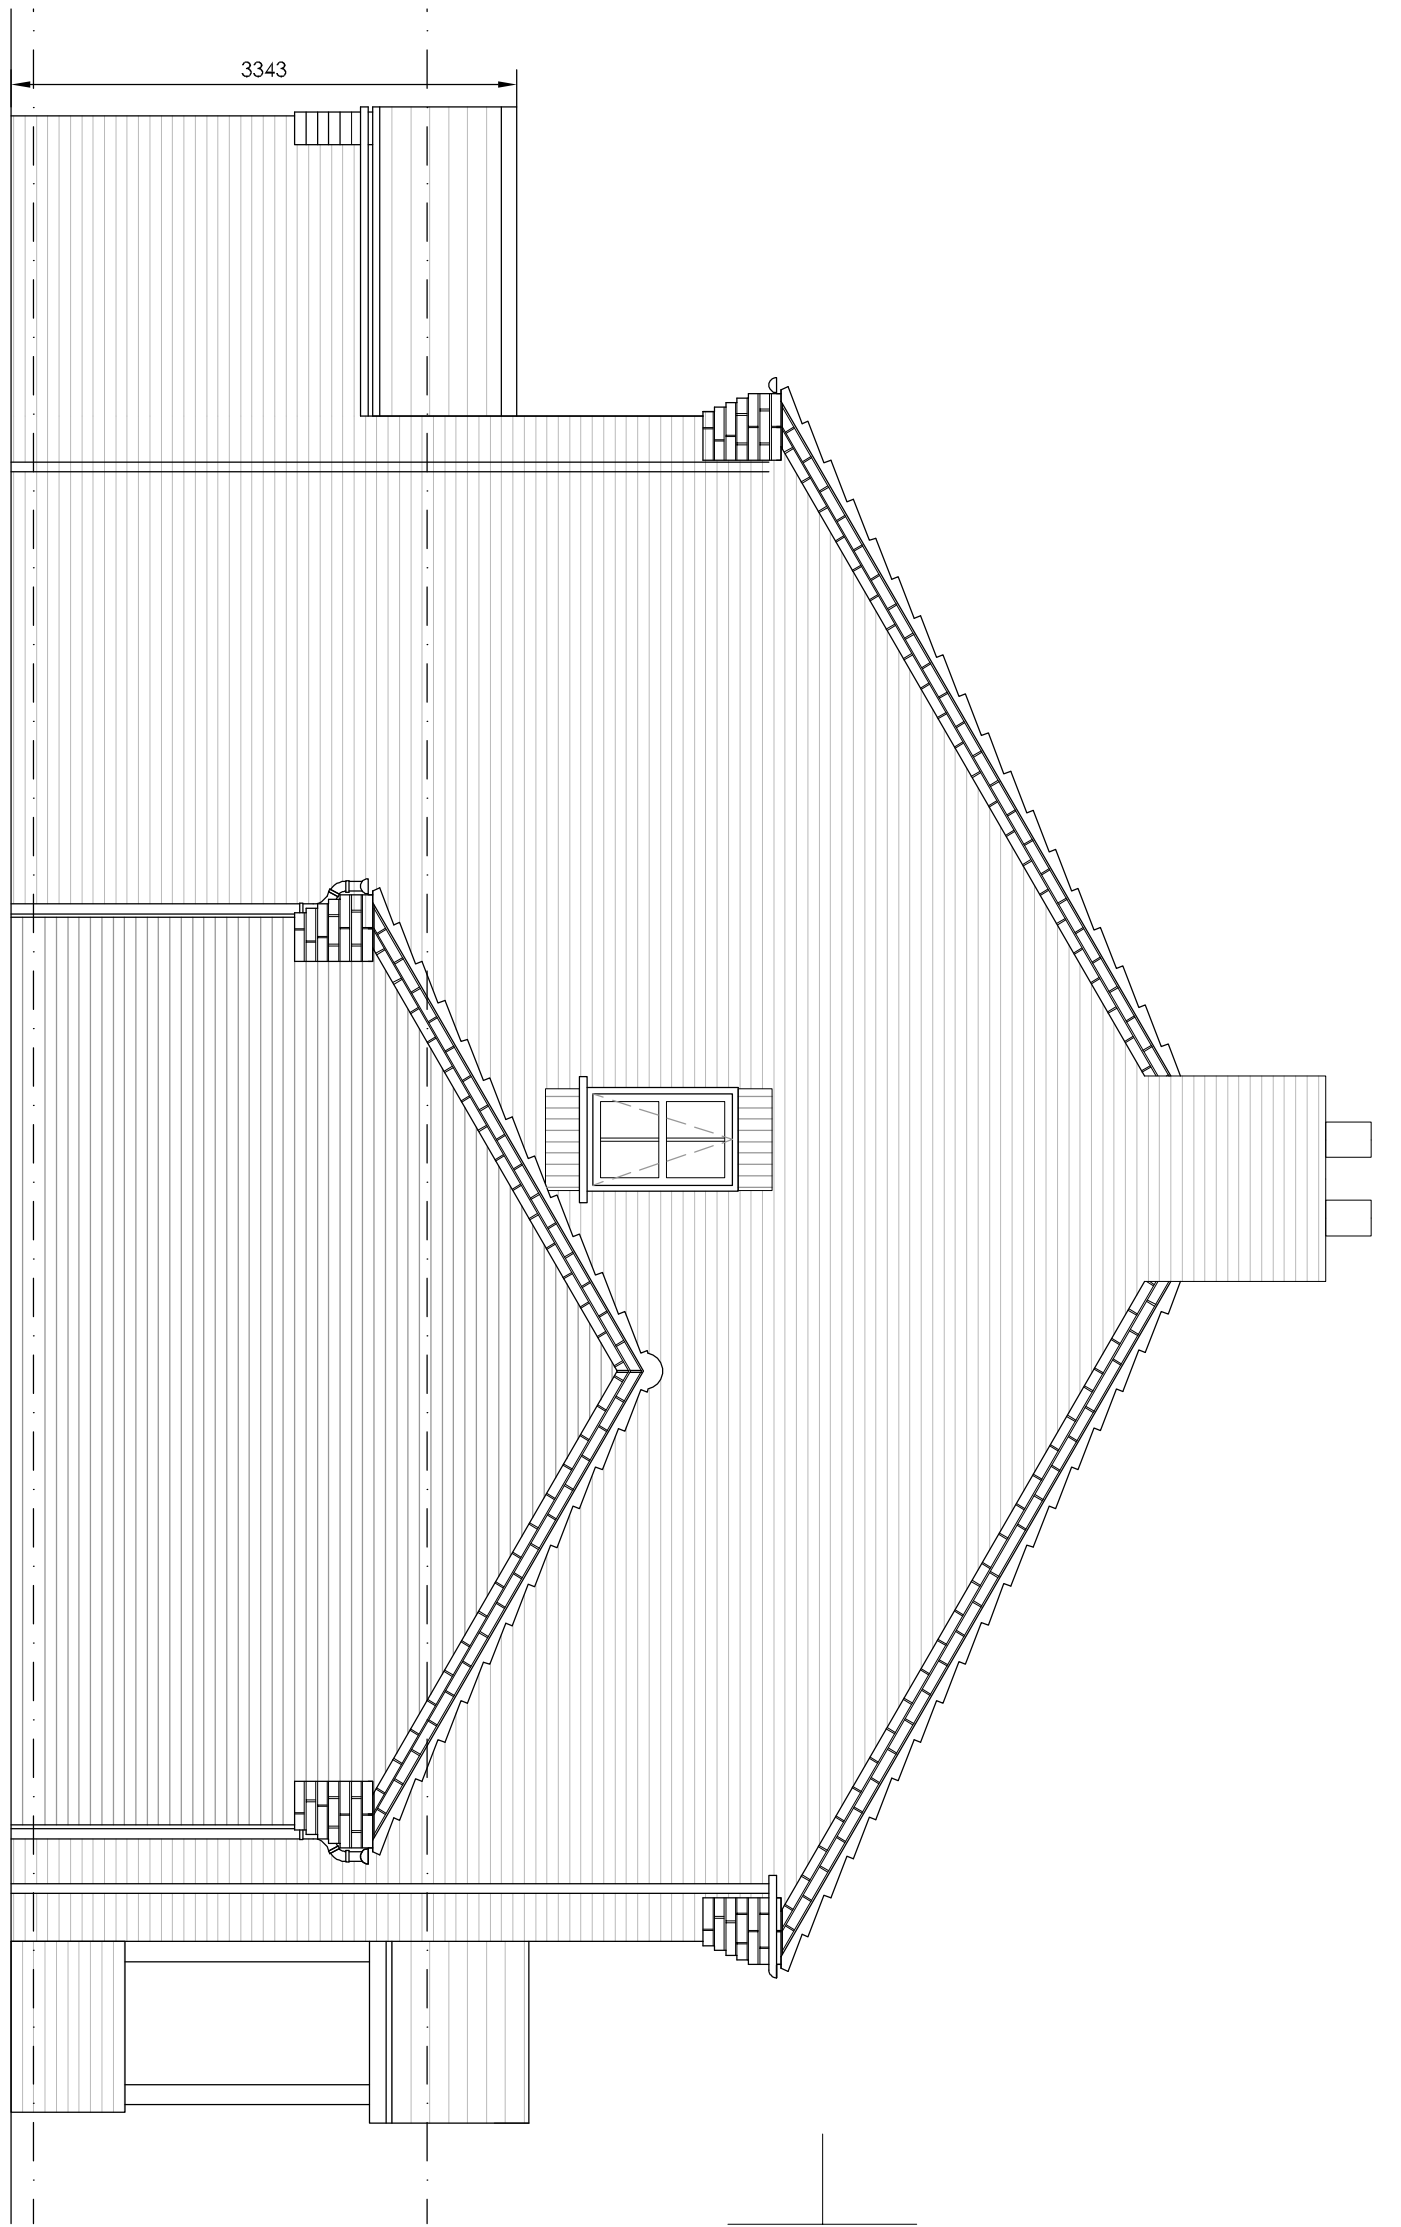
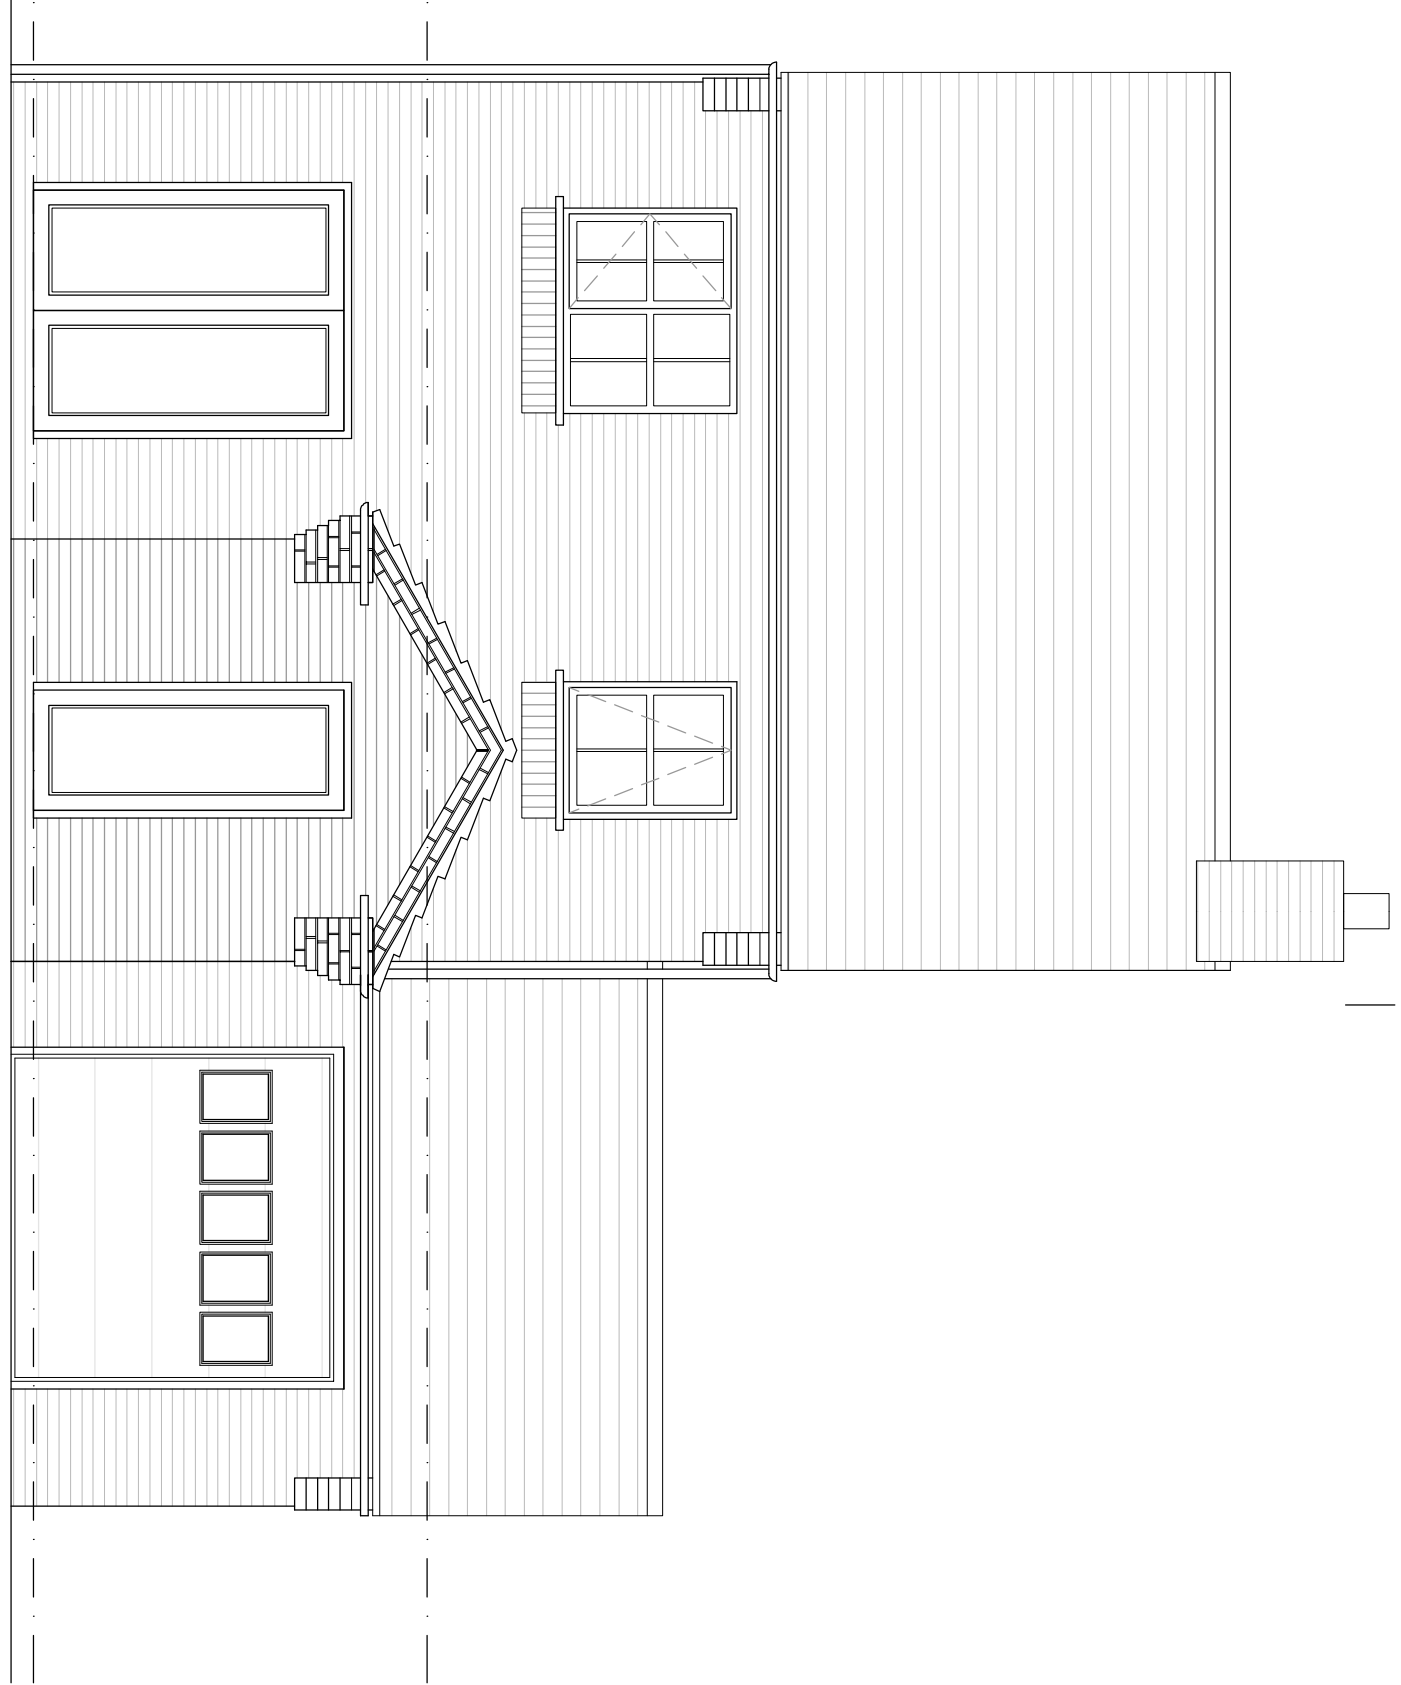
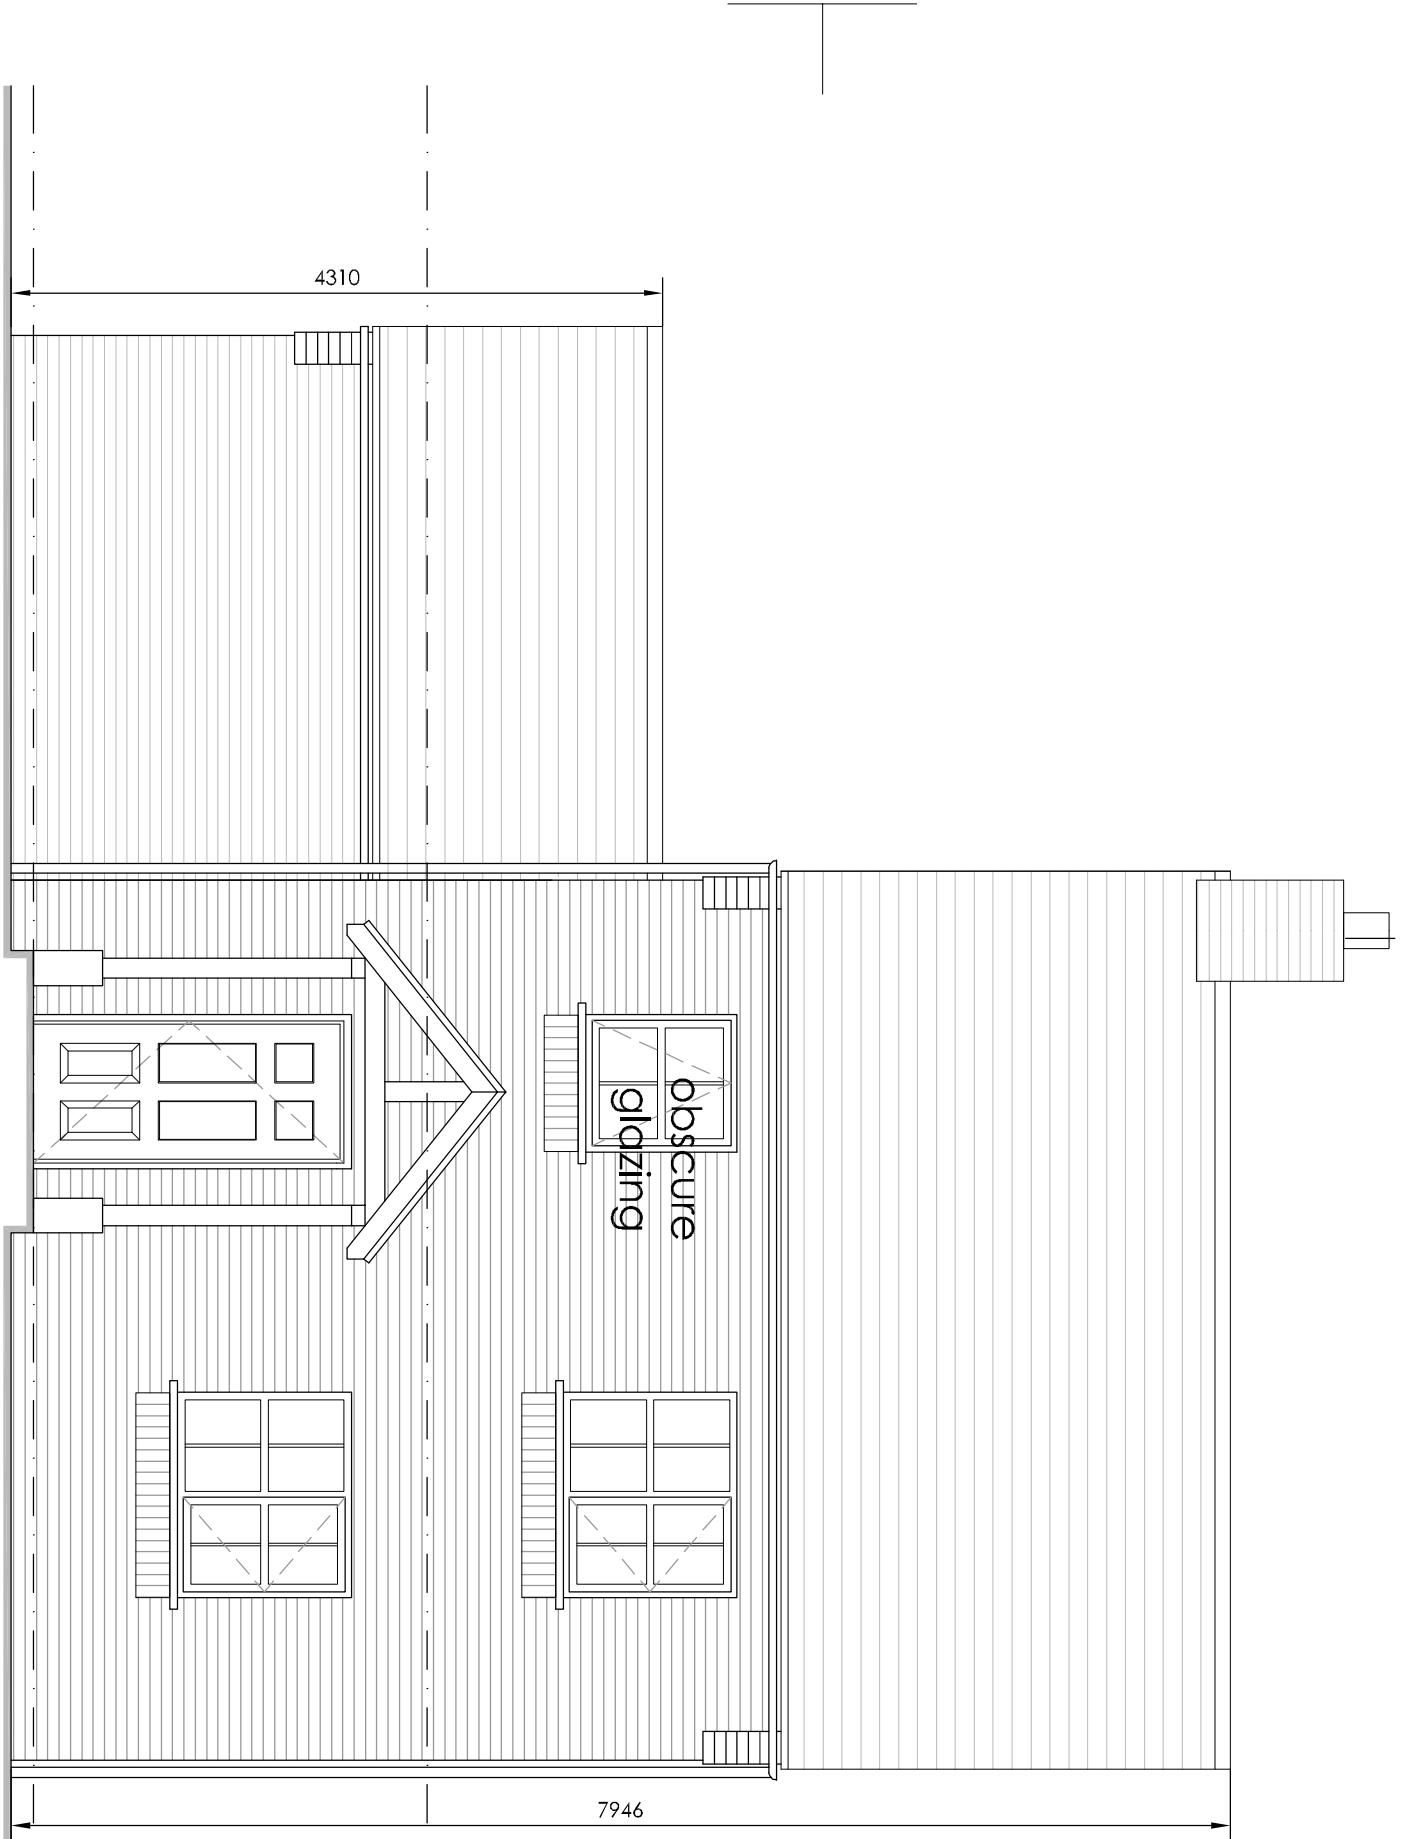
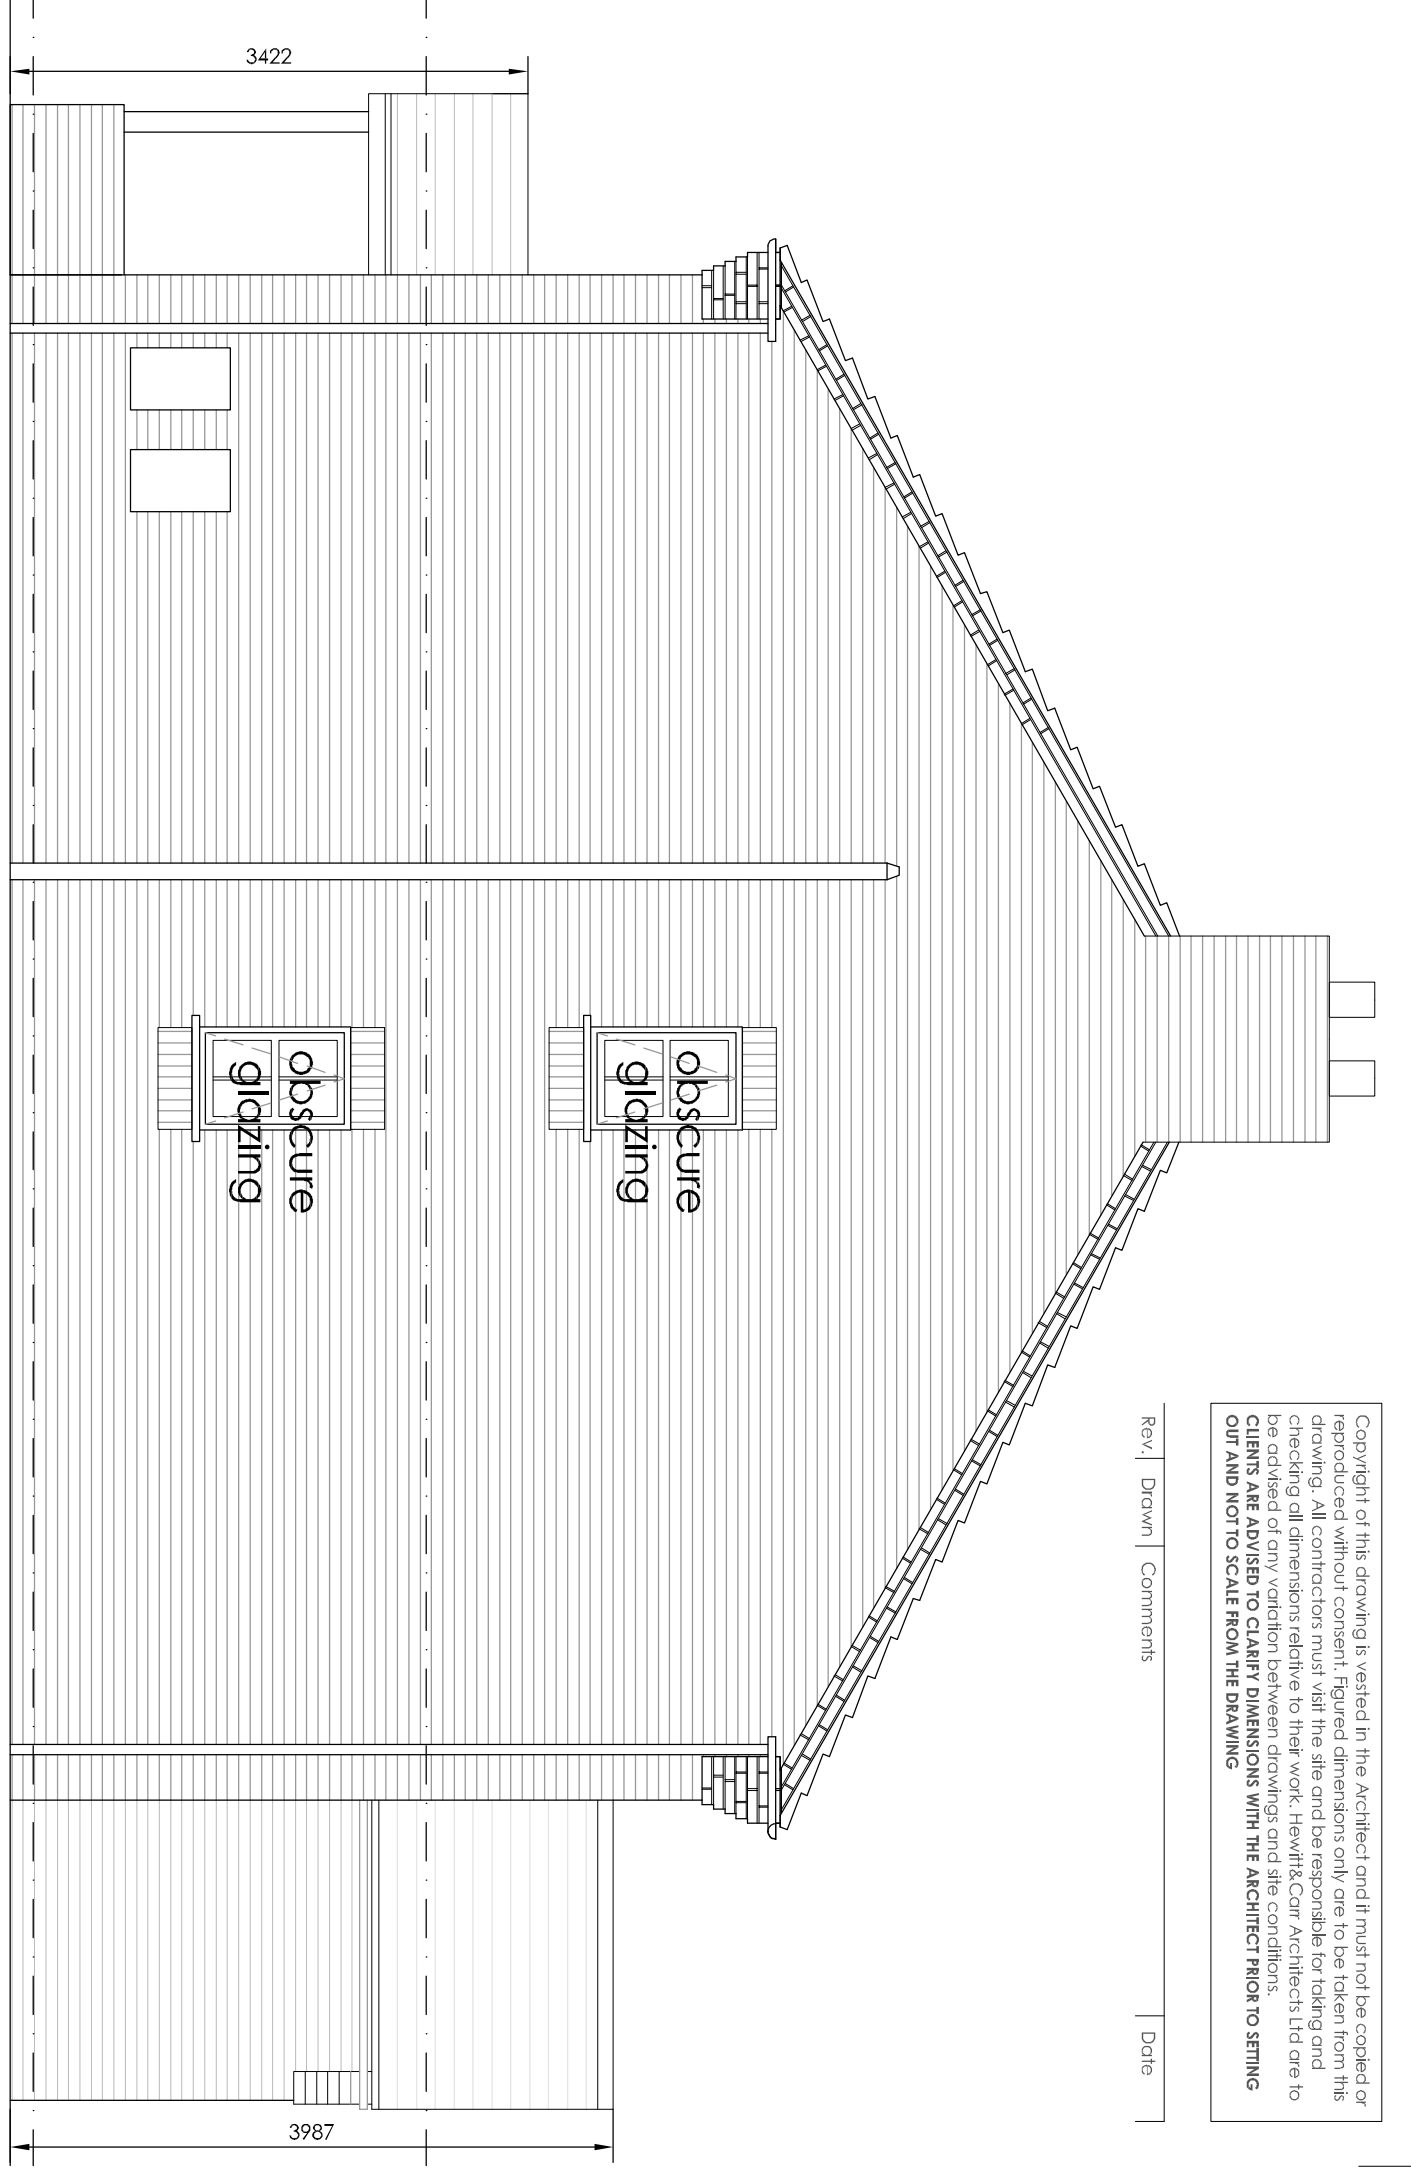
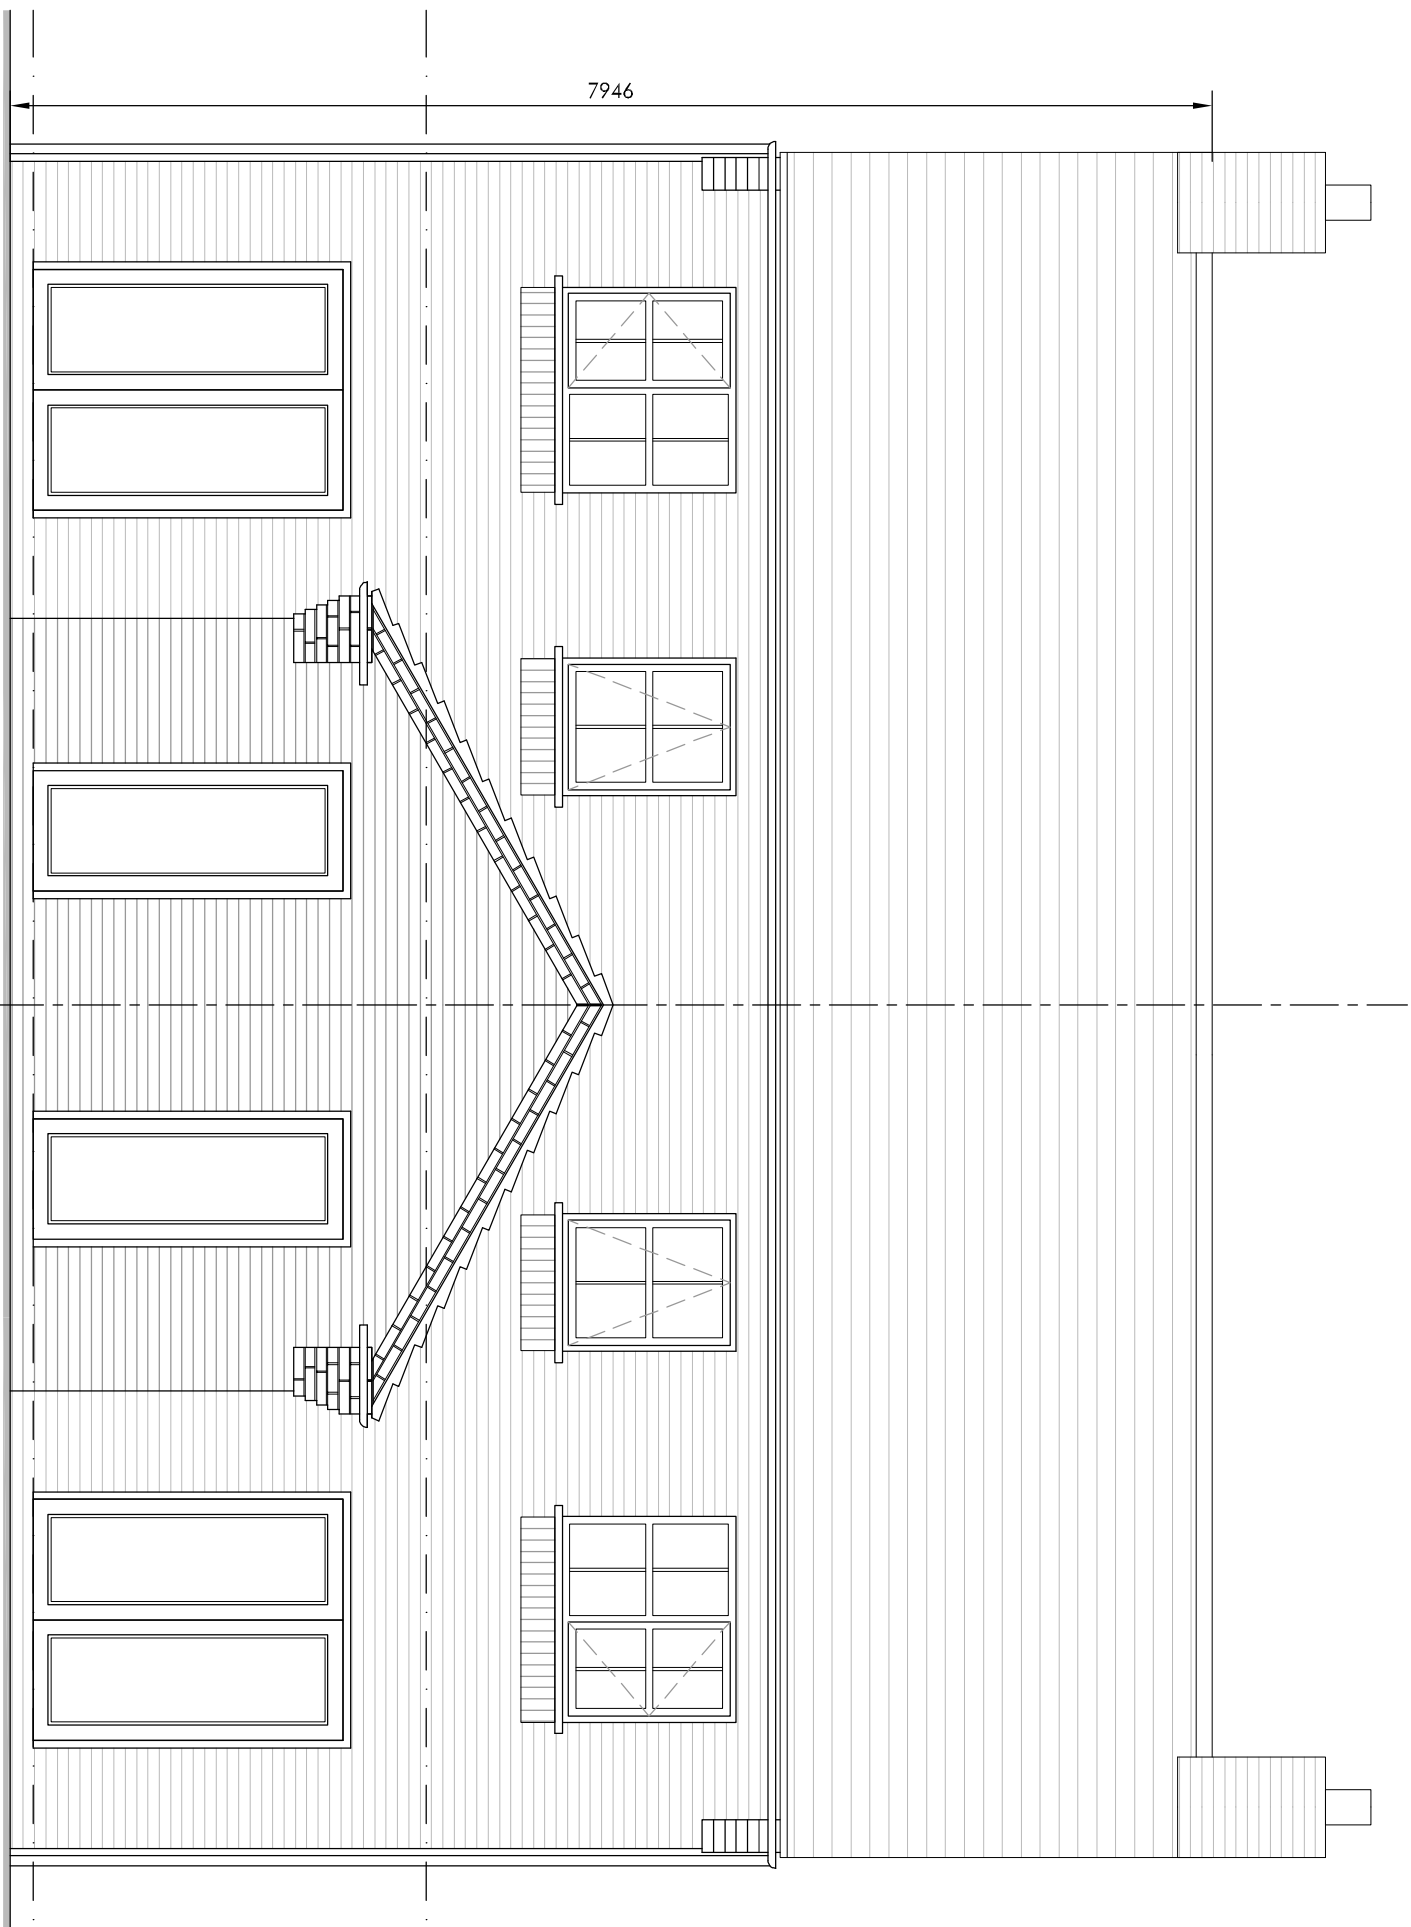
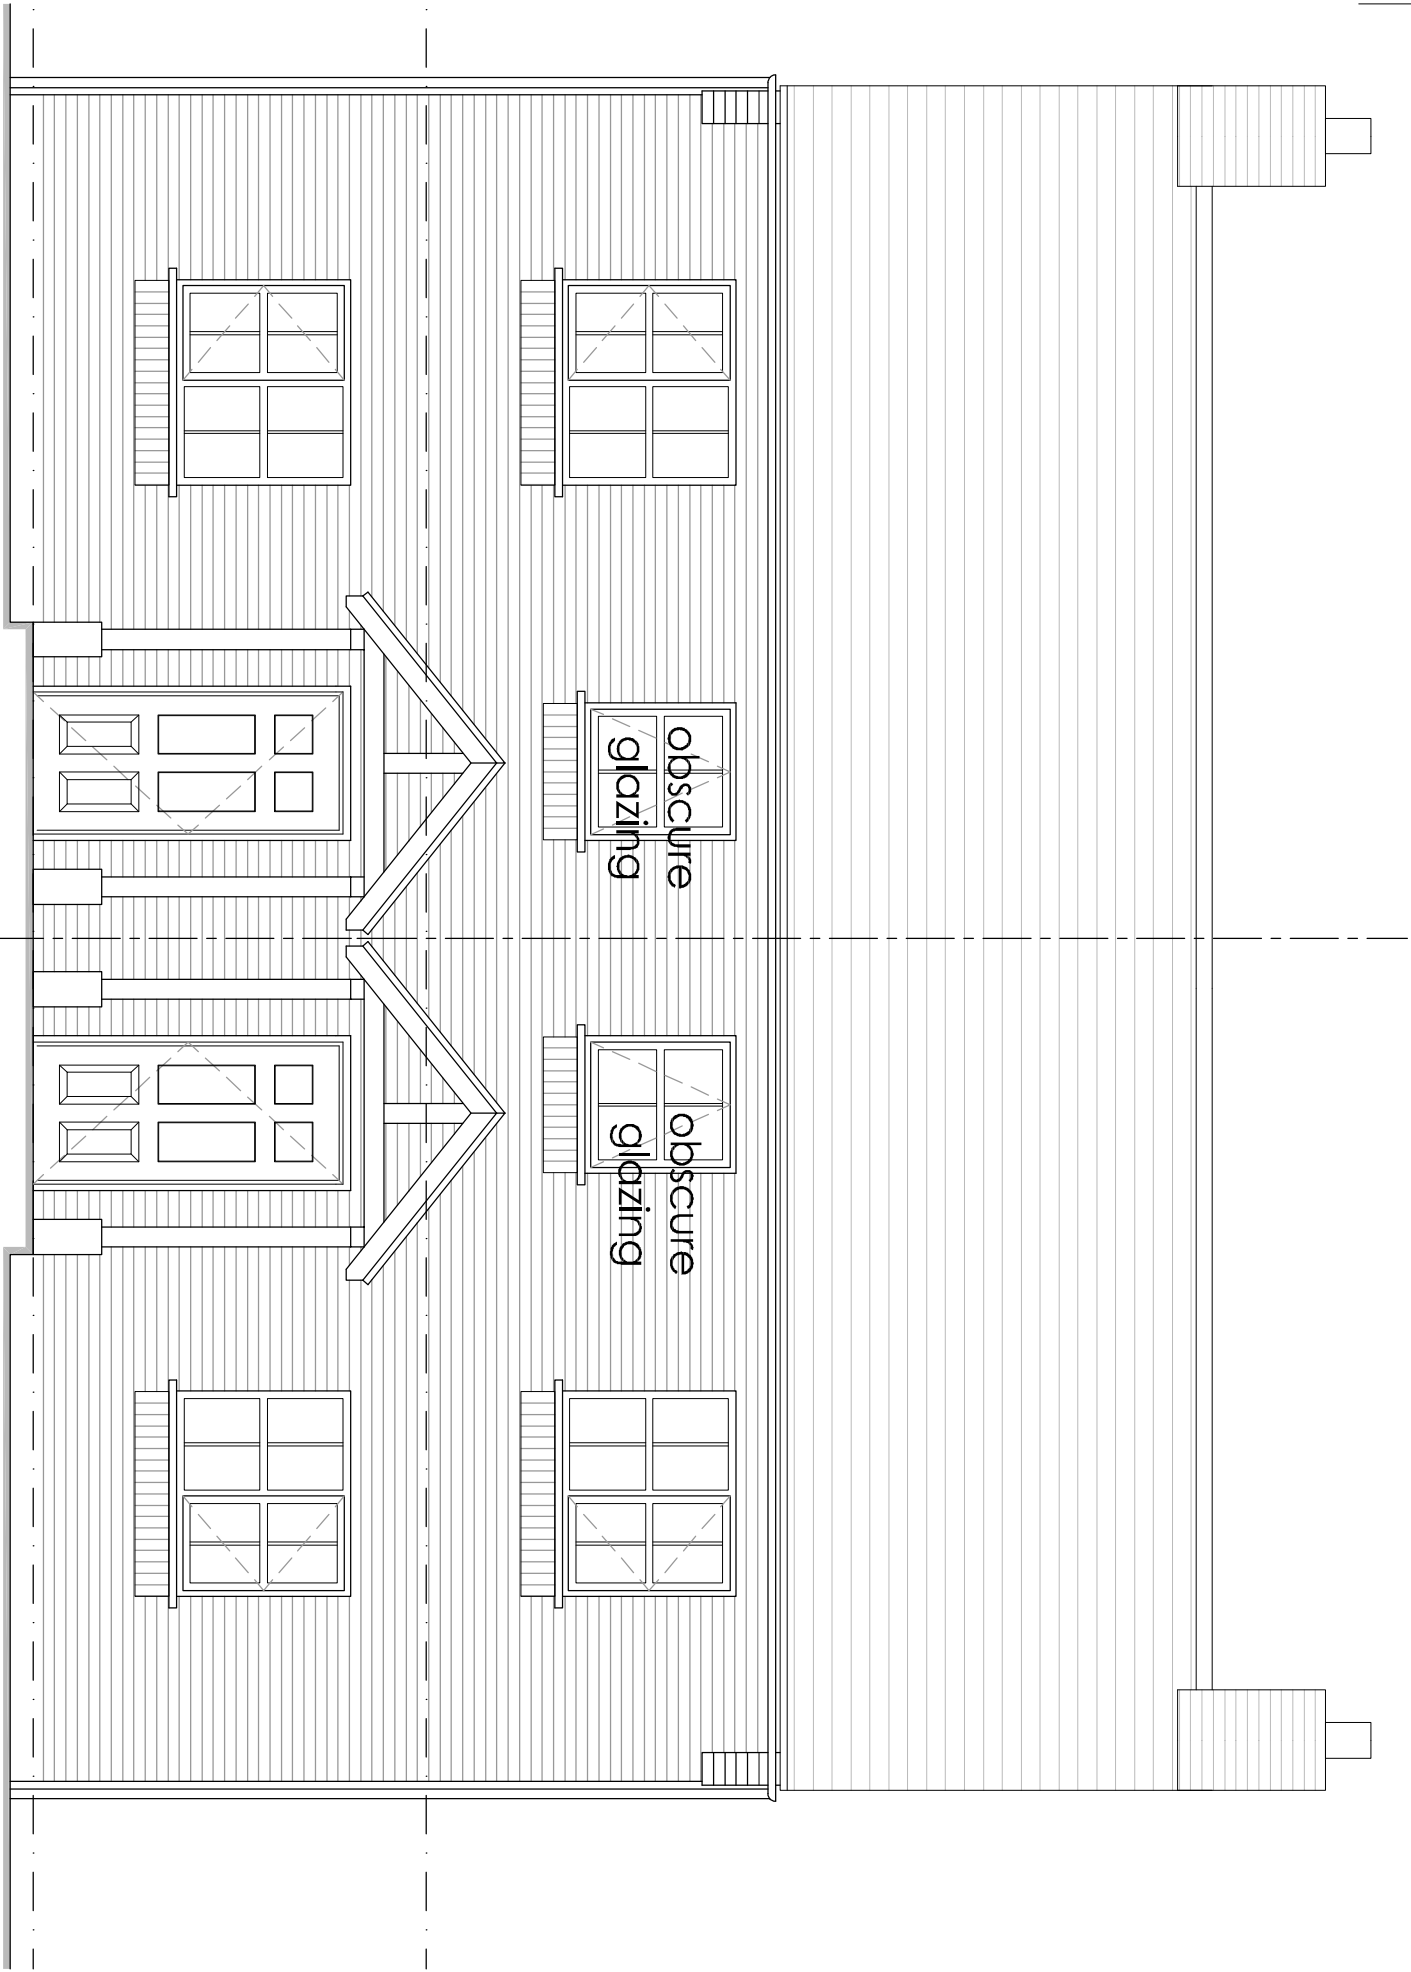
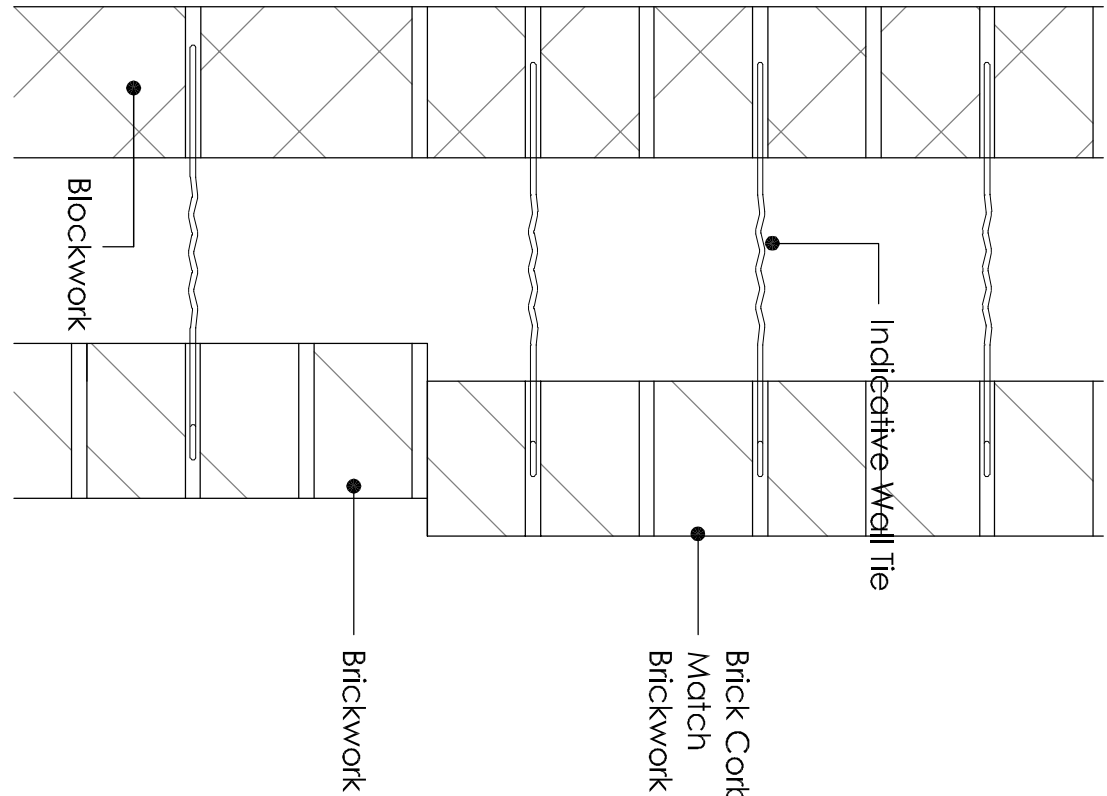


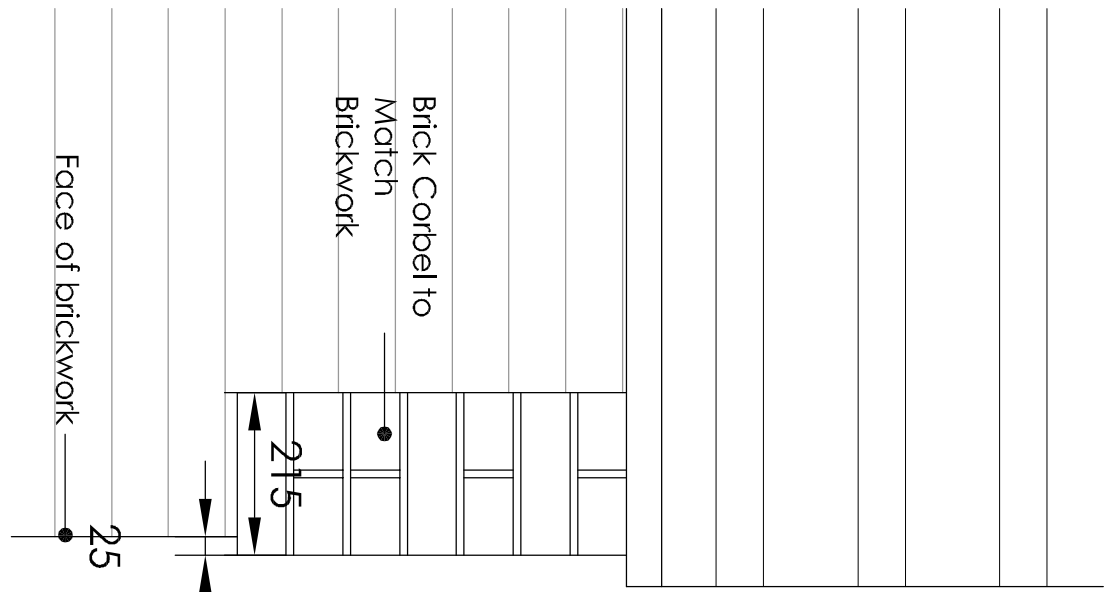


PROPOSED FRONT ELEVATION 1:50

PROPOSED REAR ELEVATION 1:50

PROPOSED SIDE ELEVATION 1:50

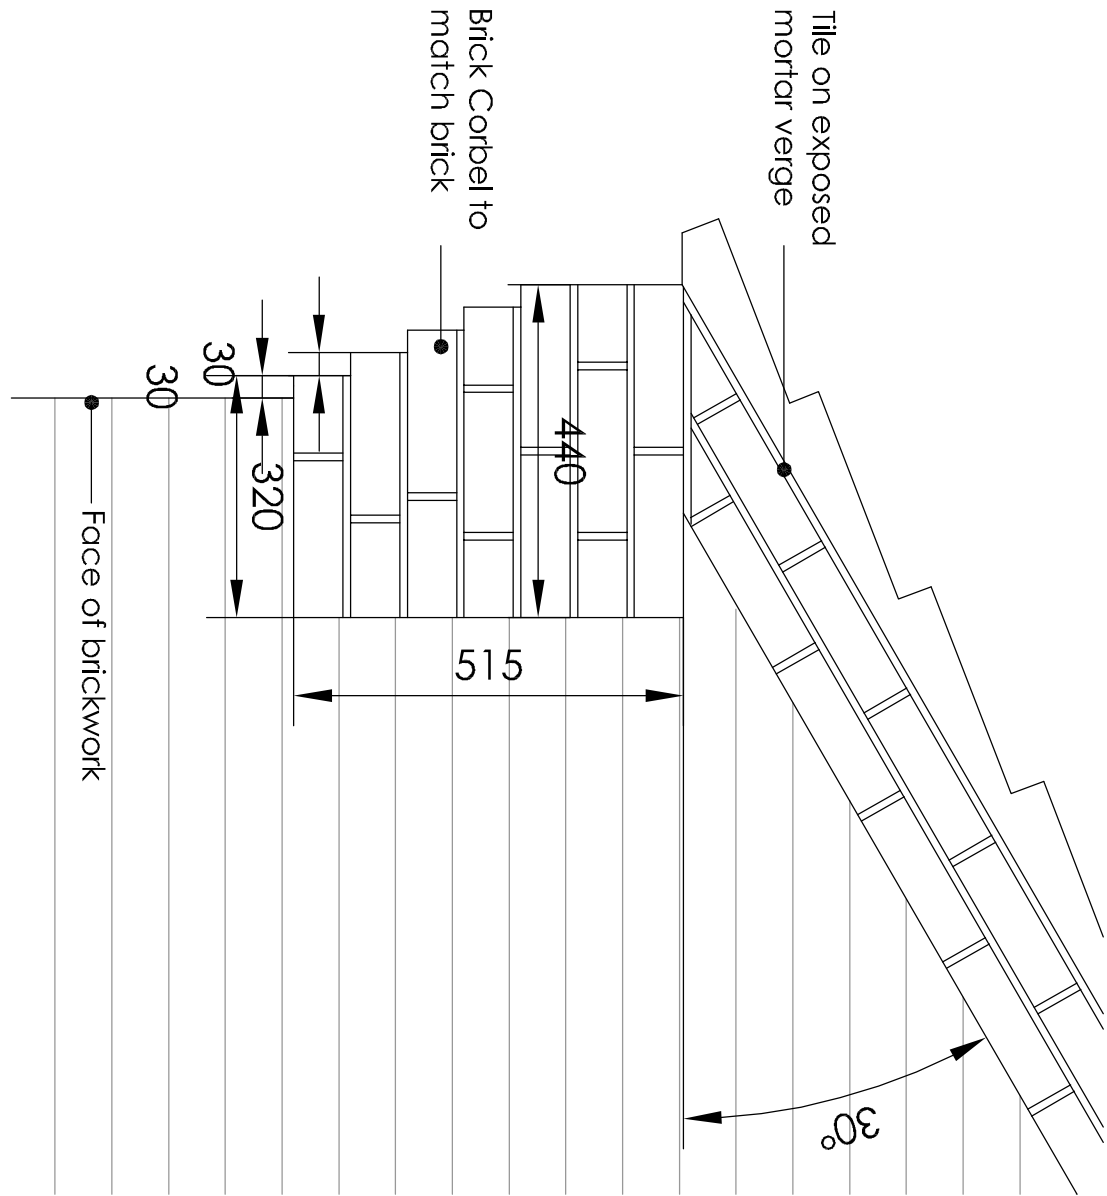

EXTERNAL MATERIALS

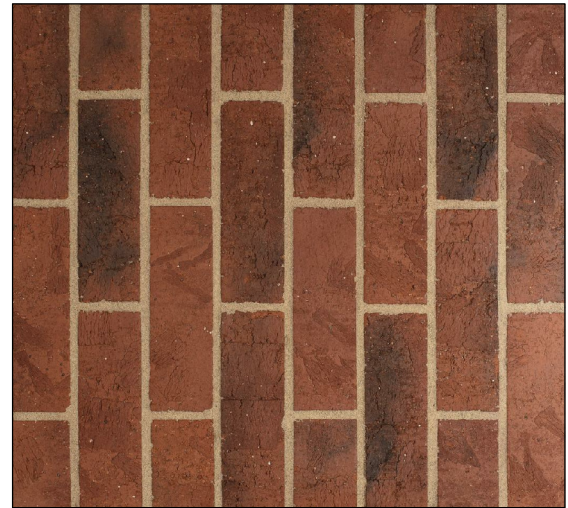

CLAY TILE ROOF
IMERYS BEAUVOISE 20

FACING BRICKWORK & BRICK DETAILING
WIENERBERGER OAKWOOD MULTI

PLANNING

Hewitt&Carr Architects

2-4 Cross Street | Cheddle | Staffordshire | ST10 1NP
T: 01539 723589
E: enquiries@hccarchitects.co.uk
W: www.hccarchitects.co.uk

Client
AJ DEVELOPMENTS

Project
RESIDENTIAL DEVELOPMENT
THE FORMER CROWN PH, MOBERLEY

Tile
SCHEME AS PROPOSED

Date
PLANNING

Date
SEP 2017

Scale
@A1 AS STATED

Project No.
00417_AL(0)04

Drawn
NJH

Checked

Rev
E

VERGE/EAVES DETAIL SIDE ELEVATION 1:10

FRONT ELEVATION 1:10

TYPICAL SECTION 1:5