
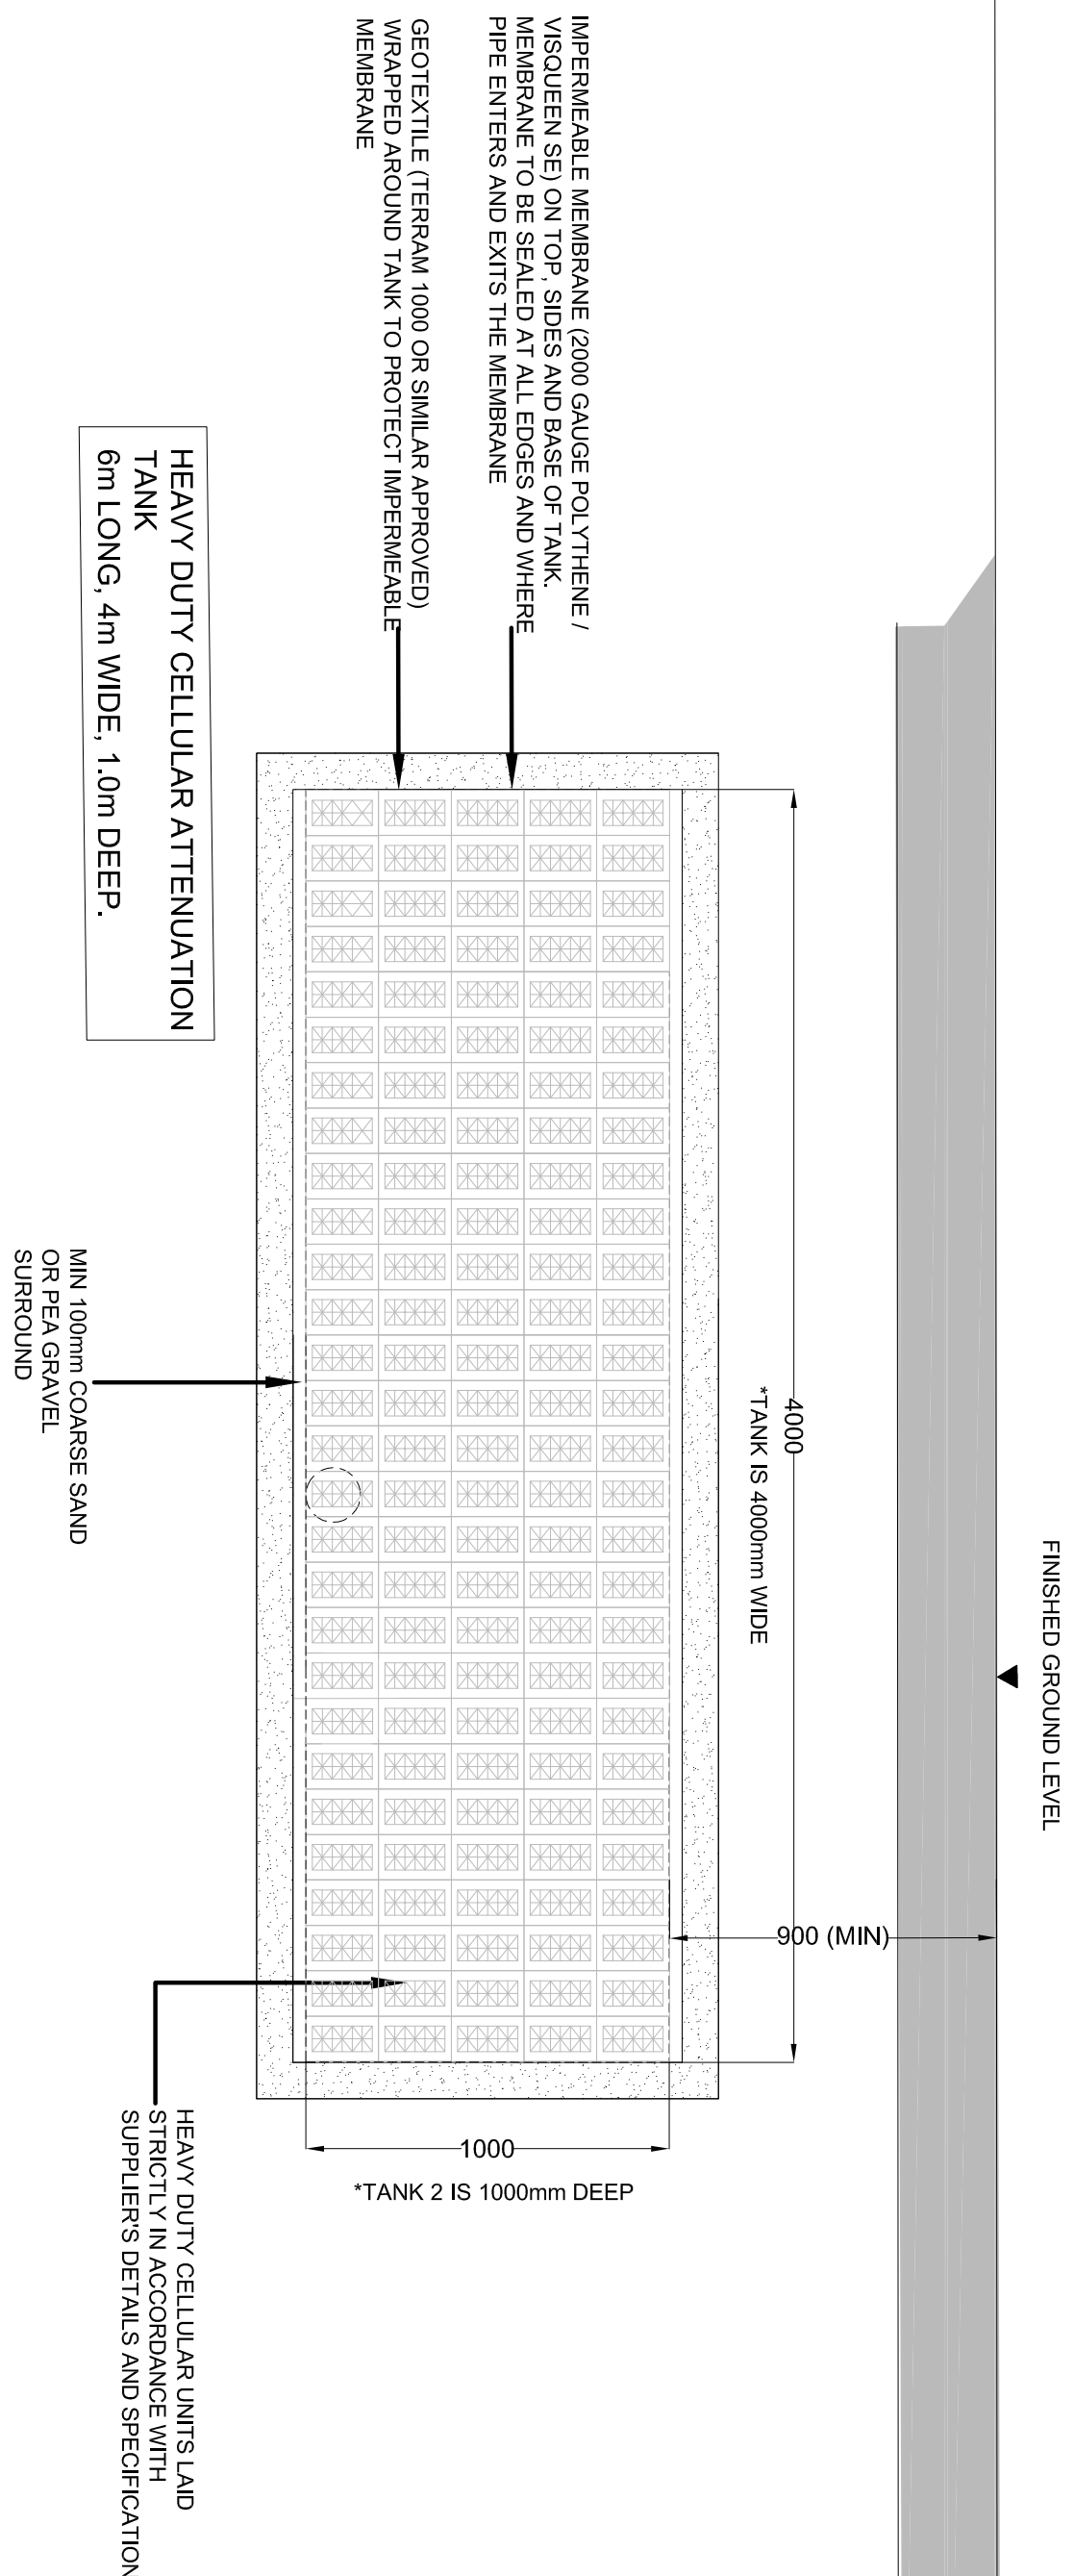


- ## NOTES

1. ALL LEVELS ARE IN METRES ABOVE LOCAL DATUM.
2. ALL DIMENSIONS ARE IN MILLIMETRES UNLESS OTHERWISE STATED.
3. ALL PRIVATE DRAINAGE WORKS ARE TO COMPLY WITH THE REQUIREMENTS OF BS EN 12056-1 BUILDING DRAINAGE AND BUILDING DRAINAGE 800.
4. ALL MATERIALS, UNLESS SPECIFIED OTHERWISE, SHALL COMPLY WITH THE RELEVANT BRITISH STANDARD, SOURCES REPRESENTATIVE/ENGINEER IN ADVANCE OF THE WORKS.
5. THIS DRAWING IS TO BE READ IN CONJUNCTION WITH ALL OTHER ENGINEERING DRAWINGS AND DETAILS AND CONTRACT DOCUMENTATION.
6. ANY DISCREPANCIES IN THE DETAILS SHOWN ARE TO BE REPORTED TO THE EMPLOYER'S REPRESENTATIVE/ENGINEER PRIOR TO CONSTRUCTION.
7. ALL SENSING SERVICES ARE TO BE LOCATED PRIOR TO THE COMPLETION OF ANY DRAINAGE WORKS AND WHERE NECESSARY, PROTECTION OF DIMENSIONS ARE TO BE UNDERTAKEN TO AVOID CONFLICT WITH THE PROPOSED WORK.
8. FOR GUTTER/SEWERS, ALL DRAINAGE AND FITTINGS ARE TO BE FLEXIBLE, JOINED UP TO BS EN 401-1 OR LAYWATER TO BS EN 401-2, JOINTED TO BS EN 12056 PART 100.
9. TYPICAL PIPE BEDDING OR DRAINAGE PIPEWORK WHERE DUE TO SPACE IS GREATER THAN 90mm INLAND WHERE DUE TO SPACE IS GREATER THAN 90mm INLAND PROTECTED AREAS IS TO BE BEDDED AND SURROUNDED FOR PIPES UP TO 250mm AND 20 - 40mm GRADED MORTAR TO GRAVITALLY BED AND SURROUND FOR PIPES GREATER THAN 320mm.
10. WHERE DUE TO SPACE IS GREATER THAN 90mm INLAND WHERE DUE TO SPACE IS GREATER THAN 90mm INLAND PROTECTED AREAS IS TO BE BEDDED AND SURROUNDED IN 90mm MINIMUM GRADE SAND TO CONCEAL. APPROXIMATELY 1mm THICK, IS TO BE PROVIDED AT EVERY PIPE JOINT.

NOMINAL DIAMETER (mm)	EFFECTIVE LENGTH (m)
150-600	0.6
601-750	1.0
750 AND OVER	1.25

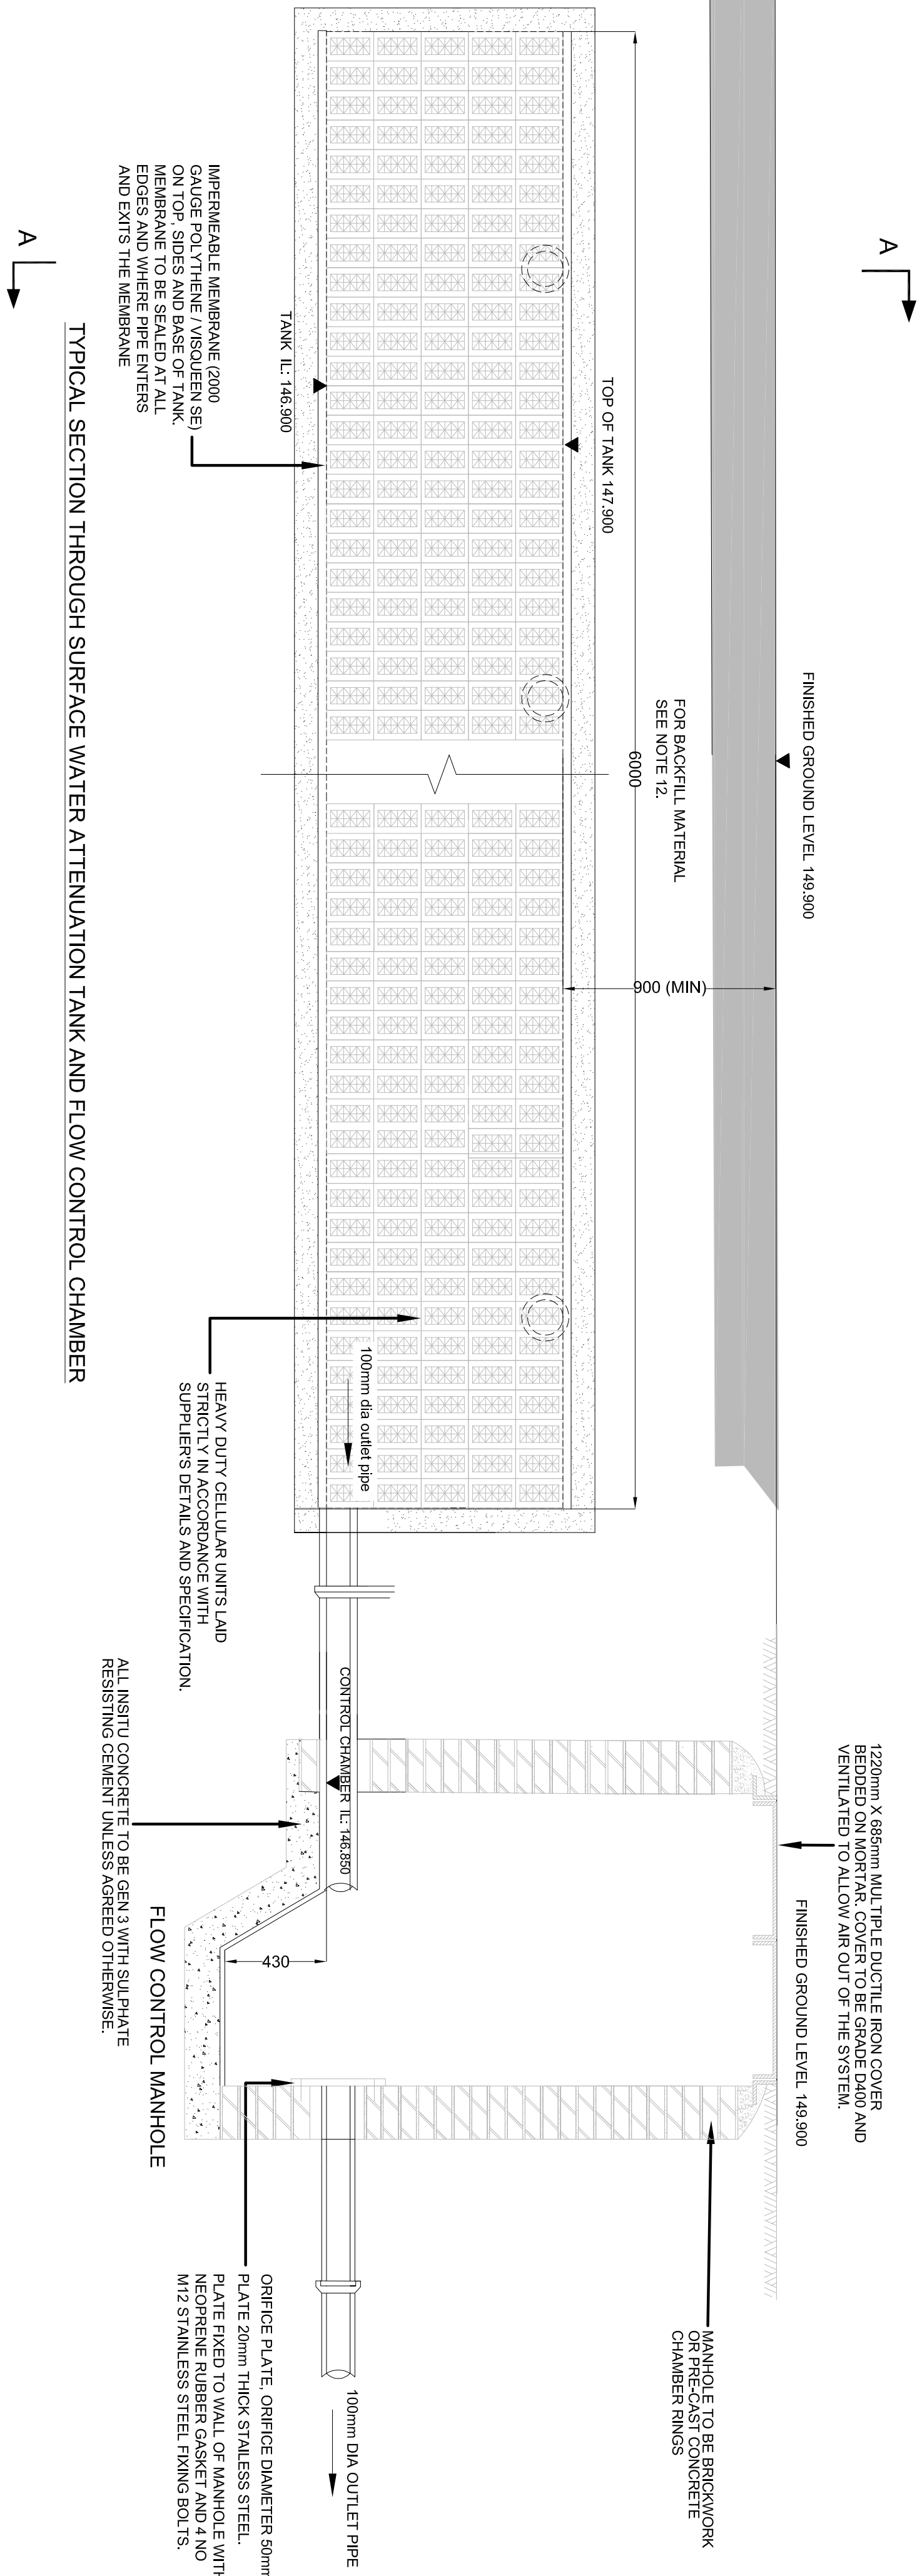

Rev	Description	Chk'd/App'd	Date
-----	-------------	-------------	------

FINISHED GROUND LEVEL ▼

Client/Architect
A J DEVELOPMENTS

Contract
THE CROWN INN
MOBERLEY

Title
SURFACE WATER
ATTENUATION TANK



46 SANDBACH ROAD, CONGLETON, CHESHIRE CW12 4LW
 Phone/Fax: 012160 275750 e-mail: sandbach@btinternet.com

Date	JAN 18	Scale	A1@1/20
Original size	A1		
Drawn	GS		
Checked		Approved	

Drawing No. **K678-103** Revision.