
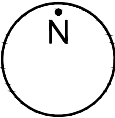


Site Location Plan, 1:1000

NOTES Copyright of Croft Architecture Limited.
Drawings are not to be reproduced in whole or in part without the prior written permission of Croft Architecture Limited. Figured dimensions only are to be taken from this drawing.
Contractors are responsible for checking dimensions relative to their work. Croft Architecture Limited are to be advised of any discrepancies.

REVISIONS				
REV.	DESCRIPTION	DRAWN	CHKD.	DATE
1st	FIRST REVISION	MI	CJC	03/08/2021

INDICATIVE SCALE IN METRES 1:1000

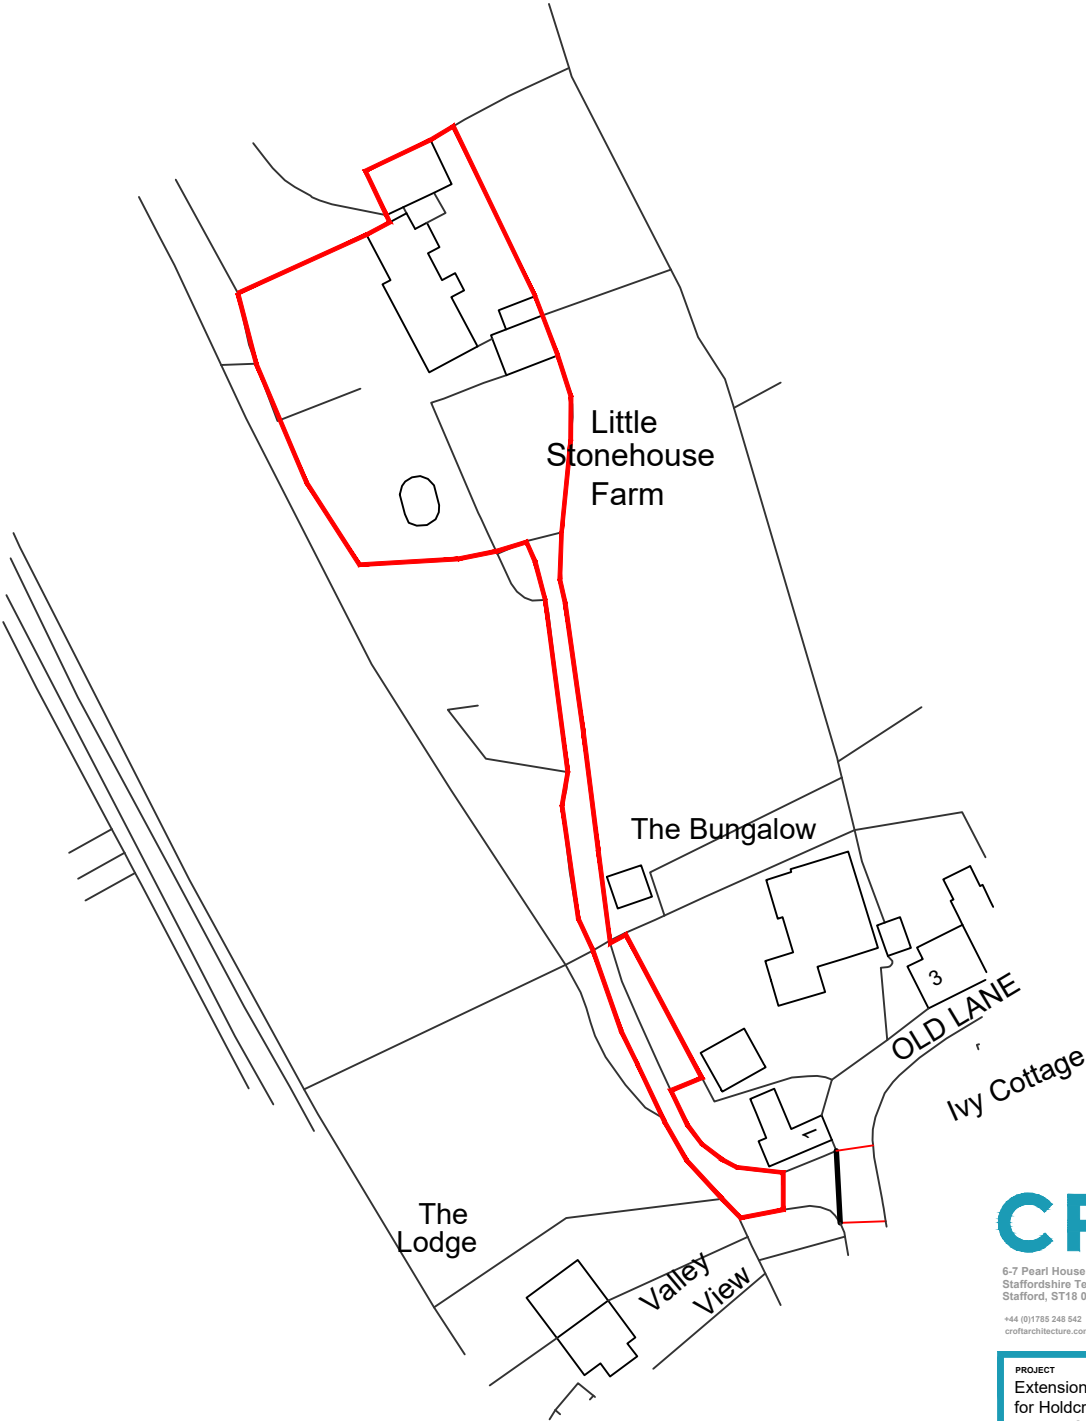

CROFT

6-7 Pearl House, Anson Court,
Staffordshire Technology Park,
Stafford, ST18 0GB

+44 (0)1785 248 542
croftarchitecture.com

PROJECT				
Extension and alterations for Holdcroft's, Mr and Mrs at Little Stonehouse Farm, Old Lane Brown Edge, Stoke on Trent, ST6 8TG				
DRAWING TITLE				
Site Location Plan				
SCALE	SHEET SIZE	No. of SHEETS	SHEET No.	CAD FILE
1:1000	A4	1	1	
DRAWING NUMBER				
2585-300				