


all heights, sizes and dimensions should be checked on site by the contractor before any work is put in hand.


figured dimensions should be taken in preference to scaling and any errors or omissions reported to the architect at once.

This drawing has been prepared in accordance with the CDM (Construction Design and Management) Regulations 2015 and the architect has been advised or affected by construction have been avoided wherever possible.

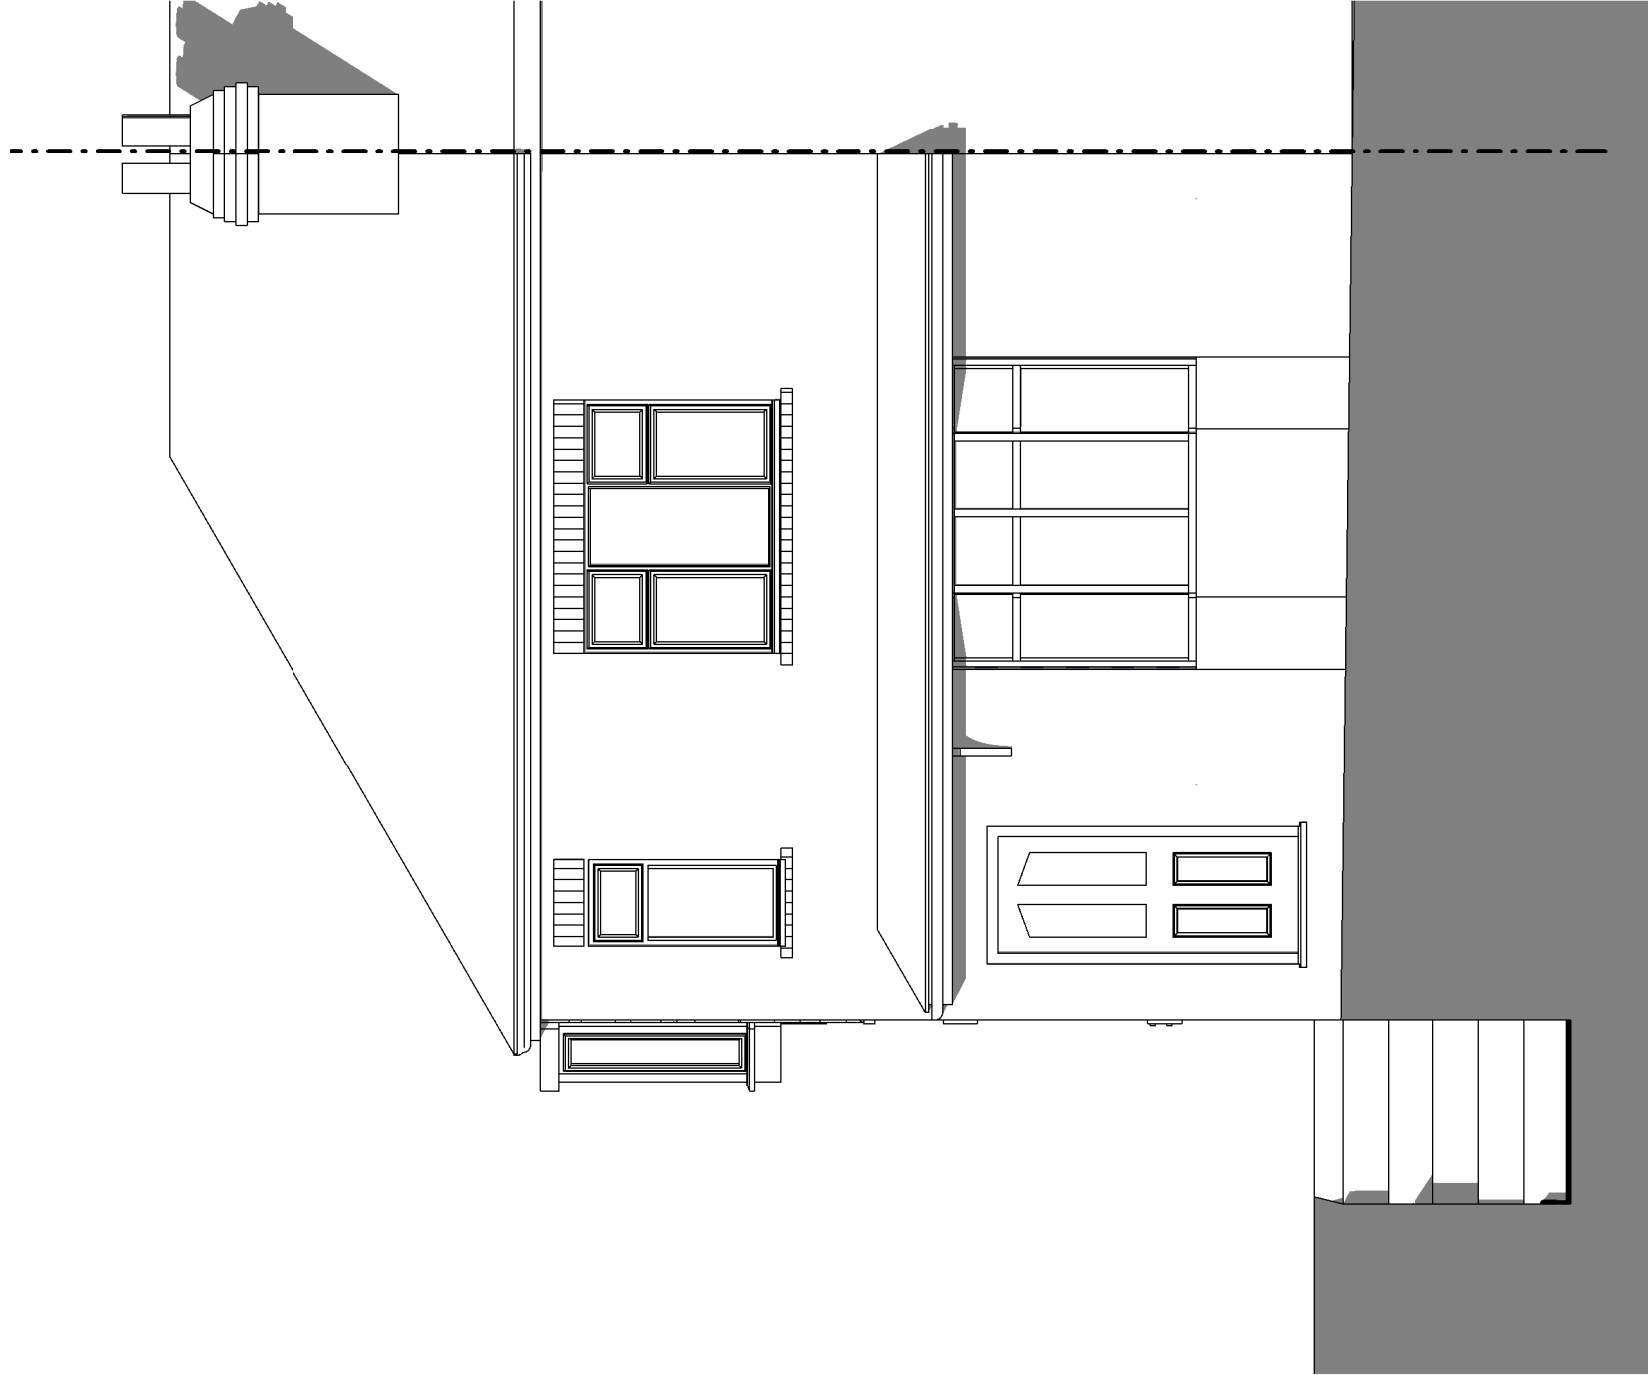


1 Existing Principal SW Elevation

1 : 50

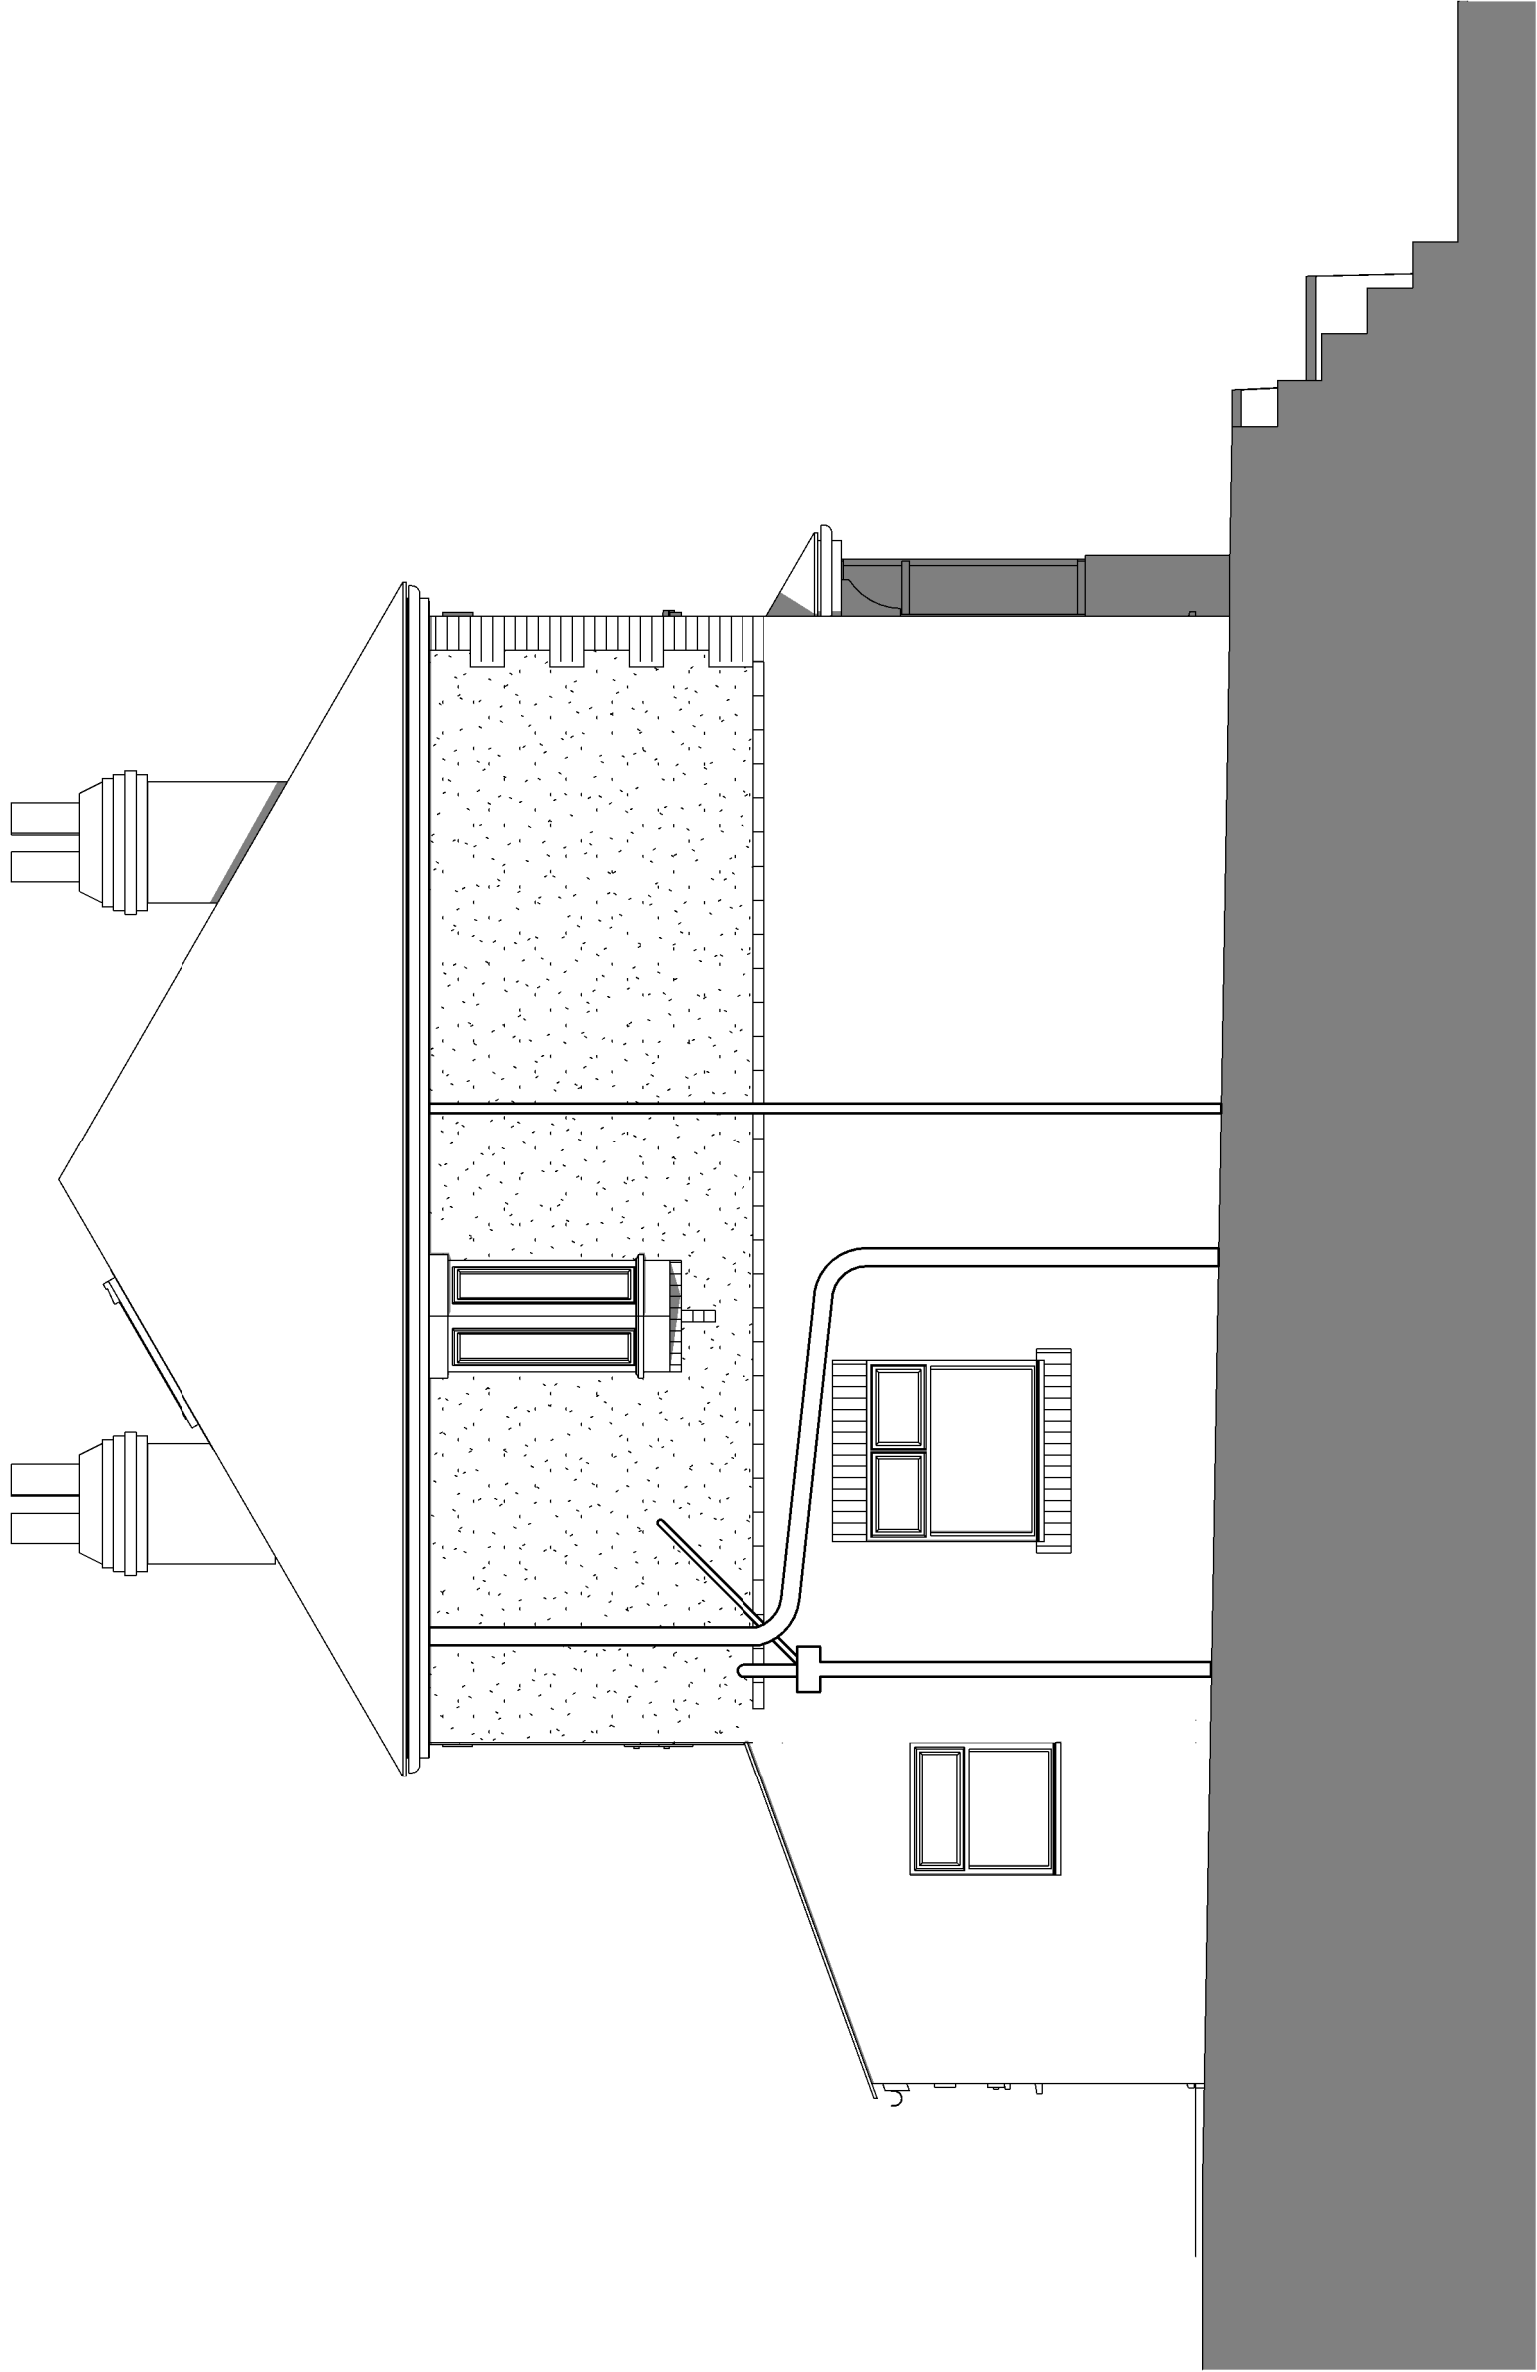


2 Existing Side NW Elevation

1 : 50

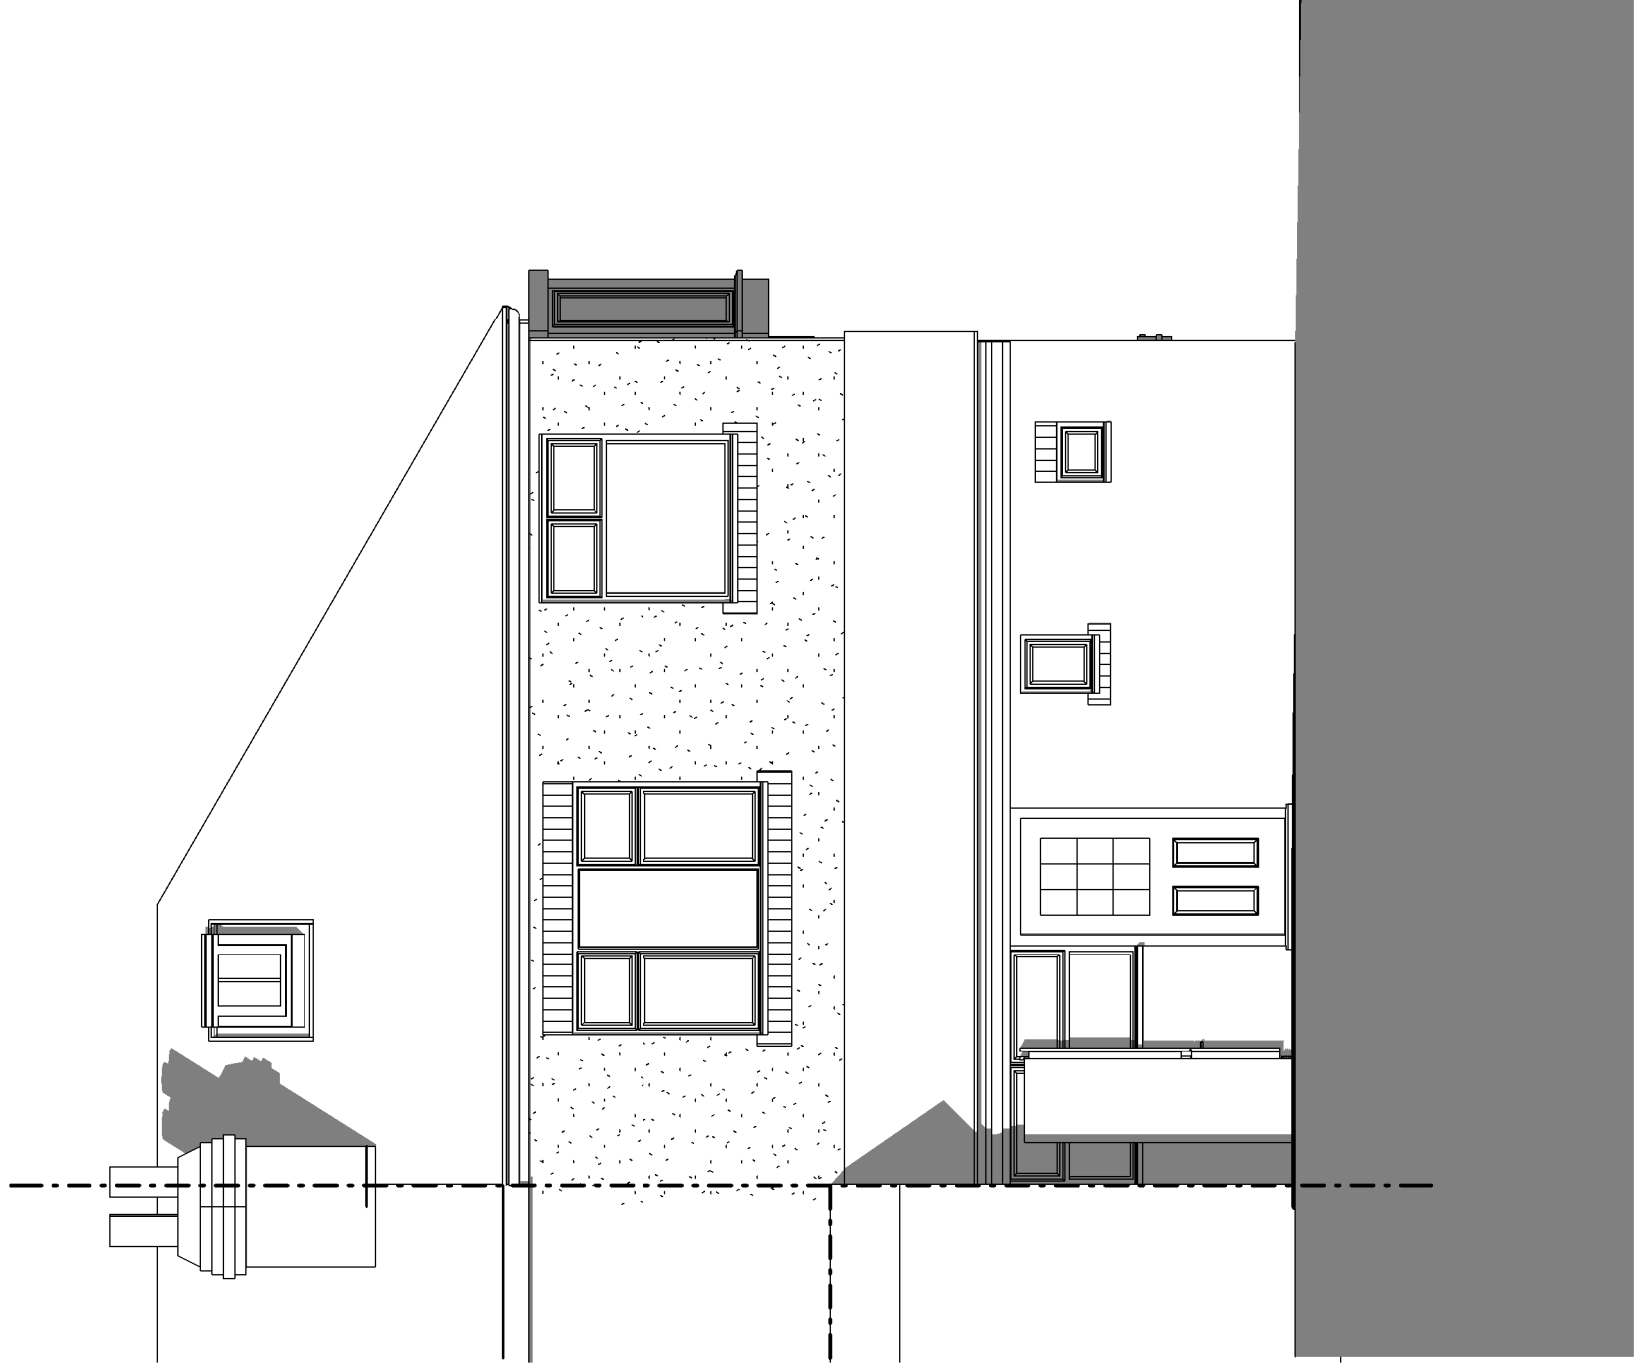


3 Existing Rear NE Elevation

1 : 50

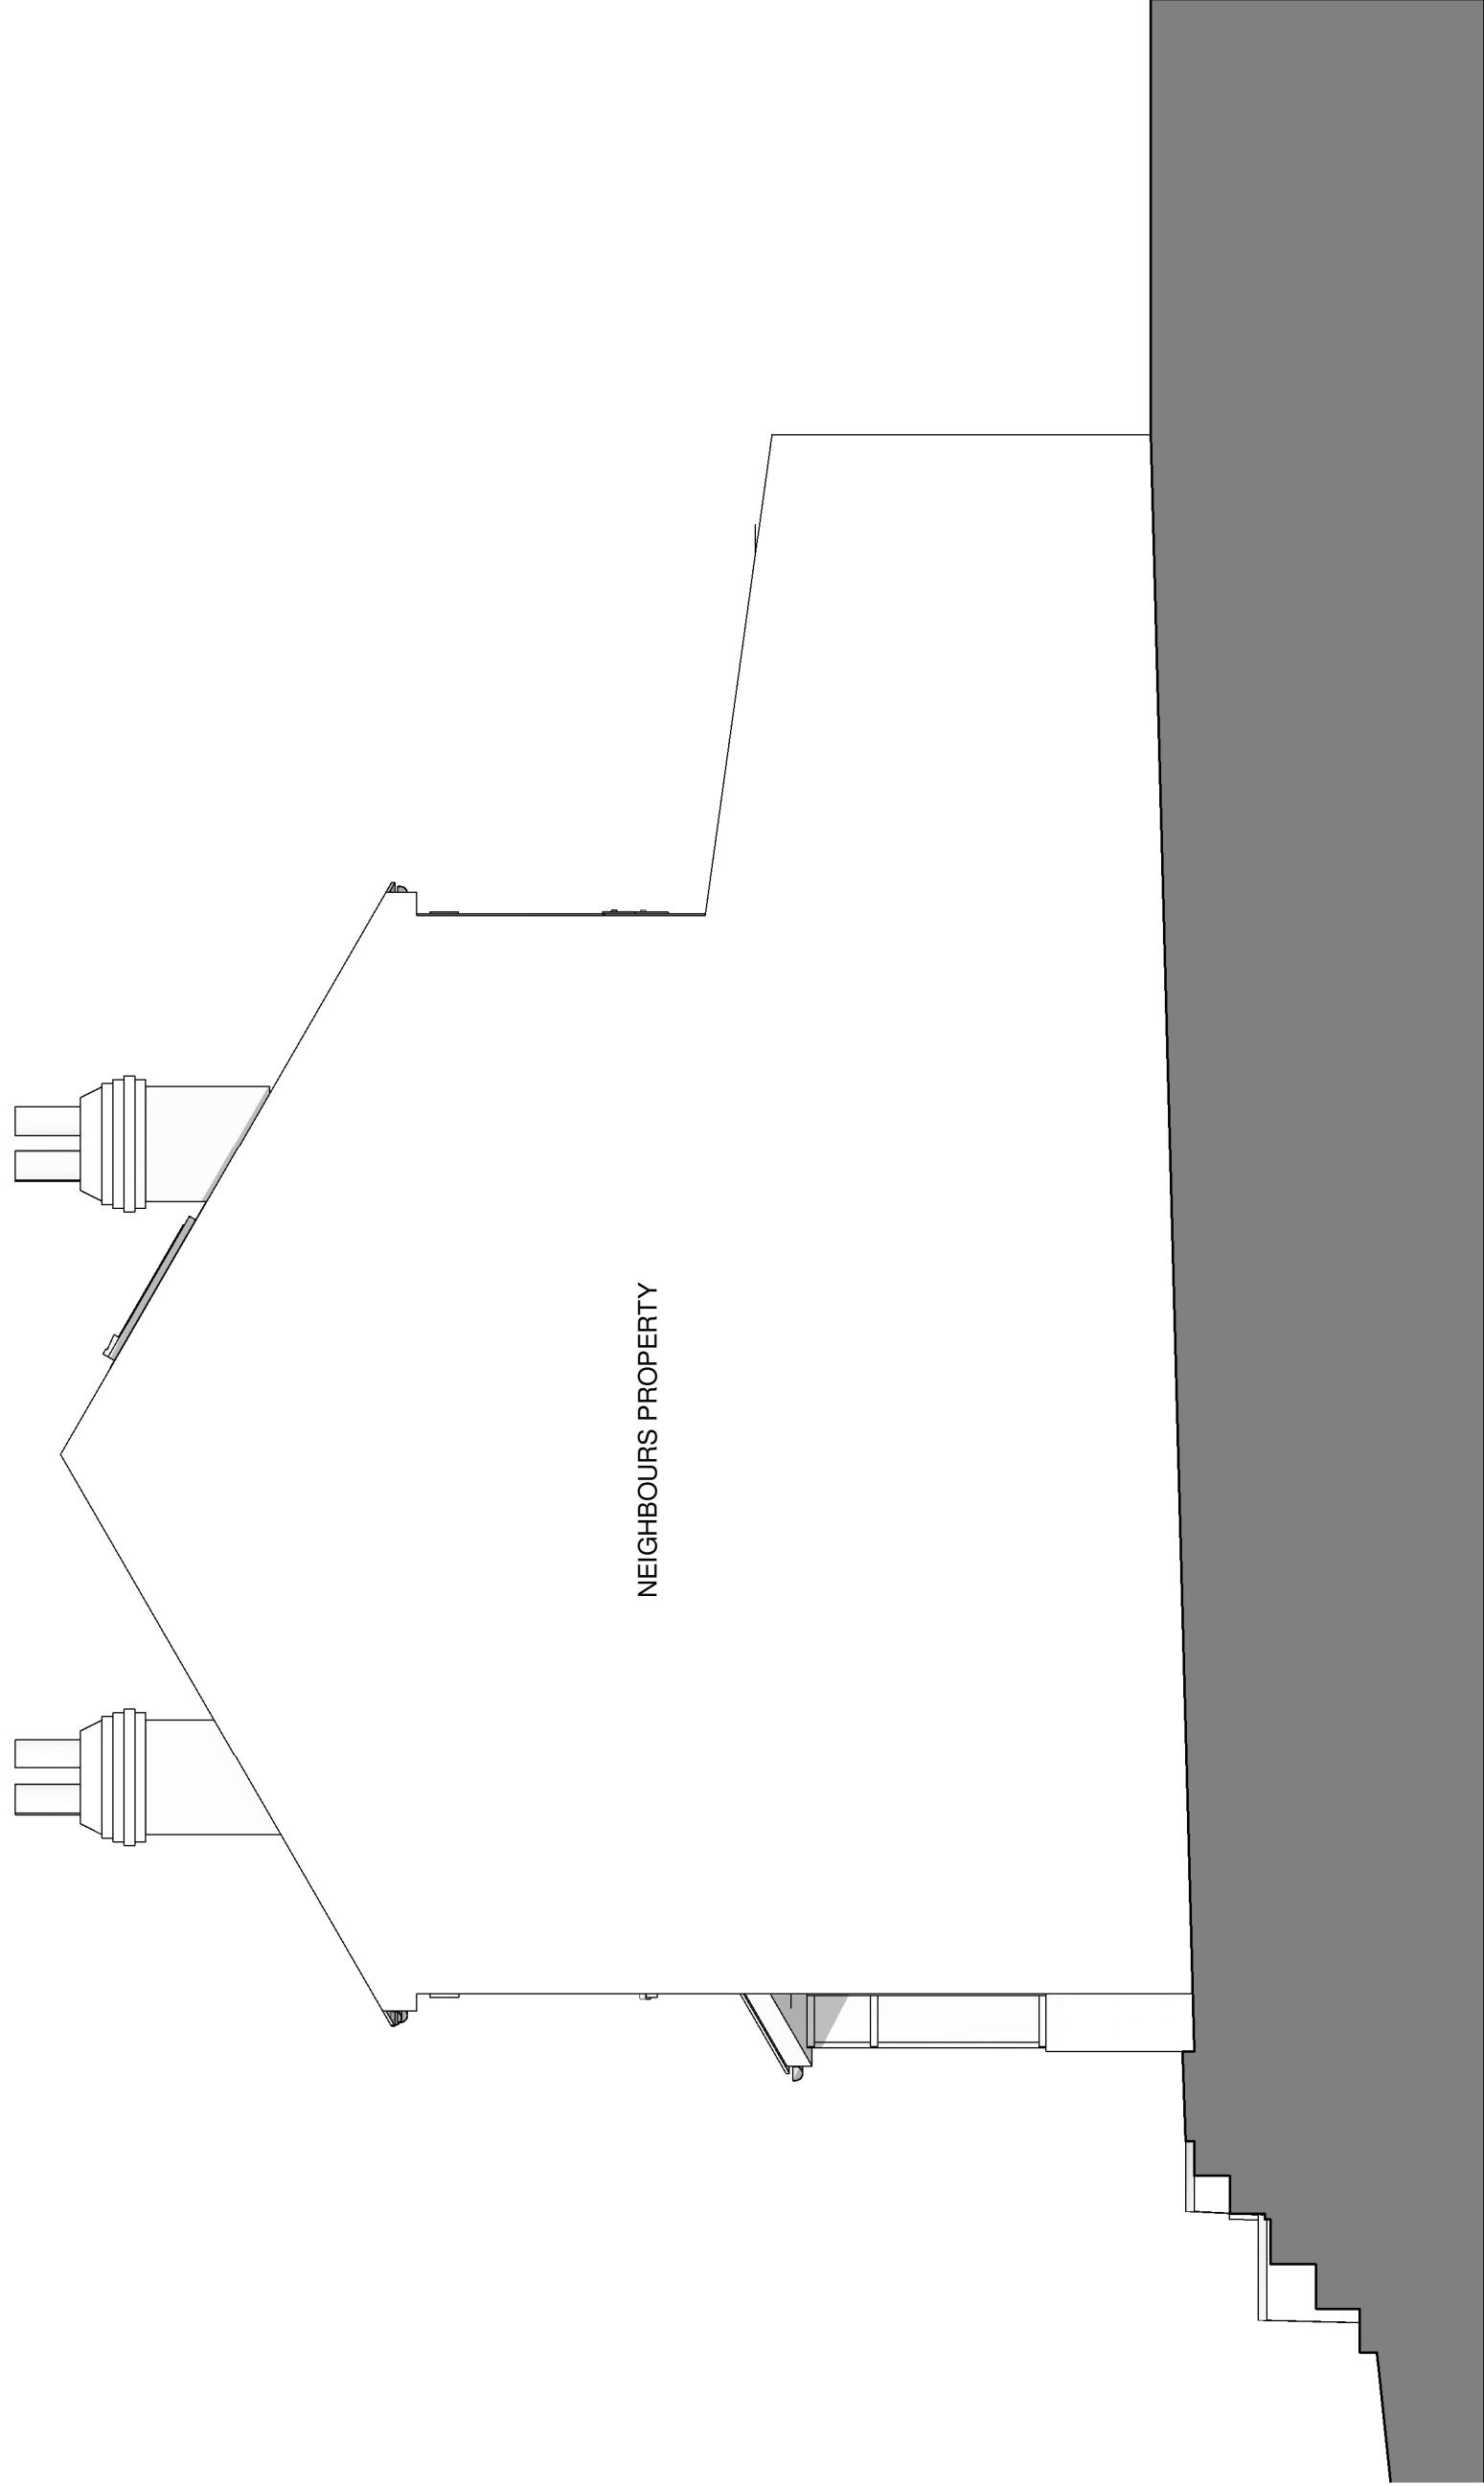

4 Existing SE Elevation

1 : 50

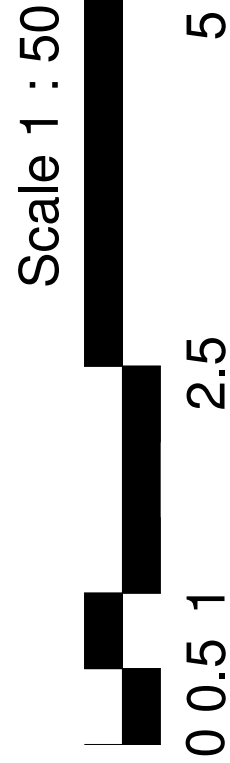

Rev	Date	By	Detail
Drawing status			
S3			

Client
Mr & Mrs Capewell

Project/Location
3 Holt Lane

Kingsley, Staffordshire, ST10 2BA

SMYTHEMAN
ARCHITECTURAL

T +44 (0)1538 722897
F +44 (0)1538 722185
info@smytheman.co.uk
www.smytheman.co.uk

Drawing title
Existing Elevations

Scale(s)
1 : 50 @A1

Date
05/23/18

Drawn
JK

Checked
BJ

Drawing number
SC-SA-XX-XX-DR-A-0401

Revision