




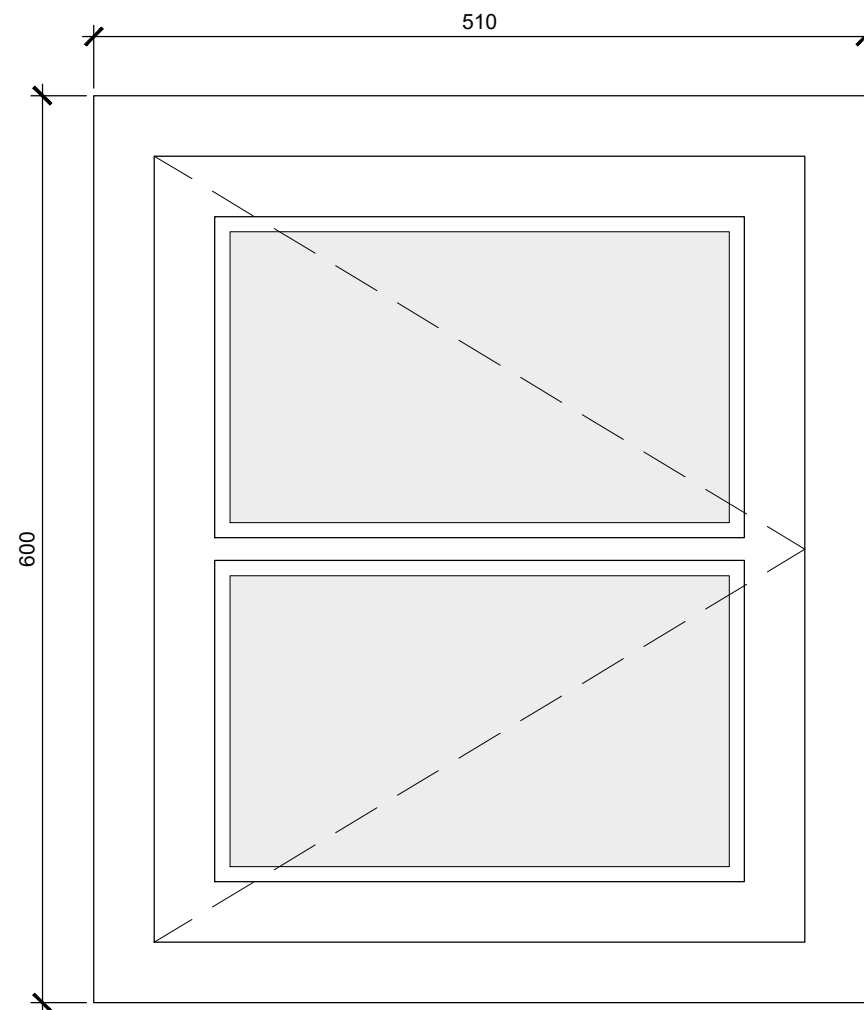


WINDOW ELEVATION (EXTERNAL)
1:5

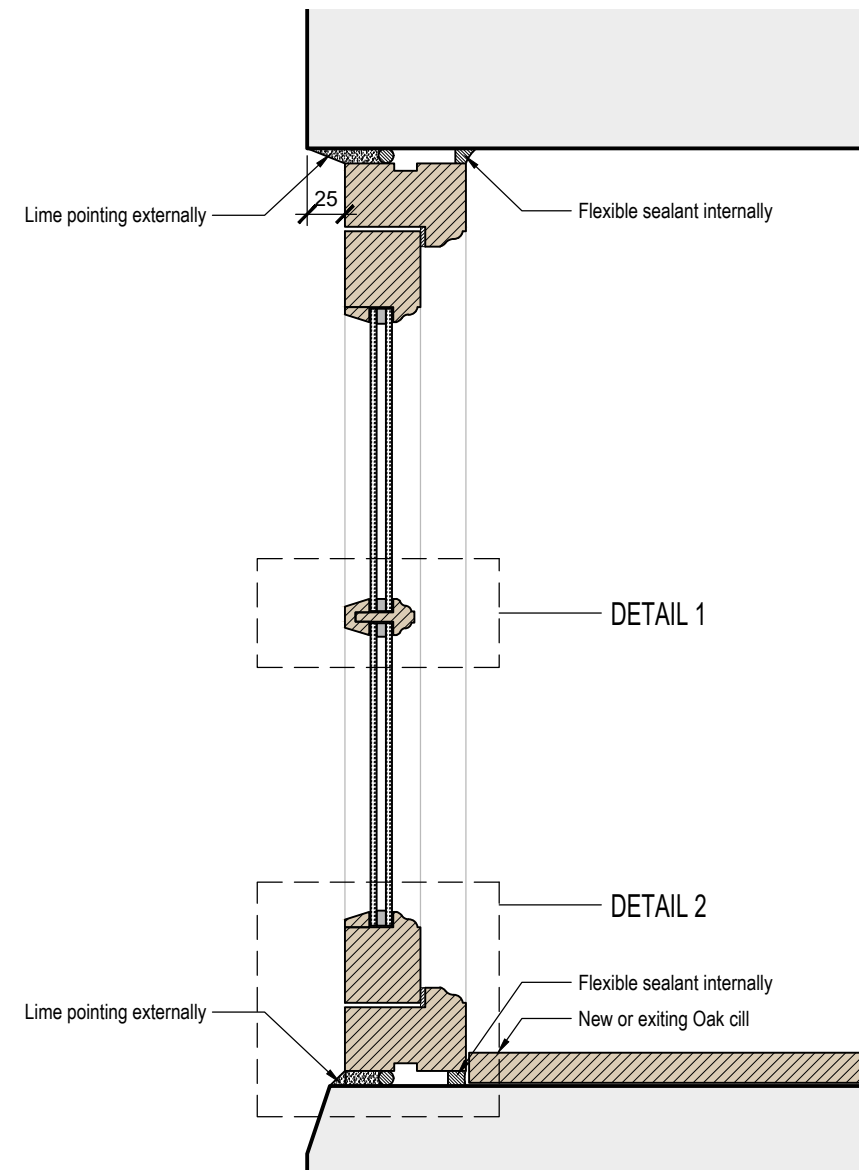


WINDOW SECTION
1:5

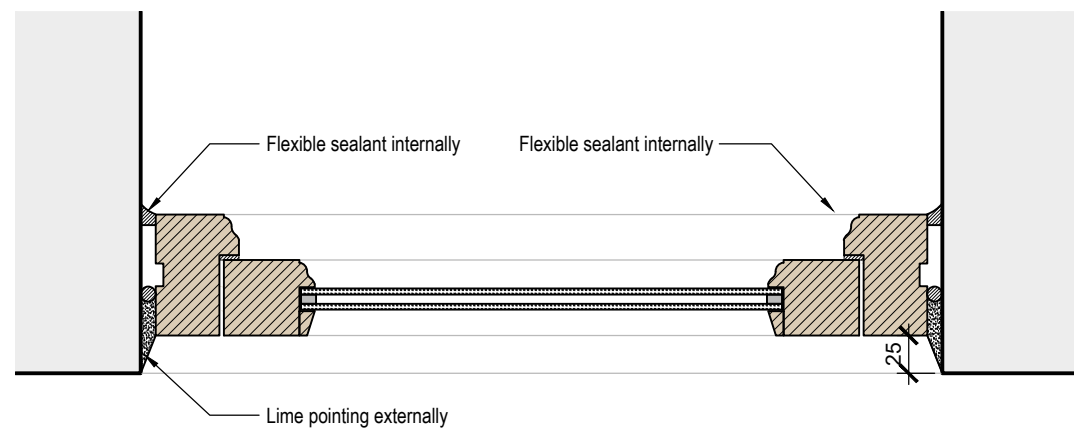

WINDOW PLAN
1:5

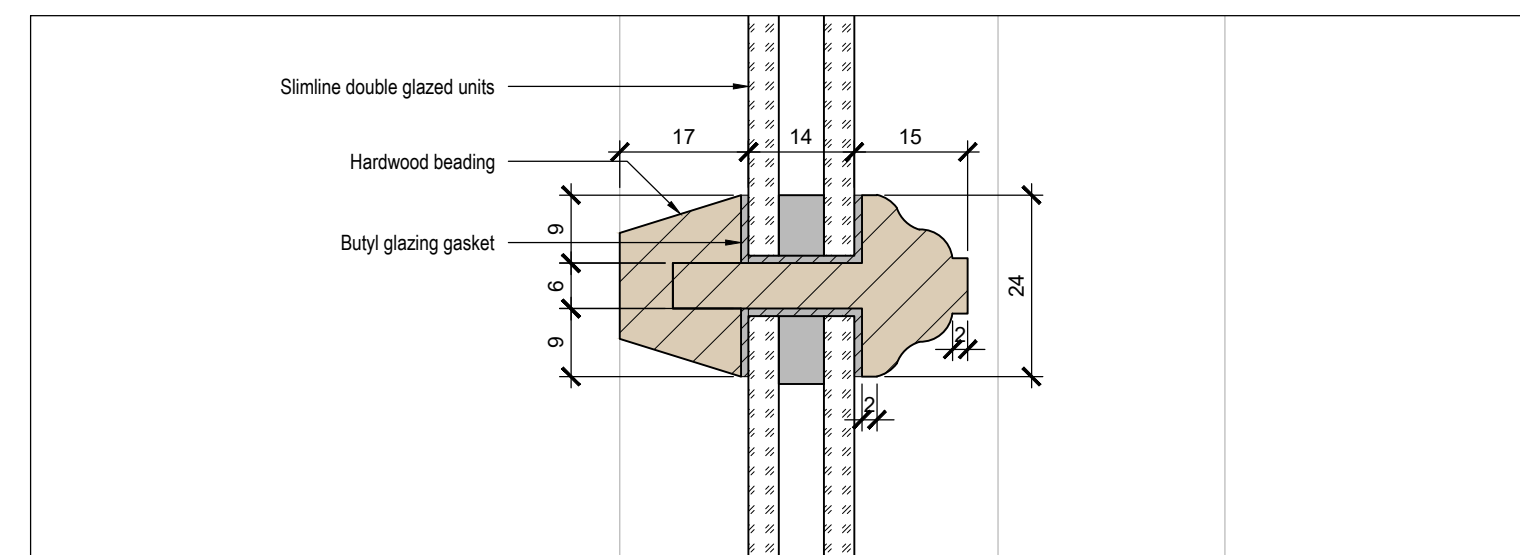

DETAIL 1 - GLAZING BEAD DETAIL
1:1

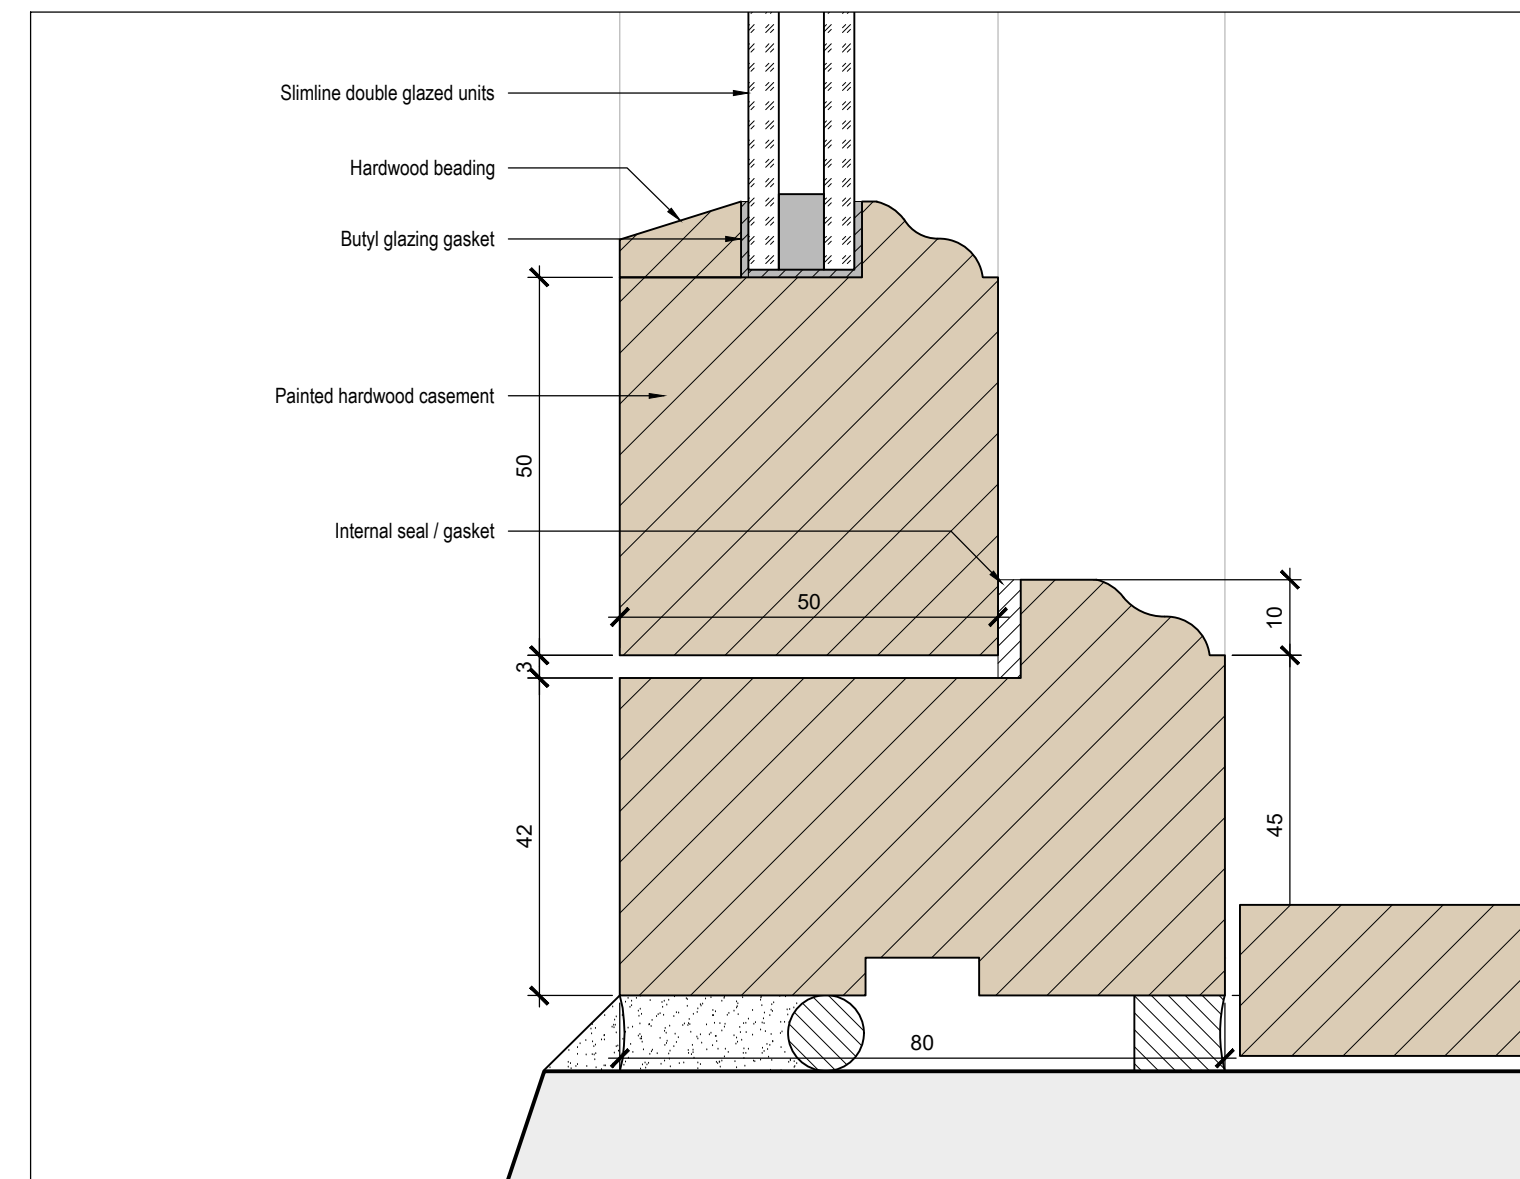

DETAIL 2 - TYPICAL CILL, HEAD & JAMB DETAIL
1:1

General Notes

Note:
All dimensions and details to be confirmed by
specialist window manufacturer prior to fabrication
and fitting.

Ref.	Revision	Date
------	----------	------

Client :
Mr & Mrs Benson

Project :
INTERNAL ALTERATION
Brook Cottage, Endon
Dwg Title :
PROPOSED
WINDOW DETAILS

Dwg Status : Listed Building Consent	Dwg No : P1.04
Date : JUNE '21	Rev: -
Scale : 1:1 & 1:5 @ A2	Drawn by : -