




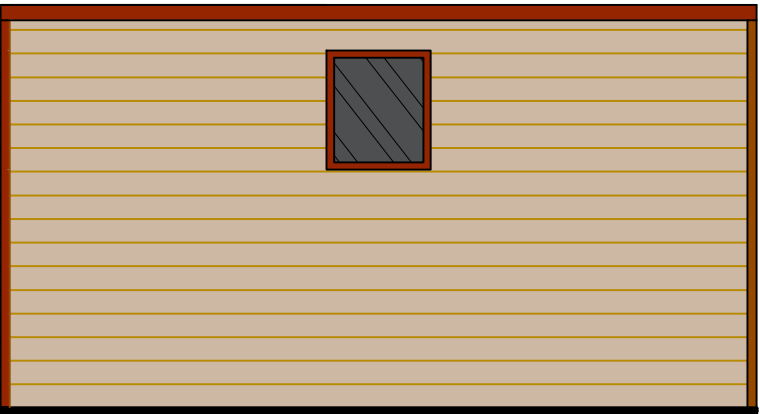


Photo for reference
note not to scale

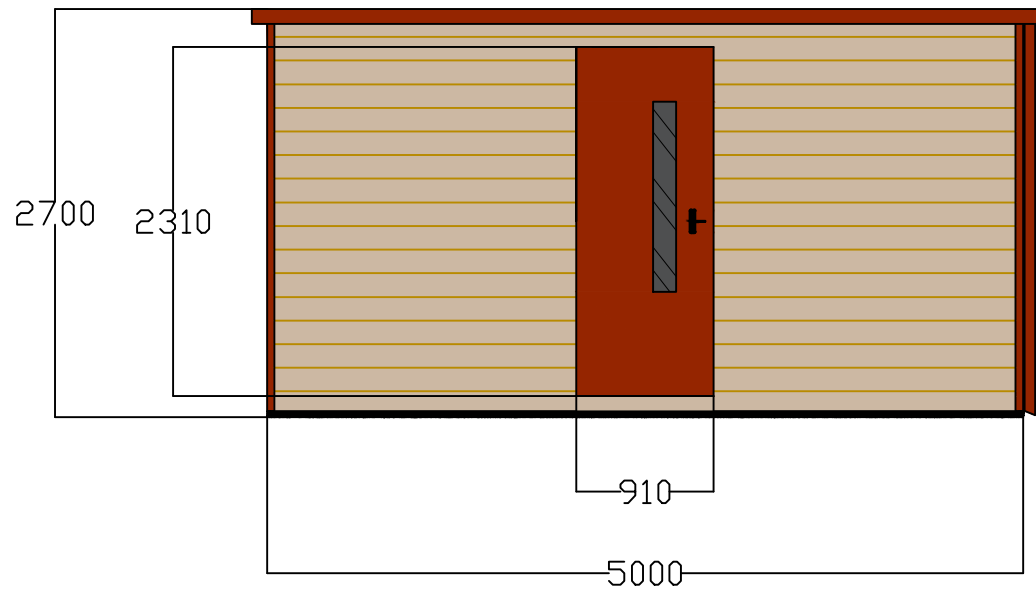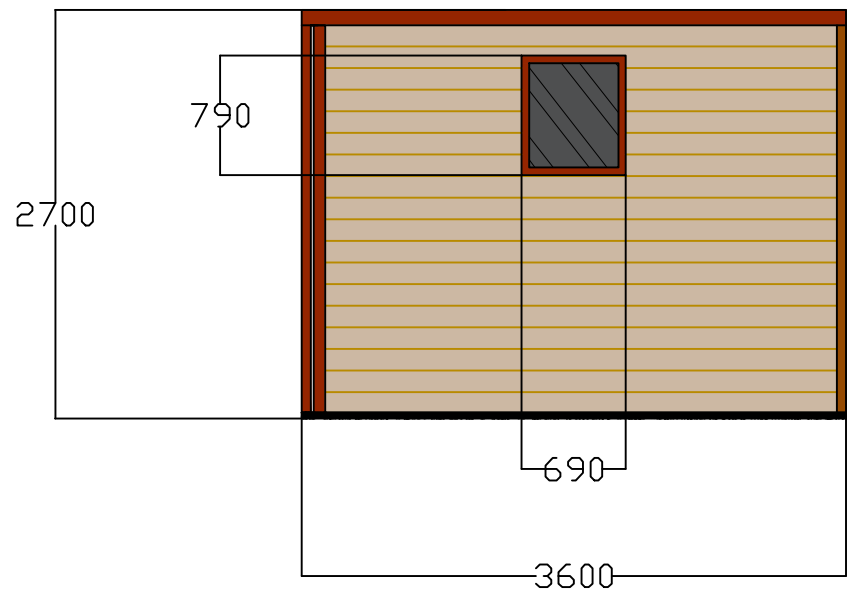

Existing & Proposed : Elevations scale 1:50

Specifcation:
Main Body – Timberwood Framework Clad
Externally with Thermowood Cladding
External Door – Steel Composite Vandyke Brown
Fascia – Plastisol Coated Vandyke Brown
Corner Trims – Plastisol Coated Vandyke Brown
Rainwater Downpipes – UVPC Brown
Windows – UVPC Double Glazed

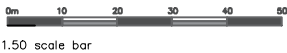

Rev.	Date.	Revision Details.

Client: Severn Trent

Project: Tittlesworth

Title: Existing & Proposed
Block Plans



Fisher German LLP. The Estates Office
Norman Court, Ashby de la Zouch
Leicestershire. LE65 2UZ
fax: 01530 413896 tel: 01530 412821
e-mail: ashby@fishergerman.co.uk

Scale: 1:50 [Printed A3]

Date: August 2021

Drawn: RD Checked: JH

Drg No: 129967 - 01 Rev:

THIS DRAWING IS PROTECTED BY COPYRIGHT. IT MAY NOT
BE REPRODUCED IN ANY FORM OR BY ANY MEANS FOR
ANY PURPOSE WITHOUT WRITTEN PERMISSION OF FISHER
GERMAN LLP CHARTERED SURVEYORS.
FISHER GERMAN LLP IS A LIMITED LIABILITY PARTNERSHIP.
REGISTERED IN ENGLAND AND WALES. REGISTERED NUMBER:
0317554
REPRODUCED USING ORDNANCE SURVEY DATA. CROWN
COPYRIGHT.
ALL RIGHTS RESERVED. LICENCE NUMBER: 100005237