


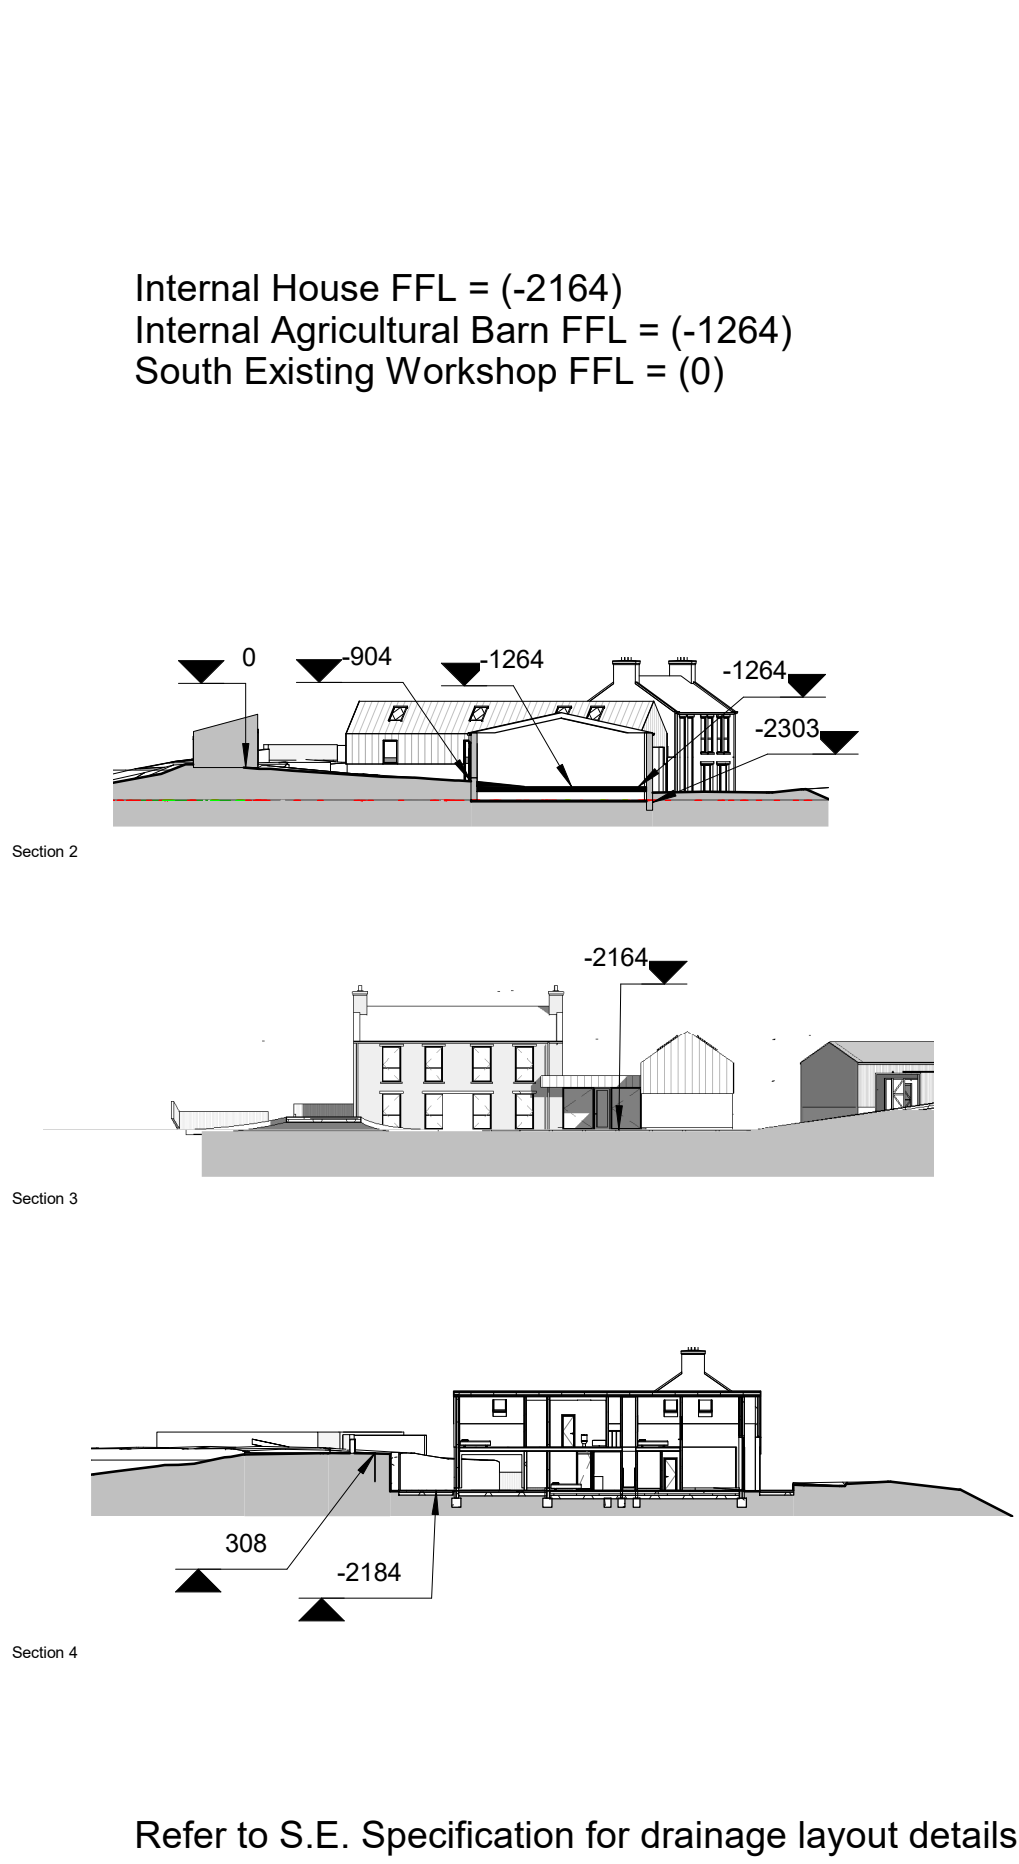

Notes:

Dimensions are not to be scaled from this drawings, all discrepancies on this drawing are to be reported to the Architect. This drawing and design is copyright of ARKHI Architects Ltd and must not be copied or reproduced without prior approval and consent. Do not modify and elemnts of this CAD drawing. Drawing only to be used for the purposes it was issued for.

Revision Number	Revision Description	Revision Date
A	Planning	24.06.21
B	Revision 5	08.07.2021

Project
FOULD HOUSE, LEEKFRITH, LEEK, STAFFORDSHIRE ST13 8SQ

Client
MR & MRS PLATT

Contractor

arkhi Chartered Architects + Surveyors

Drawing Title
LANDSCAPE PLAN w/ LEVELS

Job Number	Date (Year/Month)	Scale @ A1
190605	2021/06	As indicated

Drawing Status

Drawing Number	Revision
AR-P-100-ST-002	B