


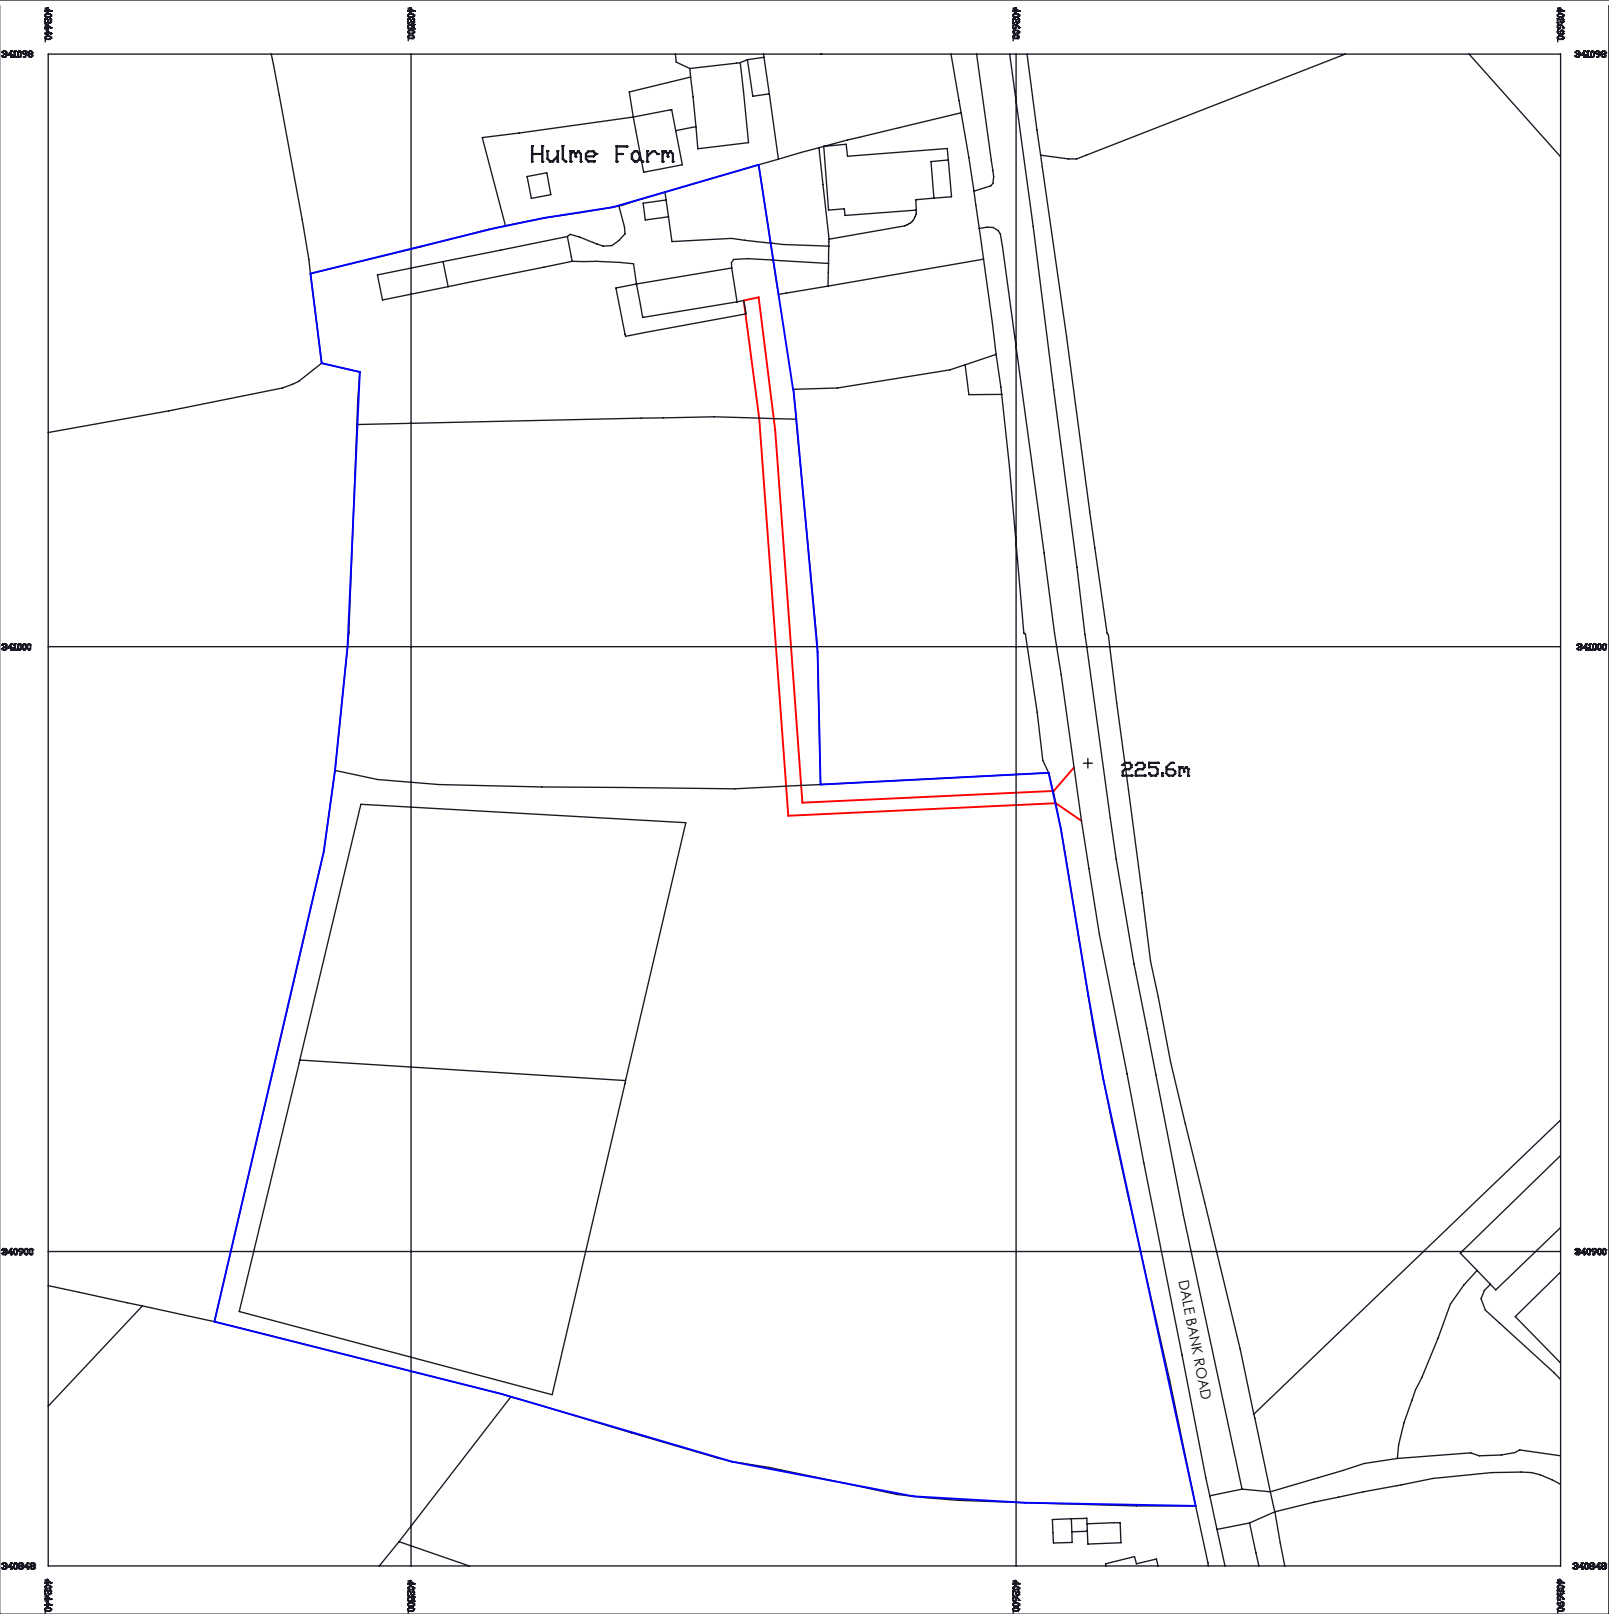

Sheet number 100000
©Crown copyright and database right 2020
Ordnance Survey Licence 100049567
Reproduction in whole or in part is prohibited
without the prior permission of Ordnance Survey



SCALE 1:1250

