




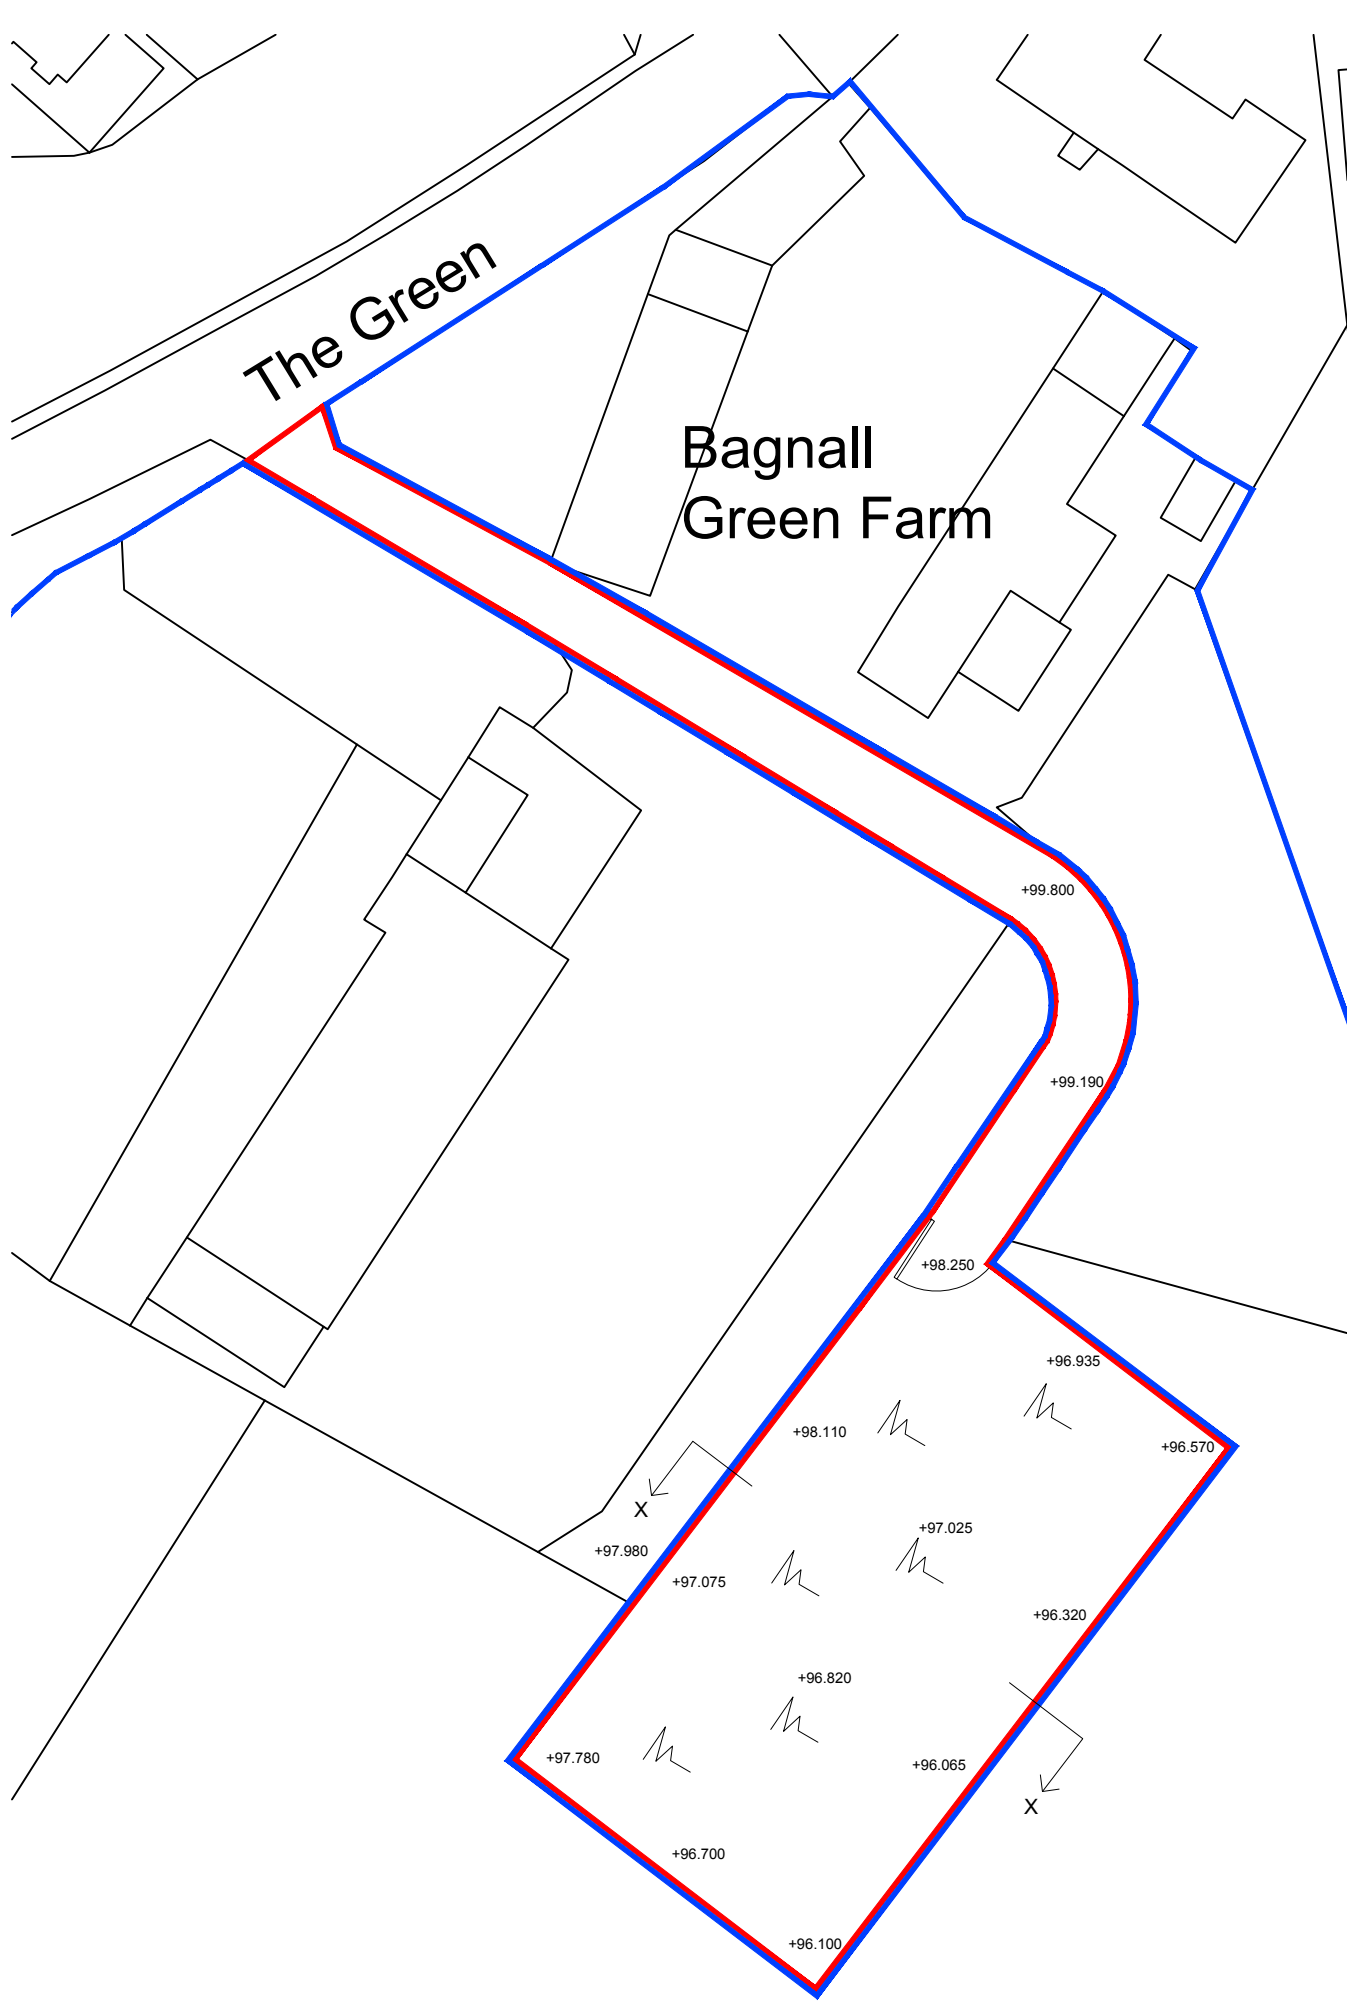


EXISTING BLOCK PLAN - 1:500

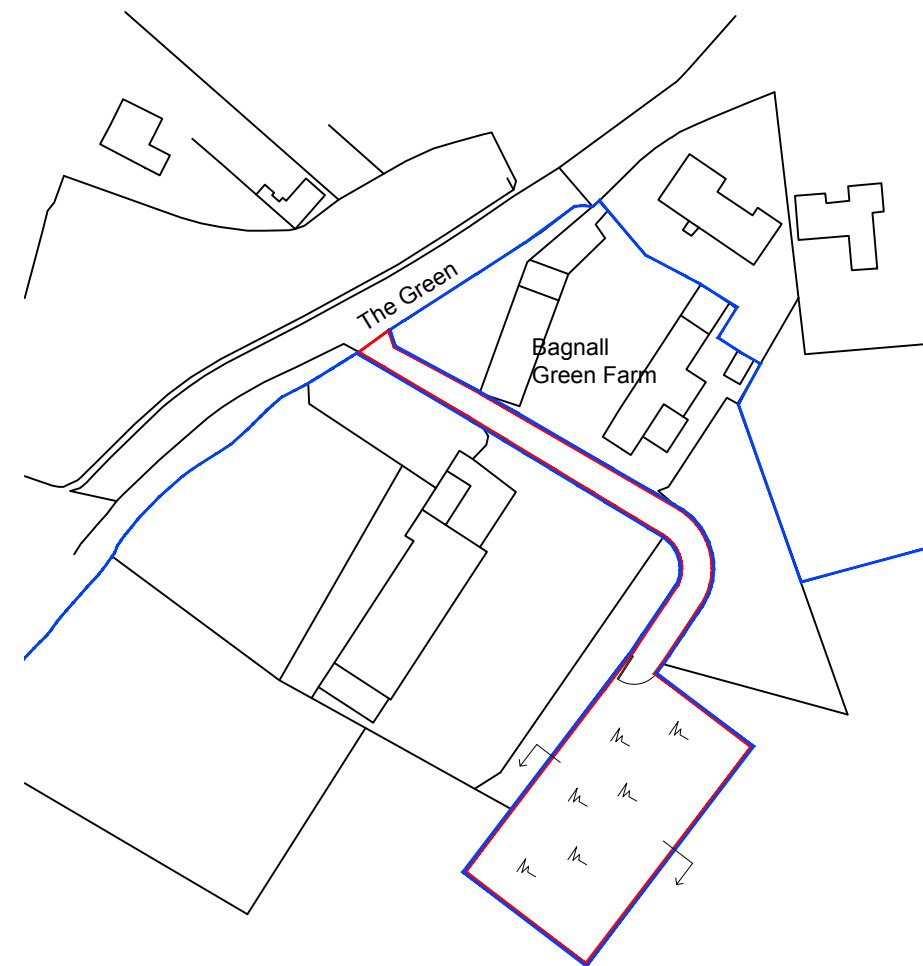

EXISTING LOCATION PLAN - 1:1250

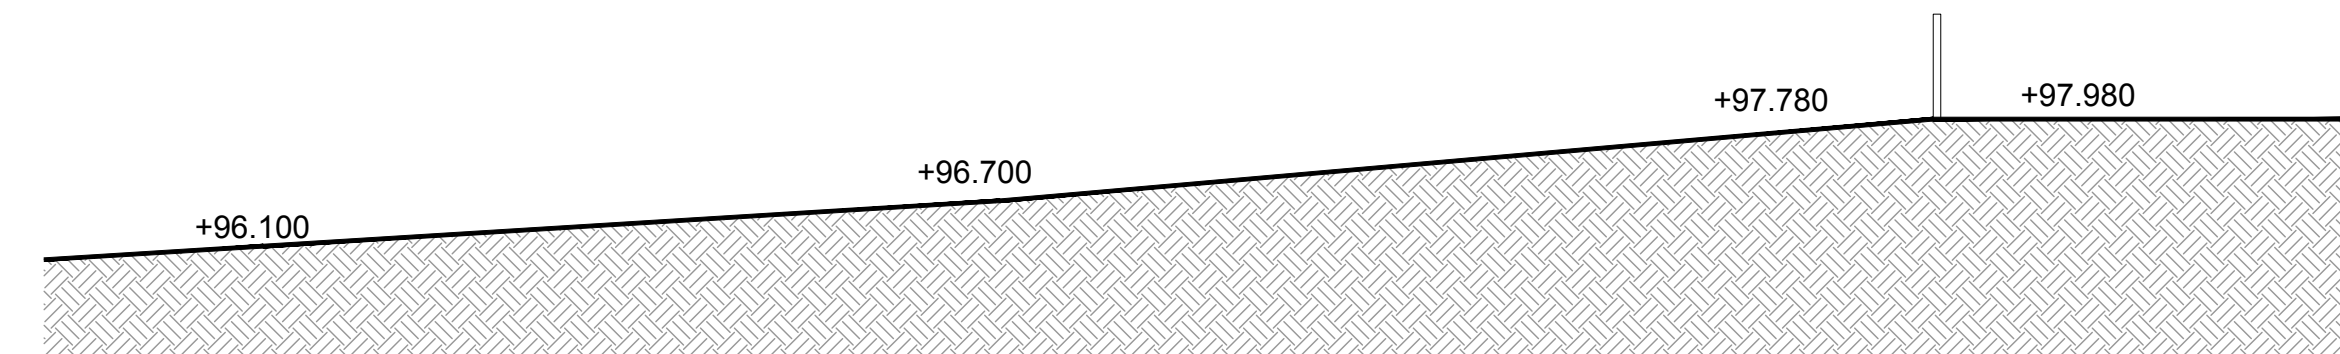

EXISTING GROUND LEVELS (SECTION X-X)

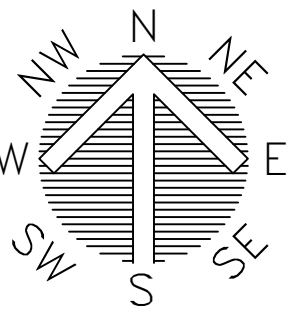

FOREFRONT
DEVELOPMENT CONSULTING

4 Ridge House, Ridge House Drive, Festival Park, S-O-T. ST1 5SJ
Office 01782 216912 WWW.FOREFRONTDC.COM

CLIENT

MR & MRS BRIAND-HALL

PROJECT

Proposed manege/ exercise arena at Bagnall Green Farm, Bagnall, Staffs. ST9 9JR

TITLE

Existing Location Plans/ Section X-X
Crown copyright and Ordnance Survey 0100031673

SCALE

! :100 / 1:500 / 1:1250 @ A3

DRAWN

ATG

DRG NO.

21-KBH-01

DATE

06 / 04 / 21

REV.
A

DESCRIPTION
Existing levels added

DATE
13-08-21