




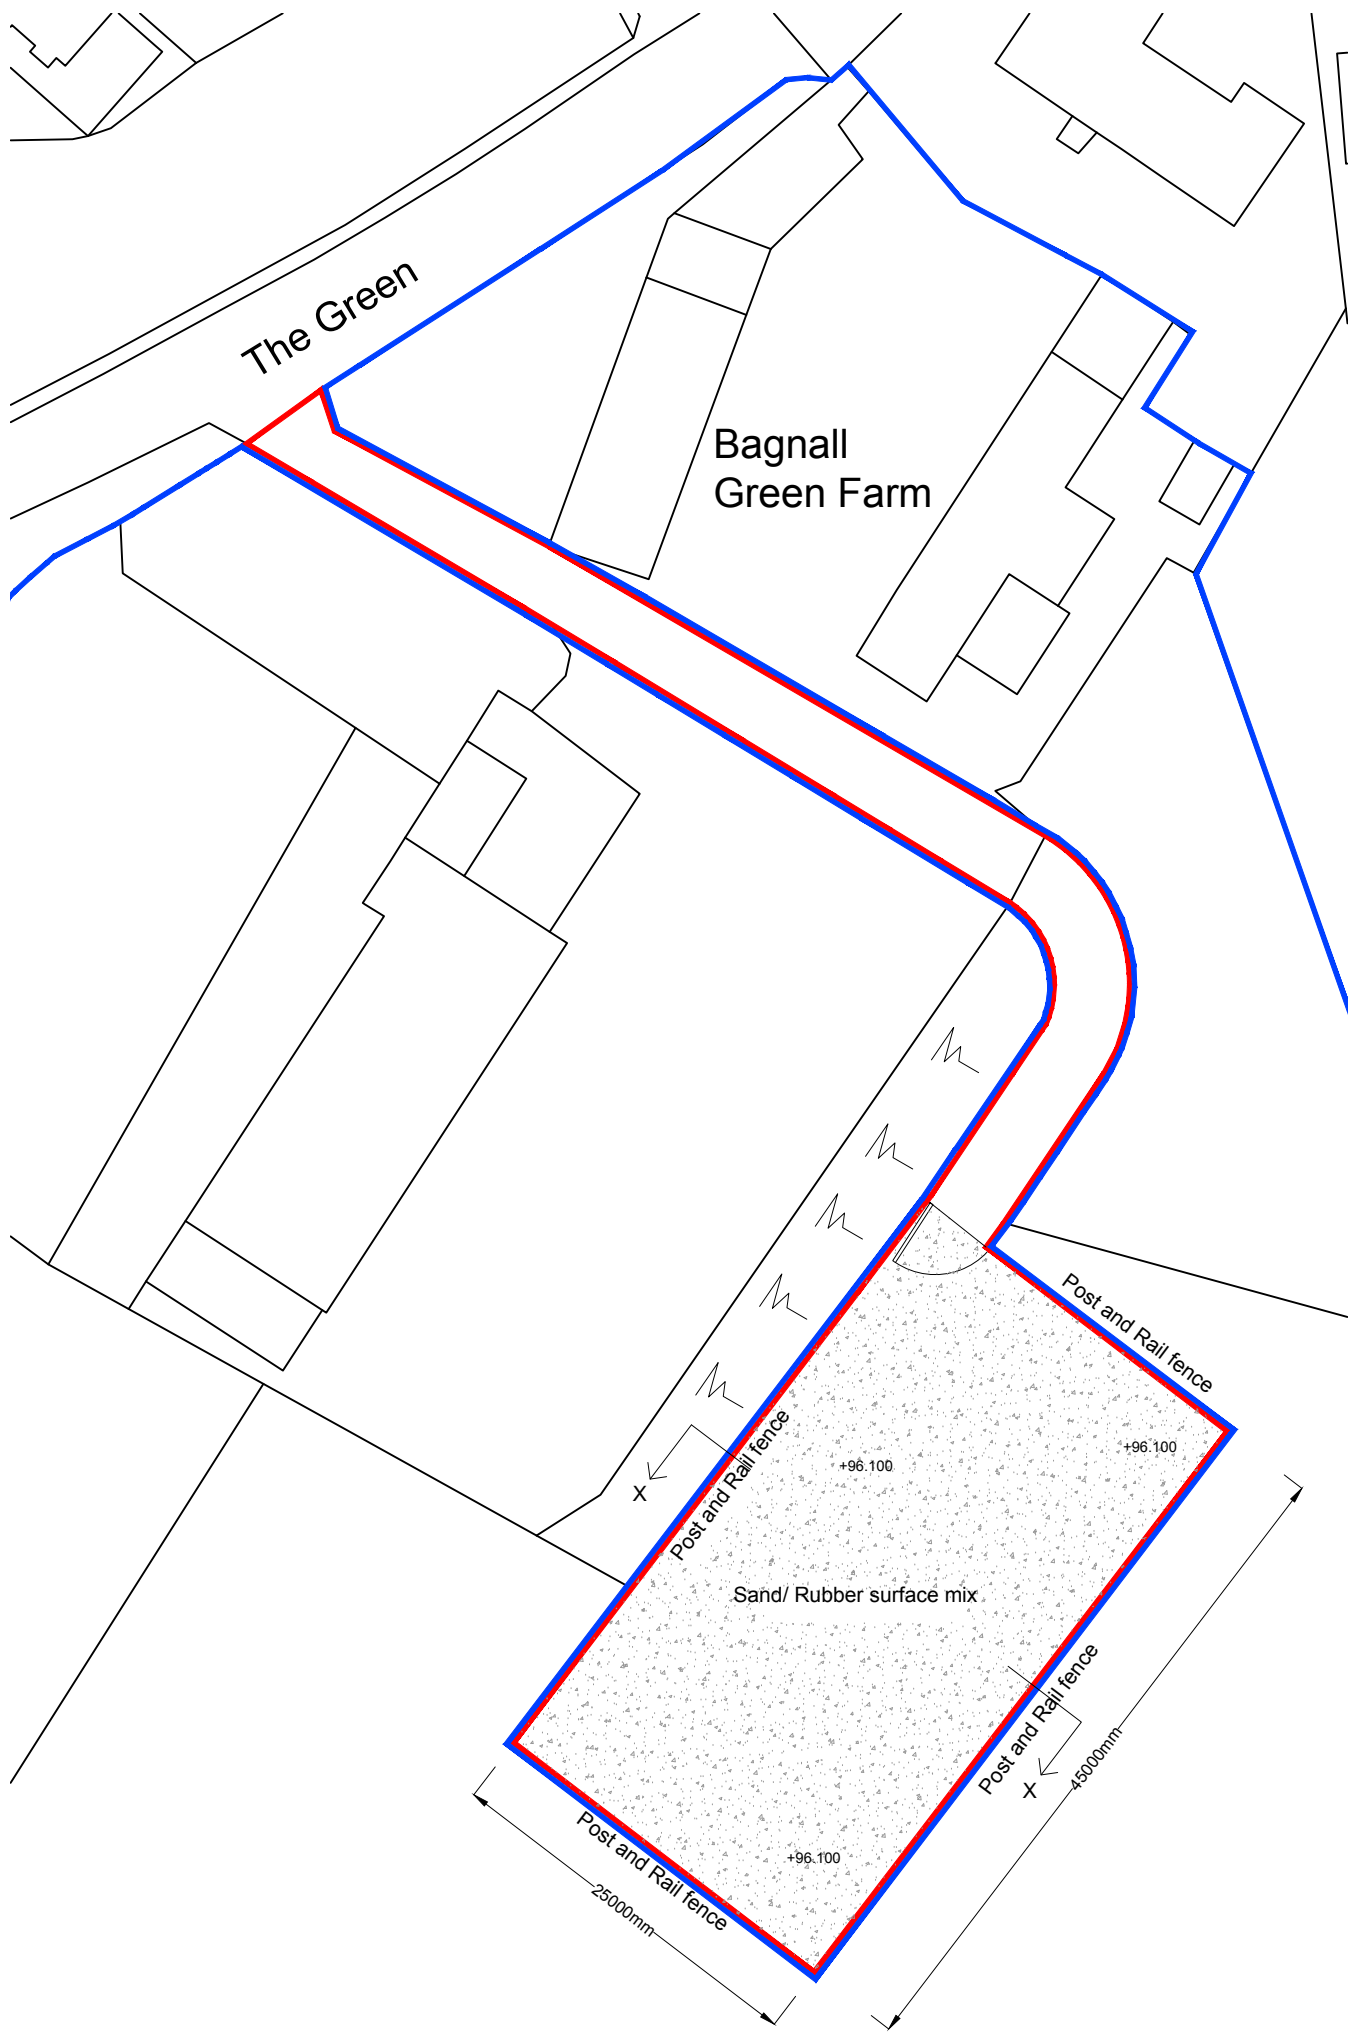

PROPOSED BLOCK PLAN - 1:500

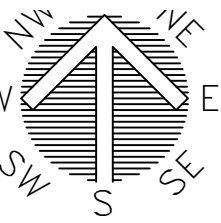

PROPOSED LOCATION PLAN - 1:1250

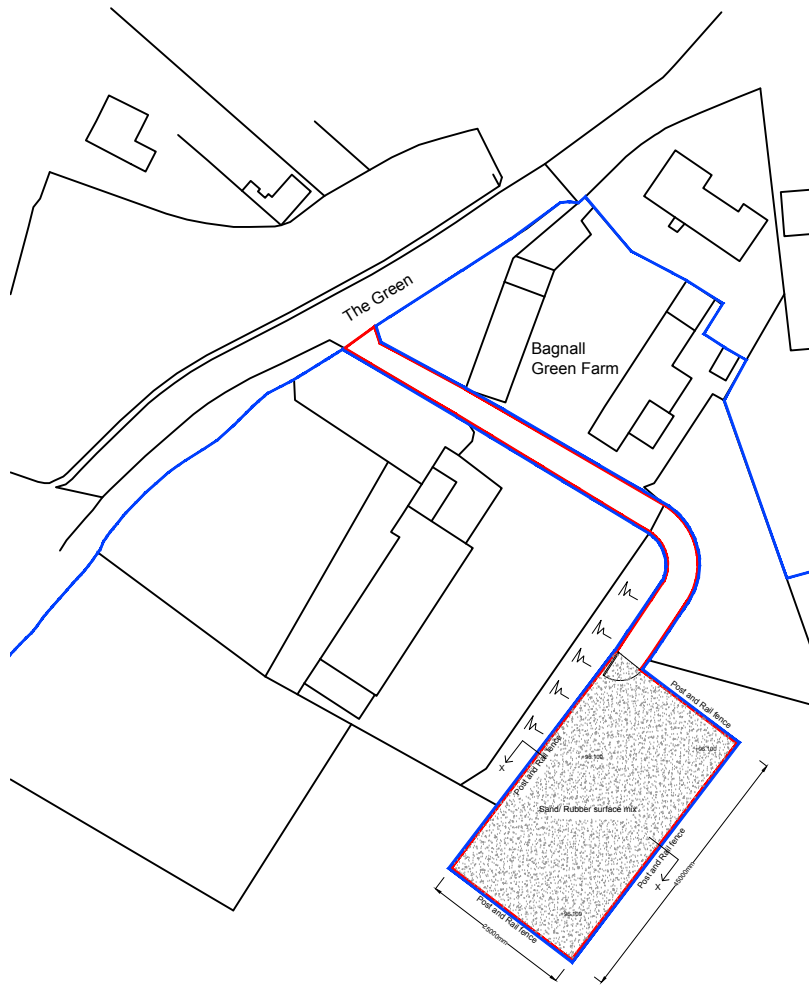

PROPOSED GROUND LEVELS (SECTION X-X)



**FOREFRONT**  
DEVELOPMENT CONSULTING

4 Ridge House, Ridge House Drive, Festival Park, S-O-T. ST1 5SJ  
Office 01782 216912 WWW.FOREFRONTDC.COM

CLIENT

MR & MRS BRIAND-HALL

PROJECT

Proposed manege/ exercise arena at Bagnall Green Farm, Bagnall, Staffs. ST9 9JR

TITLE

Proposed Block Plan and Section X-X  
Crown copyright and Ordnance Survey 0100031673

SCALE

1:100 / 1:500 @ A2

DRAWN

ATG

DRG NO.

21-KBH-02

DATE

06 / 04 / 21

REV.

A

DESCRIPTION

Proposed levels added

DATE

13-11-21