


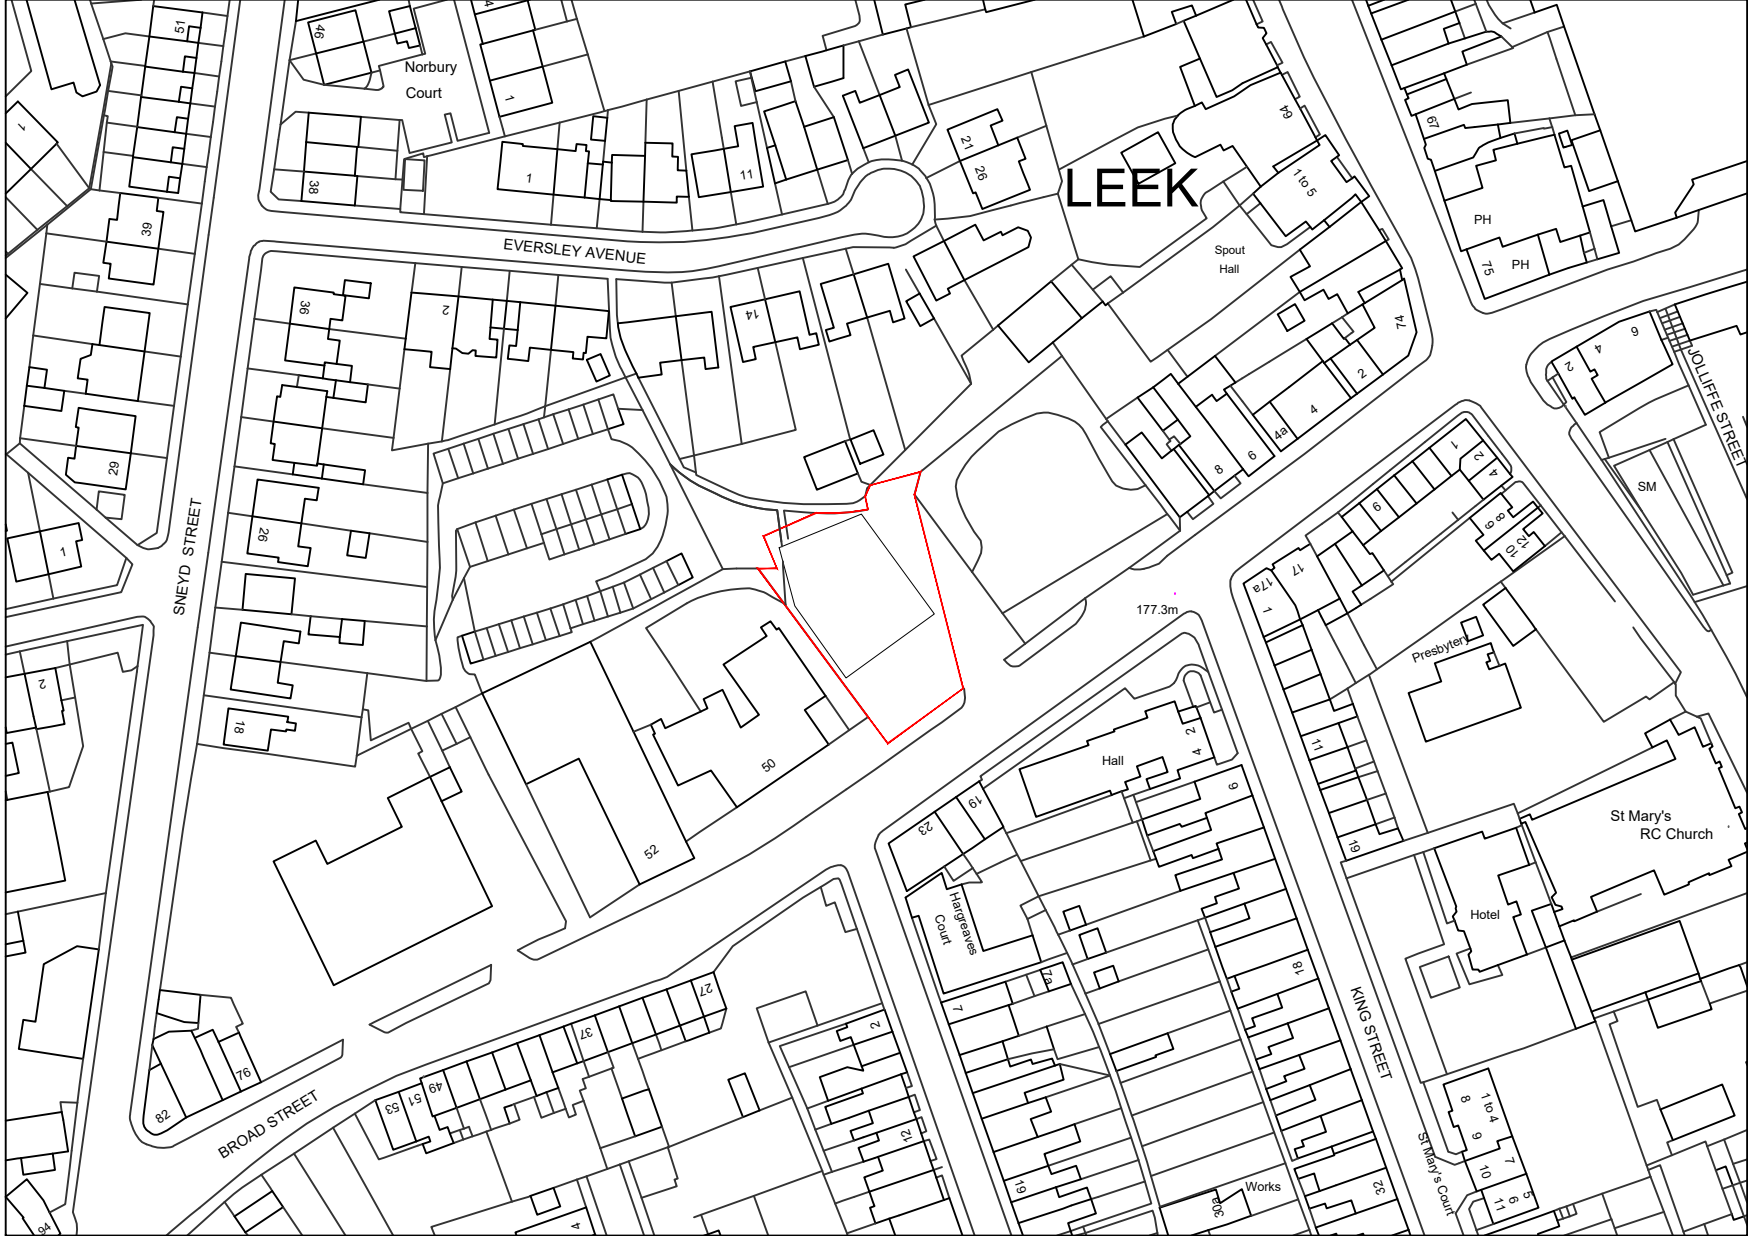


Ordnance Survey, (c) Crown Copyright 2021. All rights reserved. Licence number 100022432

SITE LOCATION PLAN

Ordnance Survey, (c) Crown Copyright 2021. All rights reserved. Licence number 100022432




SCALE BAR - METRES (1:1250)

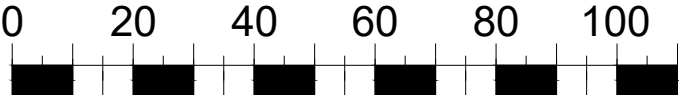

The use of this data/drawing by the recipient acts as an agreement of the following statements. If you do not agree with any of the following information supplied to you please do not use the data/drawing and report any discrepancies in writing to Bradley Mason LLP before proceeding. All drawings are based upon site information supplied by third parties/sub contractors and as such their accuracy cannot be guaranteed. All features are approximate and subject to clarification by a detailed survey, statutory service enquiries and confirmation of the legal boundaries.

NOTES:
ALL FIGURED DIMENSIONS MUST BE CHECKED ON SITE PRIOR TO MANUFACTURE OF FITTINGS,
ORDERING OF MATERIALS AND EQUIPMENT AND COMMENCING ON SITE.
DO NOT USE THIS DRAWING FOR CONSTRUCTION PURPOSES.
ANY CONFLICTING INFORMATION FOUND ON THE DRAWING MUST BE REPORTED FOR CLARIFICATION.
ALL MATERIALS AND WORKMANSHIP TO BE IN ACCORDANCE WITH RELEVANT AND CURRENT BRITISH STANDARDS AND CODES OF PRACTICE.

Property of Bradley Mason LLP Windsor House, Cornwall Road, Harrogate, HG1 2PW. All rights of the copyright holders reserved. Unauthorised copying, hiring, lending of this data for financial or commercial gain is prohibited

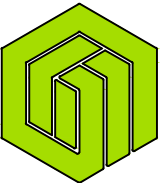

Bradley-Mason
project management

Windsor House, Cornwall Road,
Harrogate, HG1 2PW
Tel: 01423 611604
www.bradley-mason.com

PROJECT:
Site Location Plan

Toolstation Ltd.

Broad Street

Leek

ST13 5NS

-	-	-	-
1	First Issue	DLG	29/07/2021
Rev No.	Revision	Sign	Date

Drg No:	Rev:	Sheet:	Scale:
1820834/ E05	-	1/1	1:1250 @ A3

Date Drawn:	Drawn By:	Checked By:
28/07/2021	DLG	-

DRAWN ON AUTOCAD 2006	Property of Bradley Mason LLP Windsor House, Cornwall Road, Harrogate, HG1 2PW. All rights of the copyright holders reserved. Unauthorised copying, hiring, lending of this data for financial or commercial gain is prohibited
--------------------------	---