


PROPOSED CONVERSION OF THE SWAN - TOWN END - CHEADLE - STOKE-ON-TRENT

NOTES:
Figured dimensions must be taken in preference to scaled dimensions and any discrepancies must be referred to Urban Designs Ltd. immediately.
Contractors, subcontractors and suppliers must verify all dimensions on site before commencing any work or making any workshop drawings.
Any indication of services is approximate only and full investigation should be carried out on site prior to commencing the works.

Key:
Site Boundary

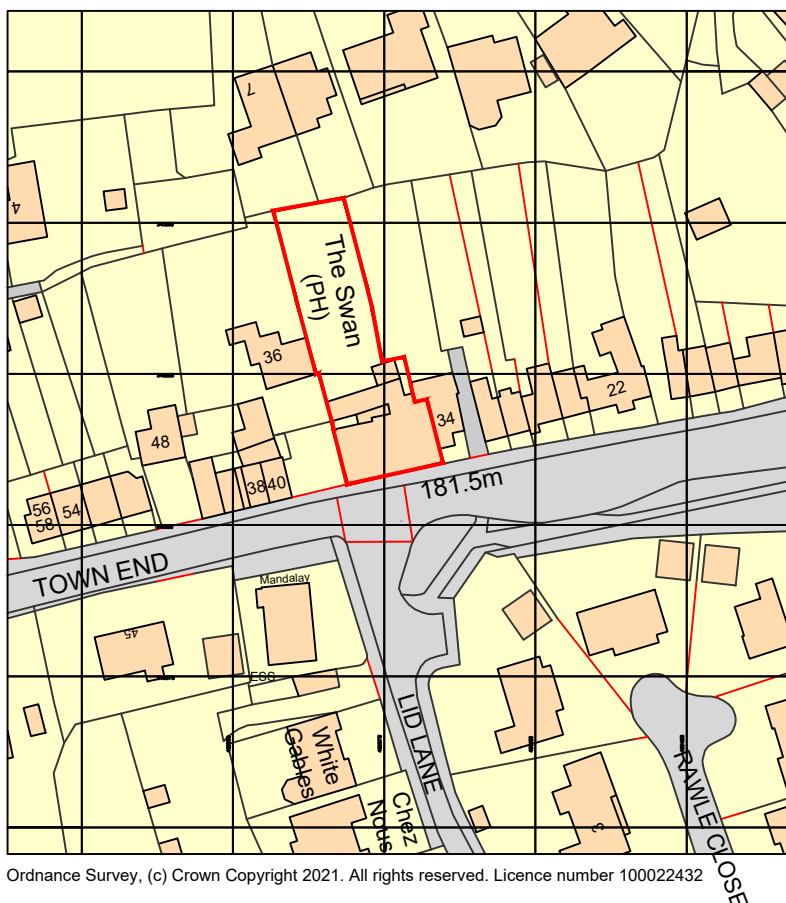

Ordnance Survey, (c) Crown Copyright 2021. All rights reserved. Licence number 100022432

Rev	Description	Date

urbandesigns
Urban Designs Ltd | Suite 6 | Anson Court | Hominglow Street
Burton Upon Trent | Staffordshire | DE14 1NG
T: 01283 763763 M: 07930 604427 F: 0845 0099 763
E: info@urban-designs.co.uk
www.urban-designs.co.uk

CIAT
CHARTERED INSTITUTE OF ARCHITECTS

Drawing: Site Location Plan

Client: Mr Stephen Holt

Job: The Swan
Town End
Cheadle

Scale: 1:1250@A4

Drawn By: RL

Date: July 2021

Checked By: AR

Drawing No.

2021_691_000