


PROPOSED CONVERSION OF

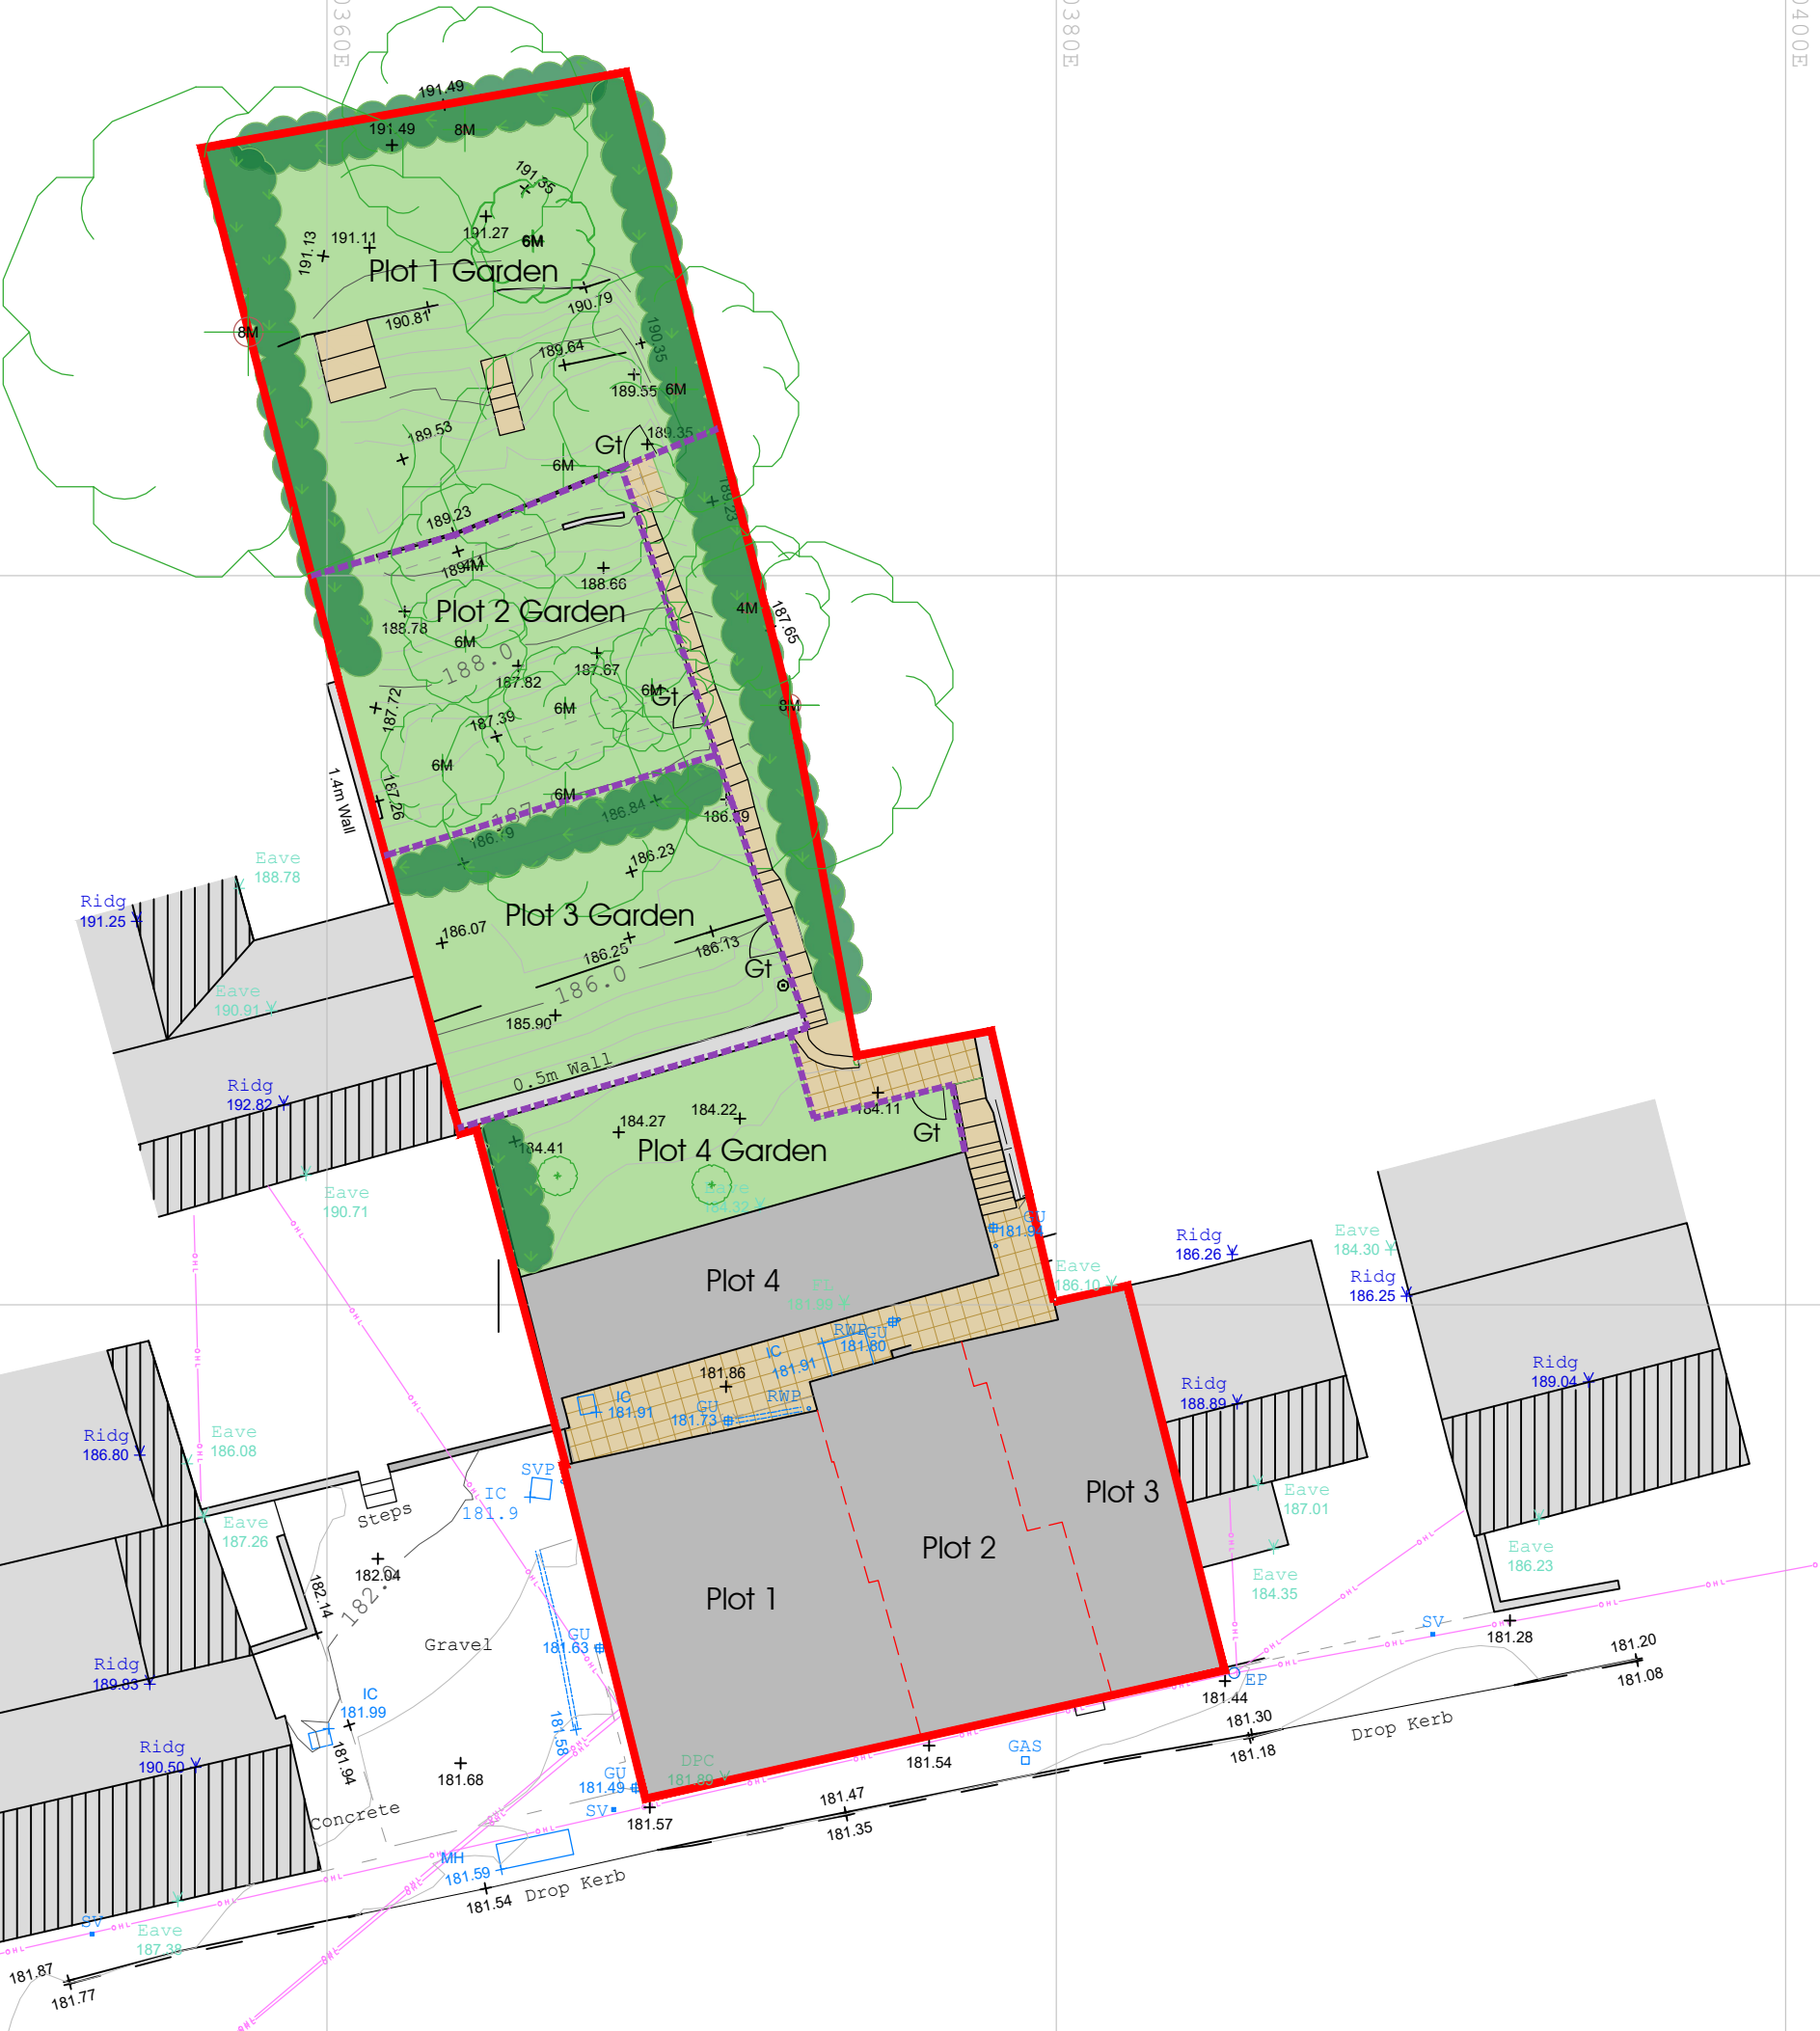

NOTES:

Figured dimensions must be taken in preference to scaled dimensions and any discrepancies must be referred to Urban Designs Ltd. immediately.

Contractors, subcontractors and suppliers must verify all dimensions on site before commencing any work or making any workshop drawings.

Any indication of services is approximate only and full investigation should be carried out on site prior to commencing the works.

Survey data taken from Castle Surveys Ltd. topographical survey (Ref: 21389-21-01)

Key:

-  Site Boundary
 1.8m high timber boarded fence
 1.8m high timber boarded gate
 Tree to be retained (and approx. height)
 Tree to be removed
 Vegetative screening to be retained

Rev	Description	Date
-----	-------------	------



Urban Designs Ltd | Suite 6 | Anson Court | Horninglow Street
Burton Upon Trent | Staffordshire | DE14 1NG
T: 01283 763763 M: 07930 604427 F: 0845 0099 763
E: info@urban-designs.co.uk
www.urban-designs.co.uk

Drawing: **Proposed Site Layout**

Client: Mr Stephen Holt

Job: The Swan
Town End
Cheadle

Scale: 1:200 @A3

Drawn By: RL

Date: July 2021

Checked By: AR

Drawing No.

2021 691 001