
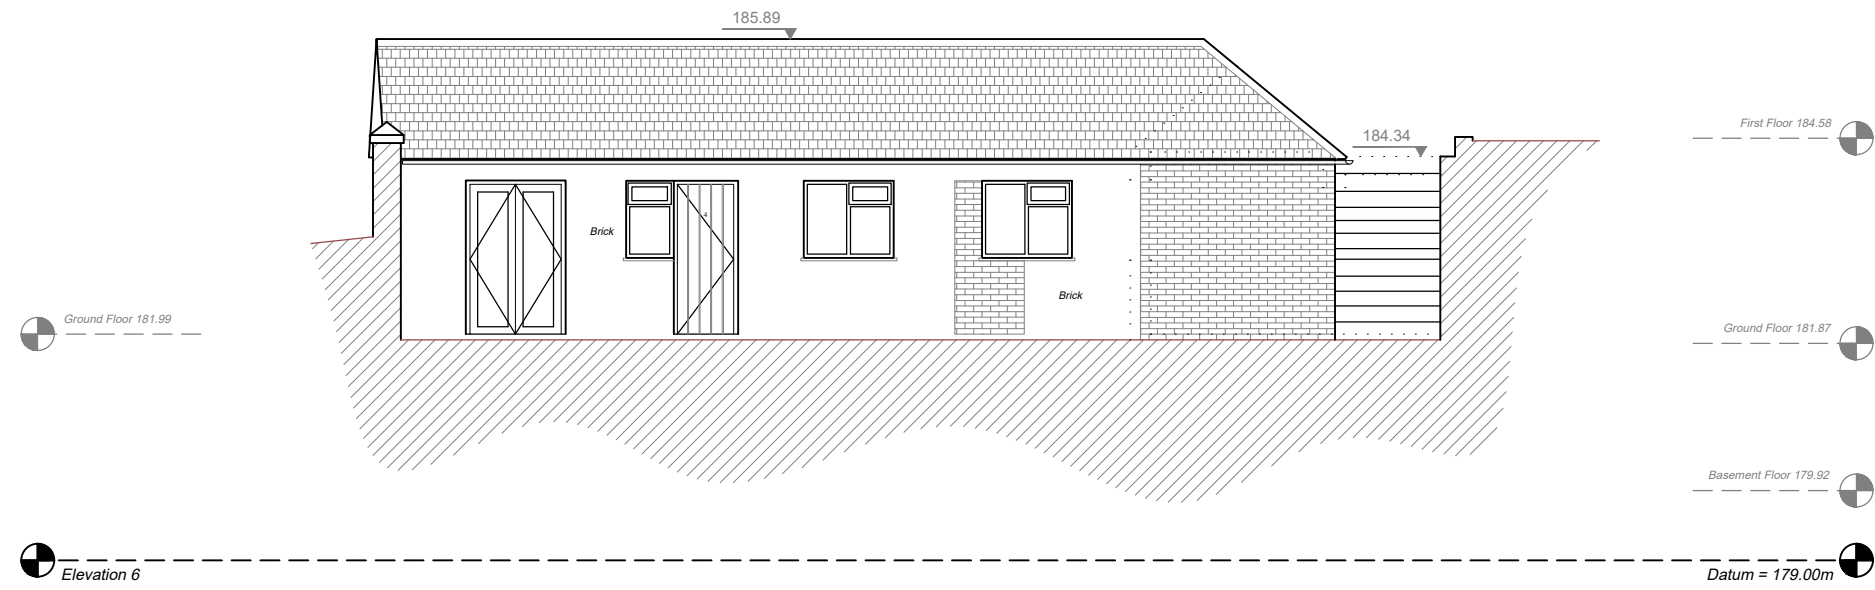
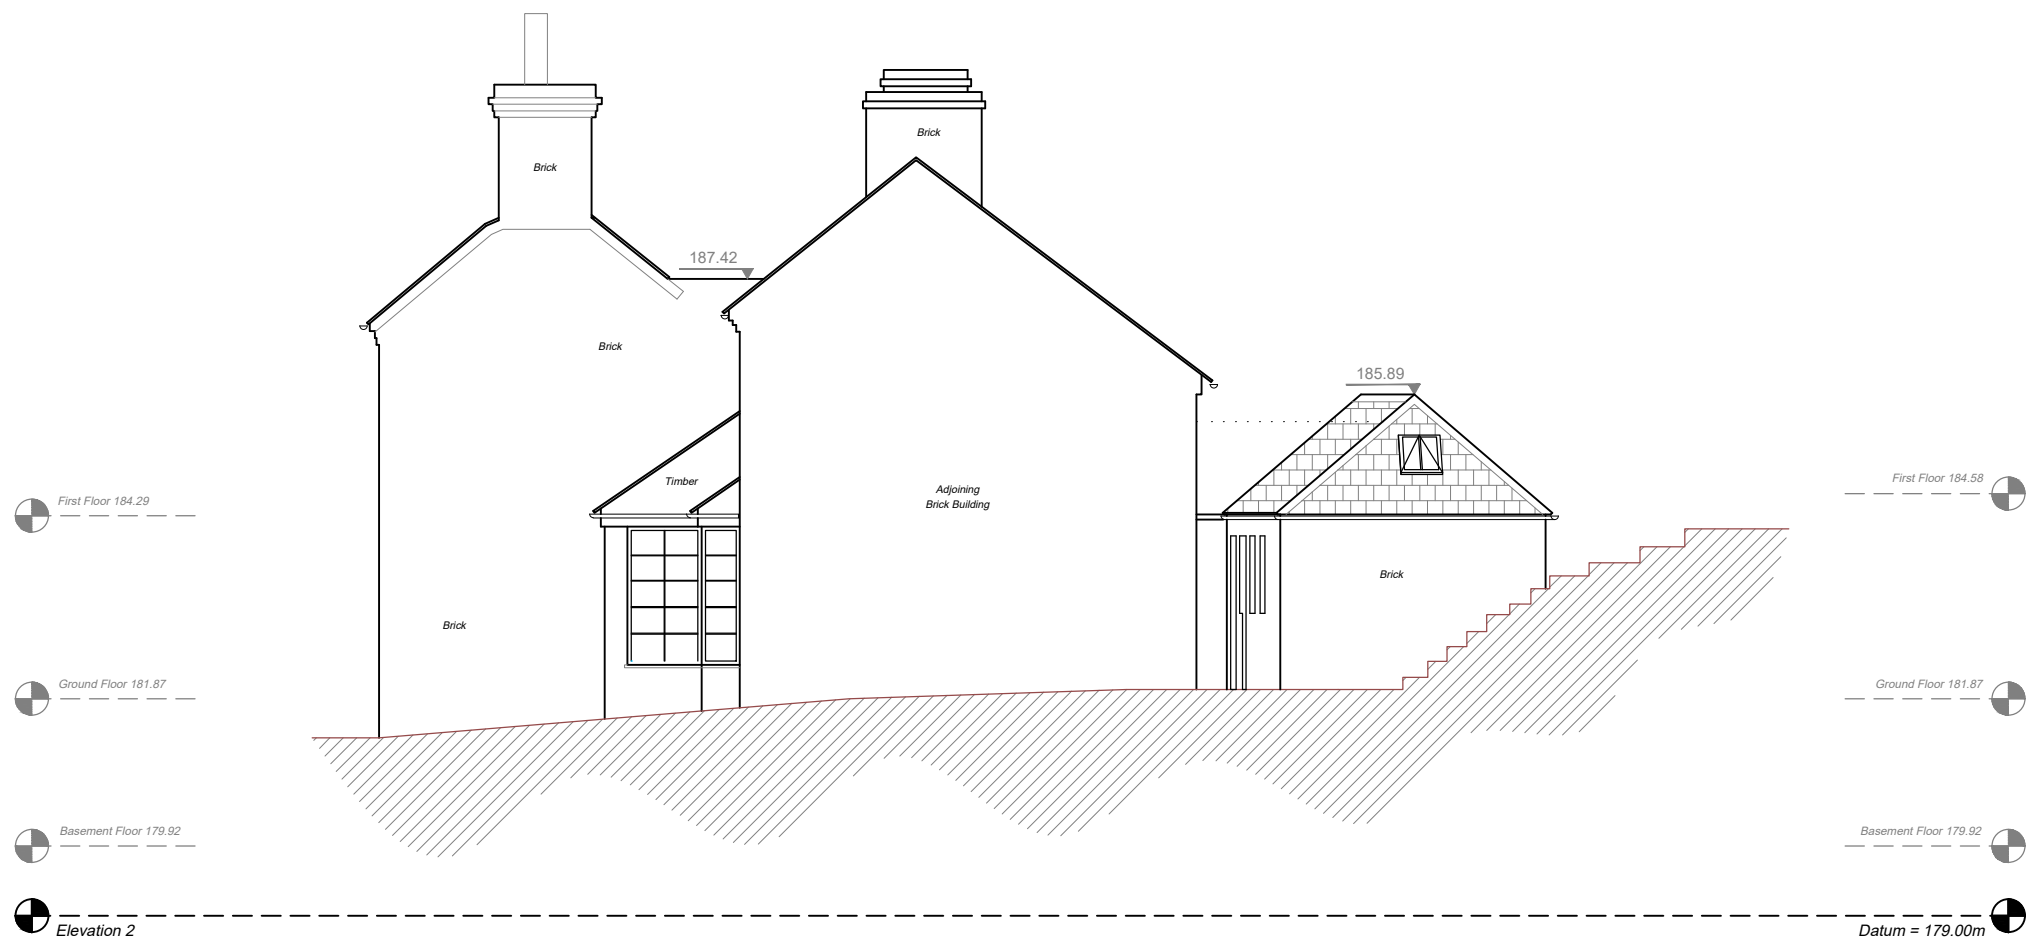
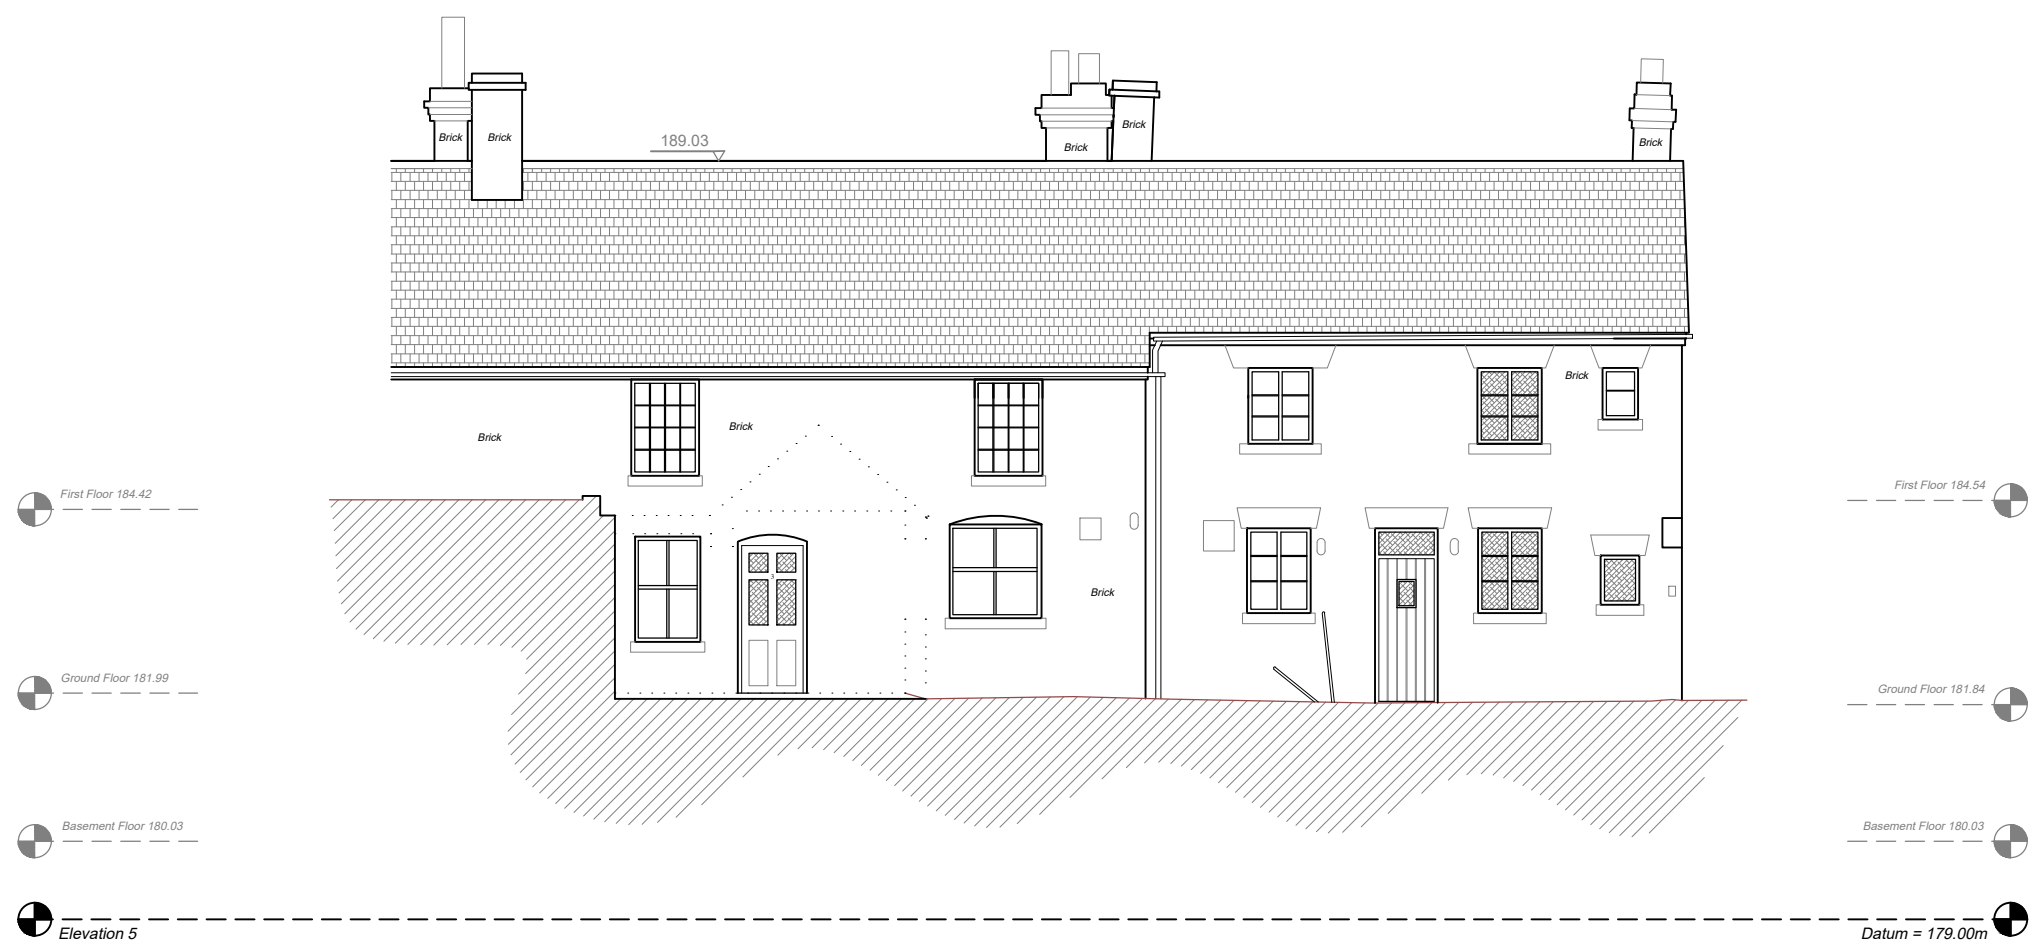


PROPOSED CONVERSION OF  
THE SWAN - TOWN END - CHEADLE - STOKE-ON-TRENT

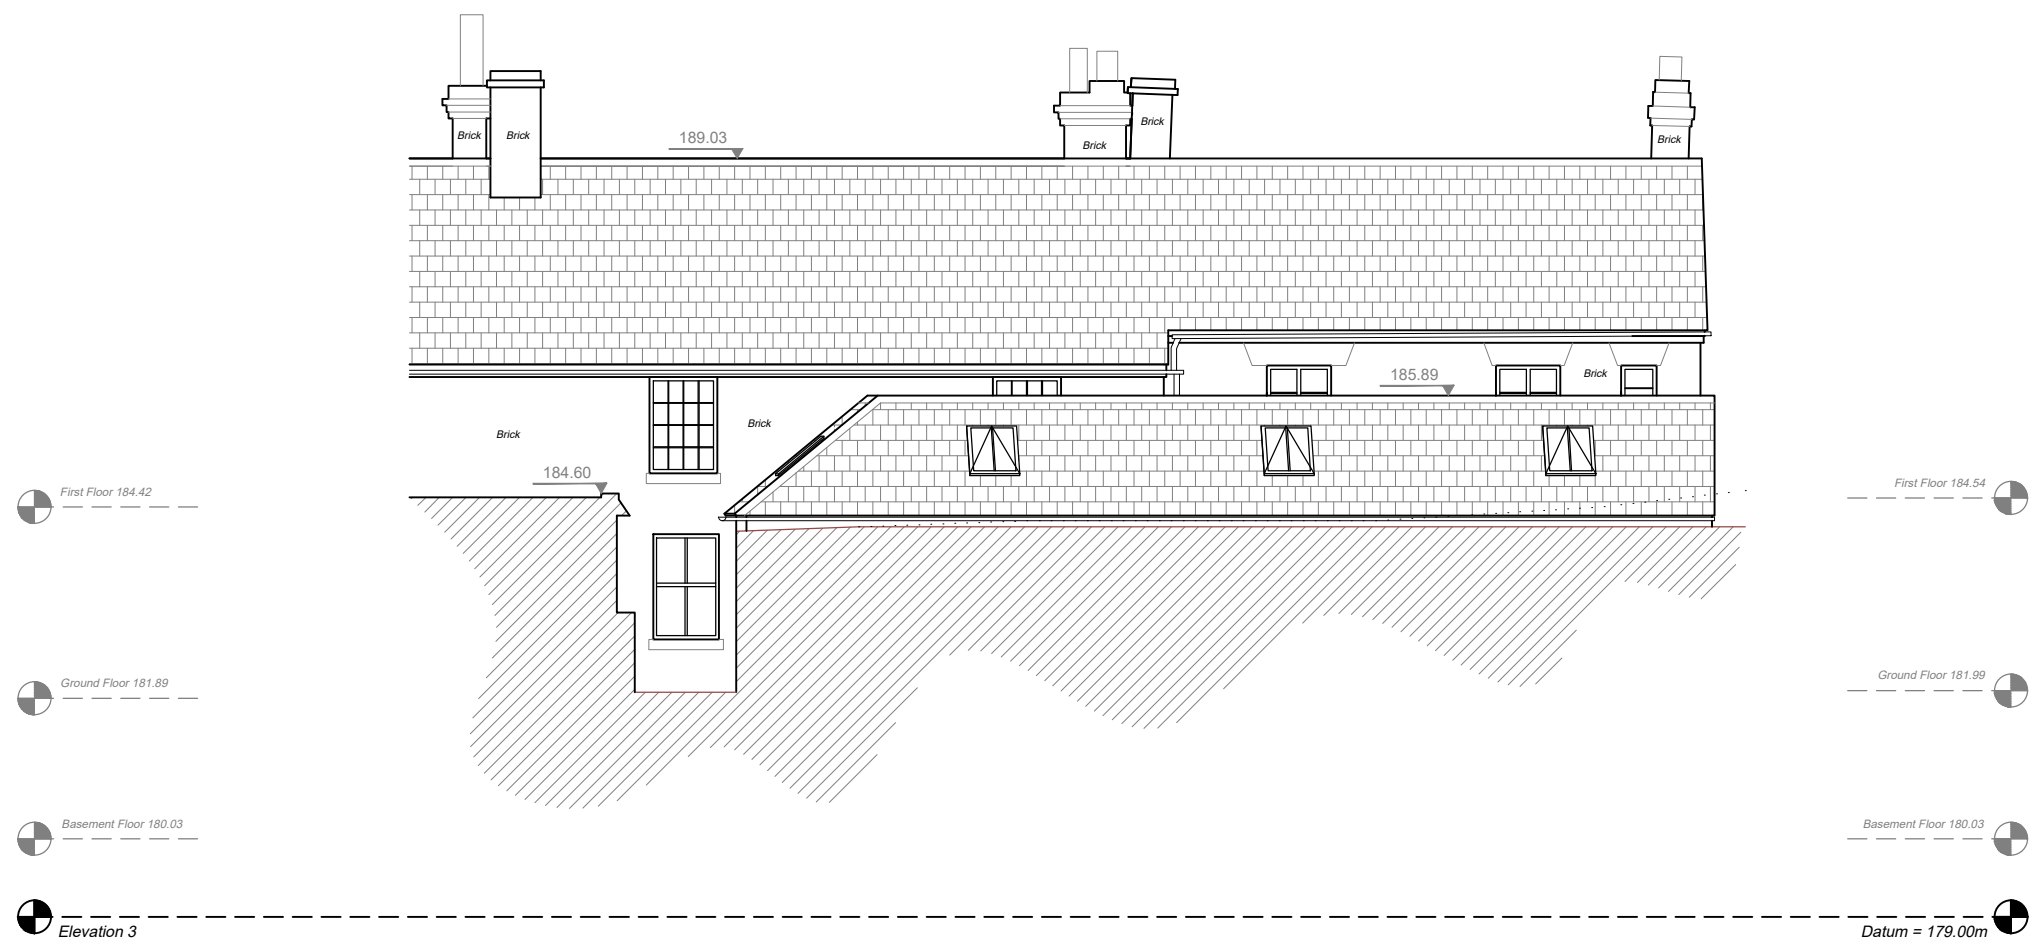

NOTES:  
Figured dimensions must be taken in preference to scaled dimensions and any discrepancies must be referred to Urban Designs Ltd. immediately.  
Contractors, subcontractors and suppliers must verify all dimensions on site before commencing any work or making any workshop drawings.  
Any indication of services is approximate only and full investigation should be carried out on site prior to commencing the works.

KEY:  
..... Existing structure to be demolished

|     |                                                      |          |    |
|-----|------------------------------------------------------|----------|----|
| 8   | COURTYARD ELEVATIONS ADDED                           | 15.07.21 | RL |
| A   | ROOFLIGHTS TO PLOT 4 AMENDED TO MATCH REVISED LAYOUT | 14.07.21 | RL |
| Rev | Description                                          | Date     |    |

**urbandesigns**  
Urban Designs Ltd | Suite 6 | Anson Court | Hominglow Street  
Burton Upon Trent | Staffordshire | DE14 1NG  
T: 01283 763763 M: 07930 604427 F: 0845 0099 763  
E: info@urban-designs.co.uk  
www.urban-designs.co.uk

**CIAT**  
CHARTERED INSTITUTE OF ARCHITECTS

Drawing: Proposed Elevations

Client: Mr Stephen Holt  
Job: The Swan  
Town End  
Cheshire

Scale: 1:100 @A1  
Date: July 2021  
Drawn By: RL  
Checked By: AR

Drawing No.  
2021\_691\_004B