


0 0.50 1.00 1.50 2.00 2.50 3.00 3.50 4.00 4.50 5.00 5.50

1:50 Scale to be measured

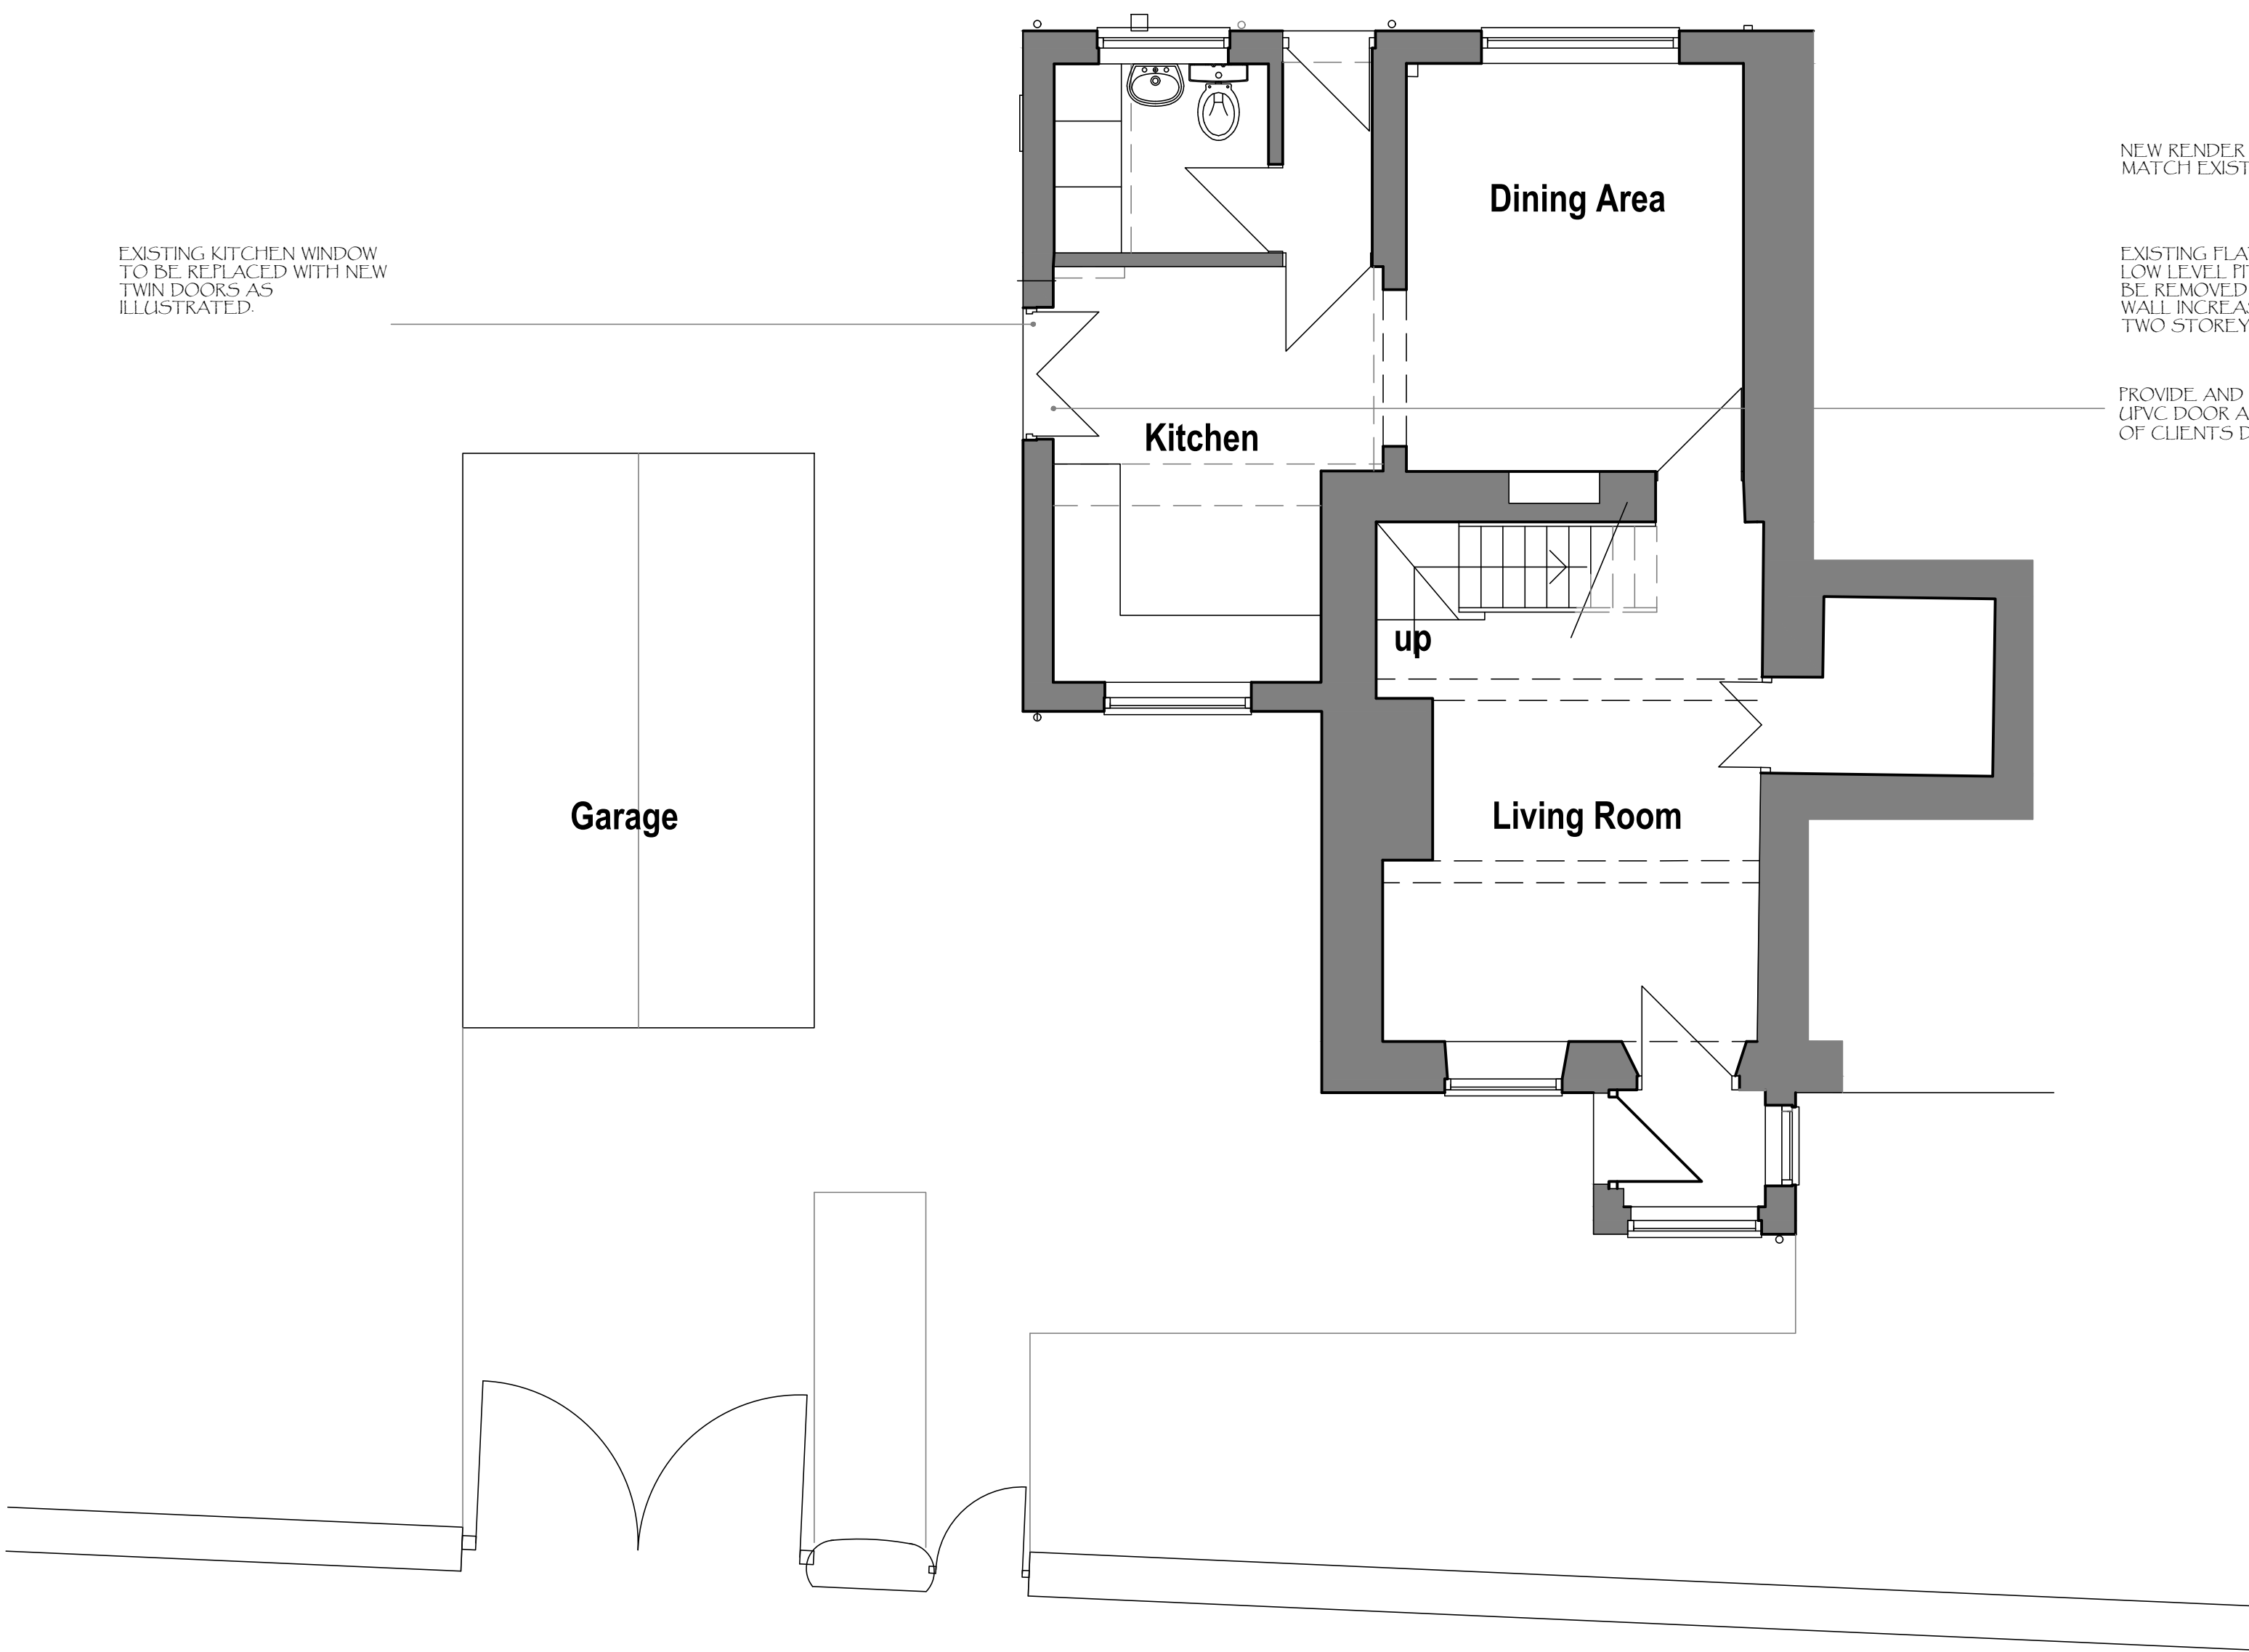


Proposed Ground Floor Layout

NEW RENDER FINISH TO MATCH EXISTING.

EXISTING FLAT ROOF AND LOW LEVEL PITCHED ROOF TO BE REMOVED AND CAVITY WALL INCREASED TO NEW TWO STOREY HEIGHT.

PROVIDE AND FIX NEW WHITE UPVC DOOR AND DOOR FRAME OF CLIENTS DESIGN APPROVAL.

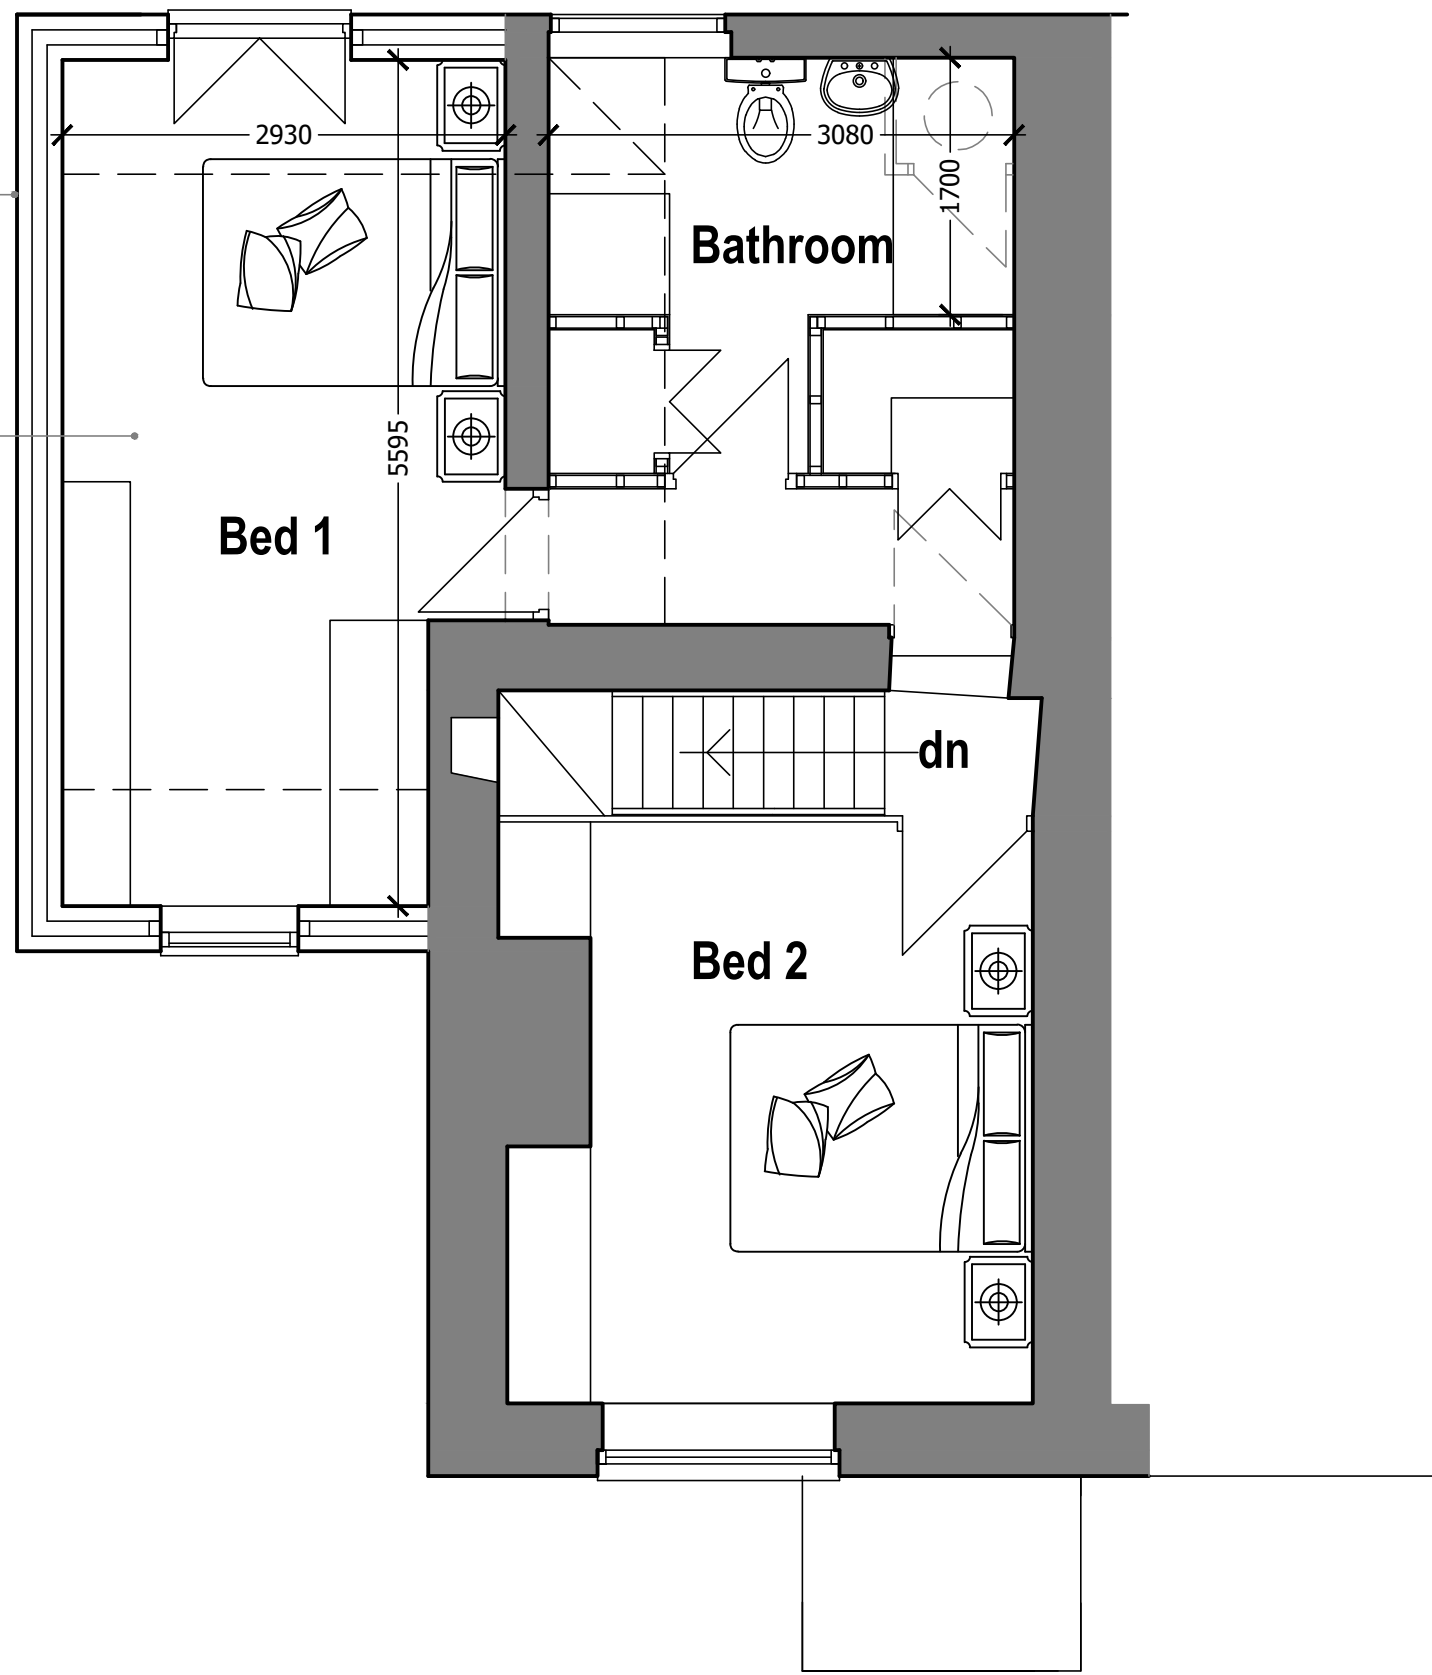

Proposed First Floor Layout

REV	DATE	DESCRIPTION
-----	------	-------------

DRAWING STATUS
PLANNING

THIS DRAWING IS COPYRIGHT AND MUST NOT BE REPRODUCED IN WHOLE OR IN PART WITHOUT THE PRIOR PERMISSION OF [P4 Architecture](#).

DIMENSIONS TO BE VERIFIED ON SITE. ONLY FIGURED DIMENSIONS TO BE USED AND ANY DISCREPANCY BETWEEN THIS DRAWING AND SITE CONDITIONS TO BE REFERRED TO [P4 Architecture](#) IMMEDIATELY. NO DIMENSIONS ARE TO BE SCALED OFF PRINTED DRAWINGS UNLESS STATED DIMENSIONS ALIGN WITH THE CORRESPONDING SCALE BAR AND SCALE RULE. ANY AREAS THAT ARE INDICATED ON THIS DRAWING ARE FOR GUIDANCE ONLY. NO RESPONSIBILITY IS TAKEN FOR THEIR ACCURACY.

THERE IS A RISK OF DEATH OR INJURY IN CONSTRUCTION IF THE WORKS ARE NOT PROPERLY PLANNED AND SUPERVISED. THE CONTRACTOR MUST NOT UNDERTAKE ANY ELEMENT OF WORK WITHOUT HAVING FIRST CARRIED OUT THE NECESSARY RISK ASSESSMENT AND PREPARED DETAILED METHOD STATEMENT.

CLIENT
Mr M. & Mrs S. Kent

PROJECT
Proposed Alterations & Extension works at 204, Abbey Green Road Leek Staffs.

DRAWING TITLE
Proposed Layout Plans(Optional A)

SCALE	DATE
1:50 @ A1	July 2021

DRAWING No.	REV
MAKE /PP/01/003	

P4 Architecture
P4 Architecture
A Member of the Chartered Institute of Architectural Technologists

Architectural & Construction Project Management Services
Lodge Hill, Wallbridge Drive, Leek, Staffordshire, ST13 8NE.
Tel. 07962 062 618 Email: P4architecture@hotmail.co.uk