



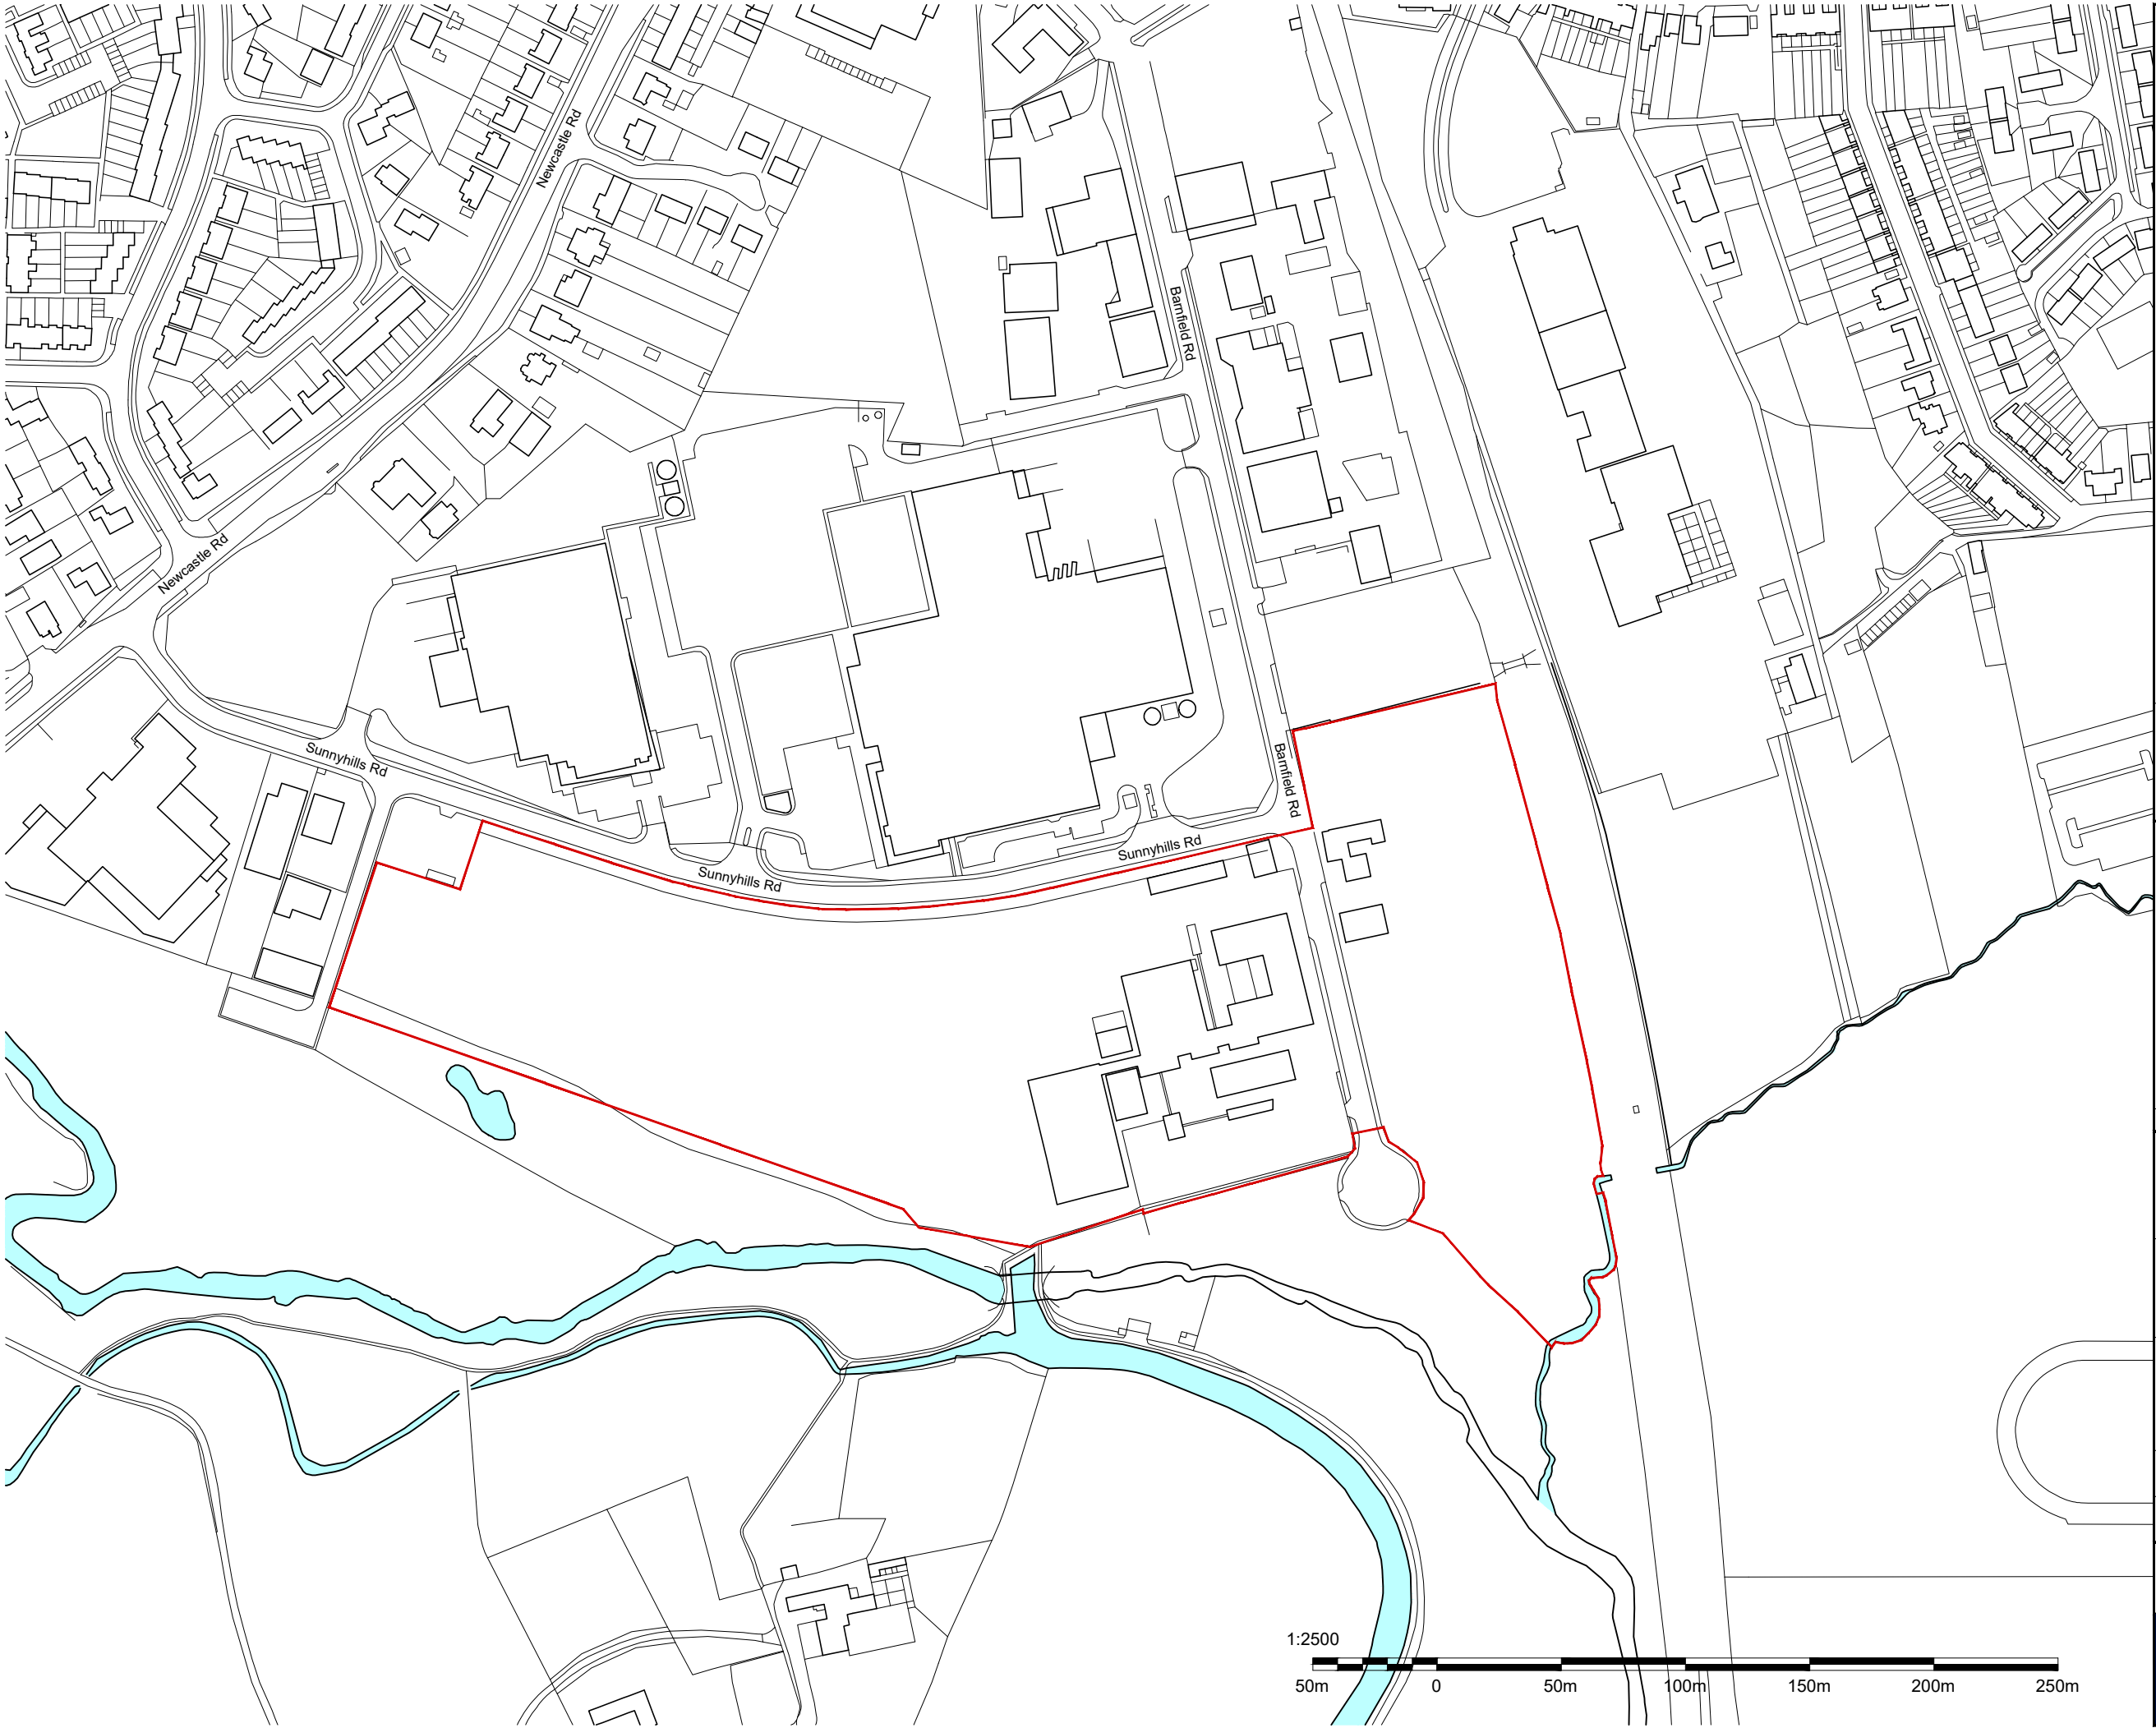

- The Copyright of this drawing belongs to MPST Planning & Design Ltd. and shall not be used or reproduced in any form without its express permission.
- For construction purposes, work to figured dimensions only. All dimensions to be checked with MPST and on site prior to the execution of any work.
- For the avoidance of doubt all dimensions are measured to wall structure and not the finishes unless otherwise stated.
- Where any discrepancy is found to exist within or between drawings and/or documents it should be reported to the architect immediately.
- MPST Planning & Design Ltd. shall not be liable for any use of drawings and documents for any purpose other than for which the same were prepared by or on behalf of MPST Planning & Design Ltd.

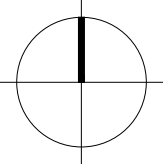

KEY

 Denotes title boundary.

| Rev | Date | Revision | Initial |
|-----|------|----------|---------|
|-----|------|----------|---------|

+ Client



+ Drawing Title

SITE LOCATION  
PLAN

+ Project

Proposed Residential Development  
Sunnyhills Road,  
Leek

|            |             |              |     |
|------------|-------------|--------------|-----|
| Job No     | Drg No      | Drawn        | Rev |
| 21039      | 00          | ad           | --  |
| Scale      | Date        | Stage        |     |
| 1:2500 @A3 | AUGUST 2021 | FOR APPROVAL |     |

mpst planning & design ltd  
14 west point enterprise park,  
clarence avenue, trafford park,  
manchester, m17 1qs

t: 0161 772 1999  
e: info@mpstdesign.co.uk  
www.mpsdesign.co.uk

