



Sunnyhills Road, Leek

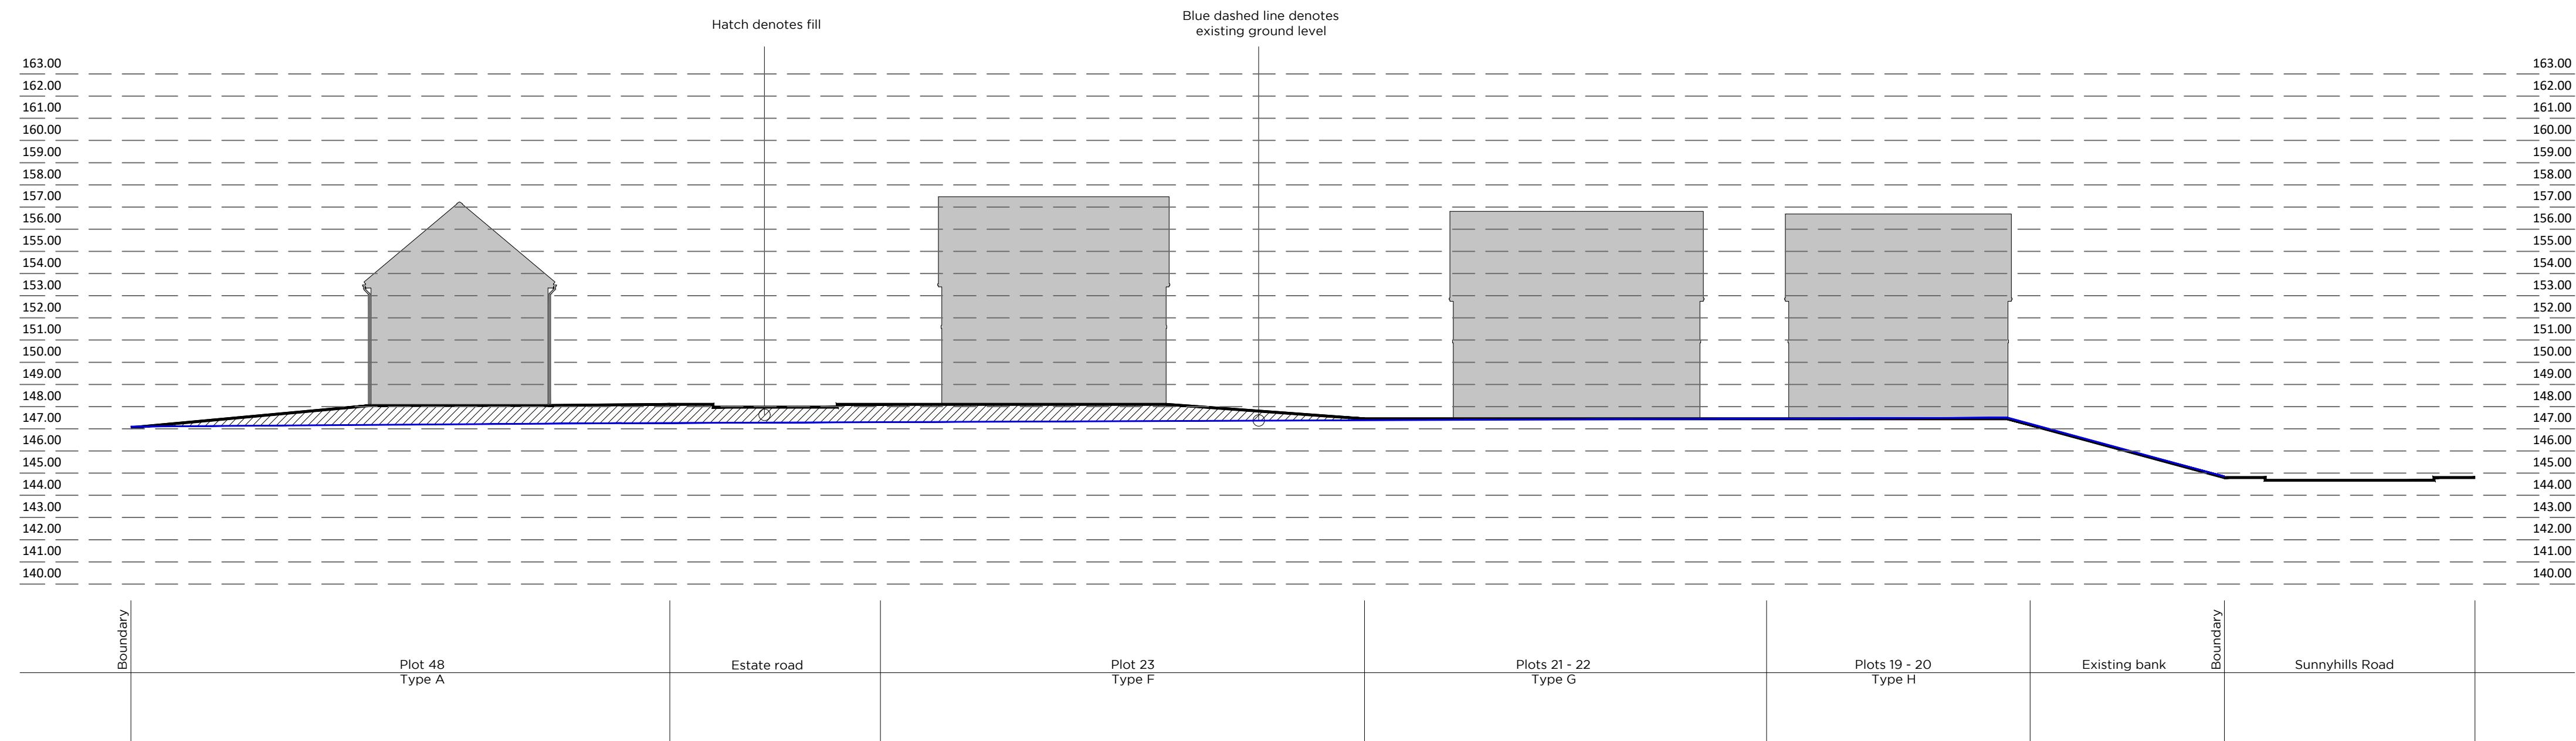

Site Section A - A

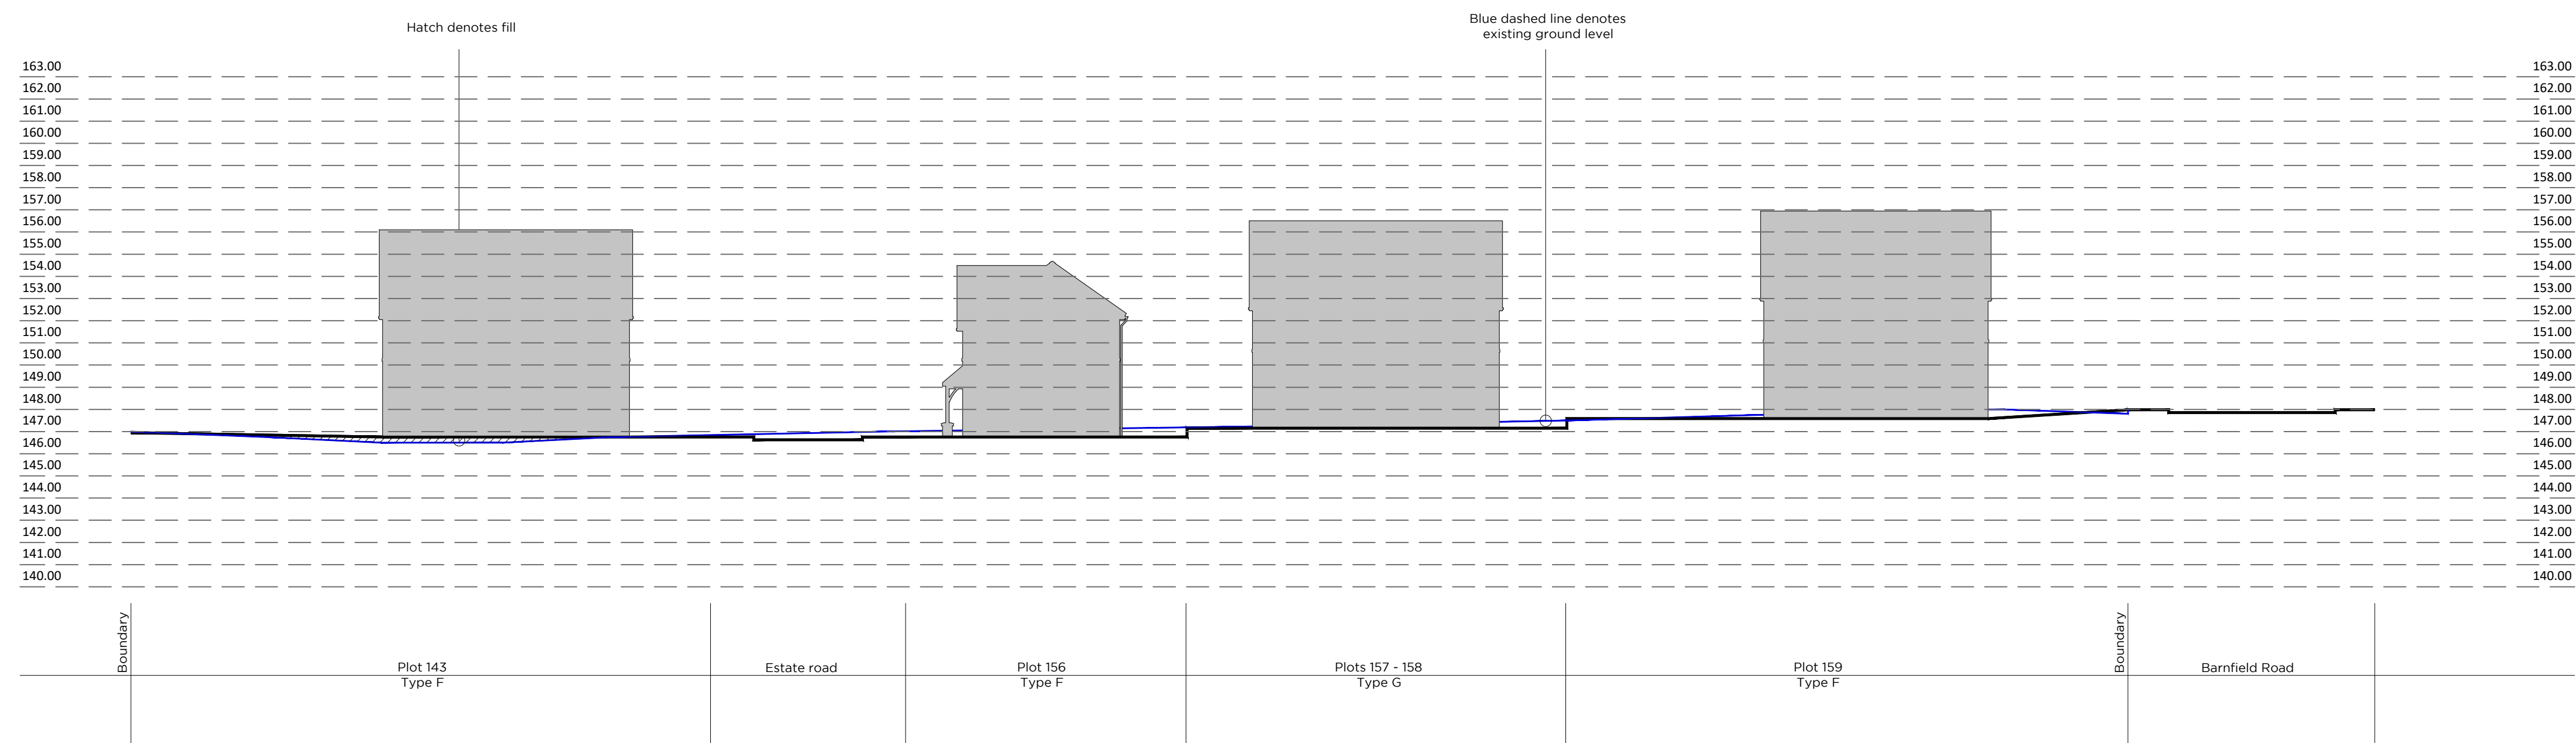

Site Section B - B



Site sections location layout
Not to scale



- The Copyright of this drawing belongs to MPSSL Planning & Design Ltd. and shall not be used or reproduced in any form without its express permission.
- For construction purposes, work to figured dimensions only. All dimensions to be checked with MPSSL and on site prior to the execution of any work.
- For the avoidance of doubt all dimensions are measured to wall structure and not the finishes unless otherwise stated.
- Where any discrepancy is found to exist within or between drawings and/or documents it should be reported to the architect immediately.
- MPSSL Planning & Design Ltd. shall not be liable for any use of drawings and documents for any purpose other than for which the same were prepared by or on behalf of MPSSL Planning & Design Ltd.

Note: Site sections to be read in conjunction with the engineers drawings, boundary treatment layout and landscape layout.

Rev	Date	Revision	Initial
-----	------	----------	---------

+ Client

 **casey** PRO-ENVIRONMENT

ILLUSTRATIVE SITE SECTIONS

+ Project

Proposed Residential Development
Sunnyhills Road,
Leek

Job No	Drg No	Drawn	Rev
21039	07	ABE	--
Scale	Date	Stage	
1:200 @ A1	AUGUST 2021	FOR APPROVAL	

mpsl planning & design ltd
14 west point enterprise park,
clareance avenue, trafford park,
manchester. M17 1QS
t: 0161 772 1999
e: info@mpsltdesign.co.uk
www.mpsltdesign.co.uk

mpsl planning&design