




North Eastern Elevation

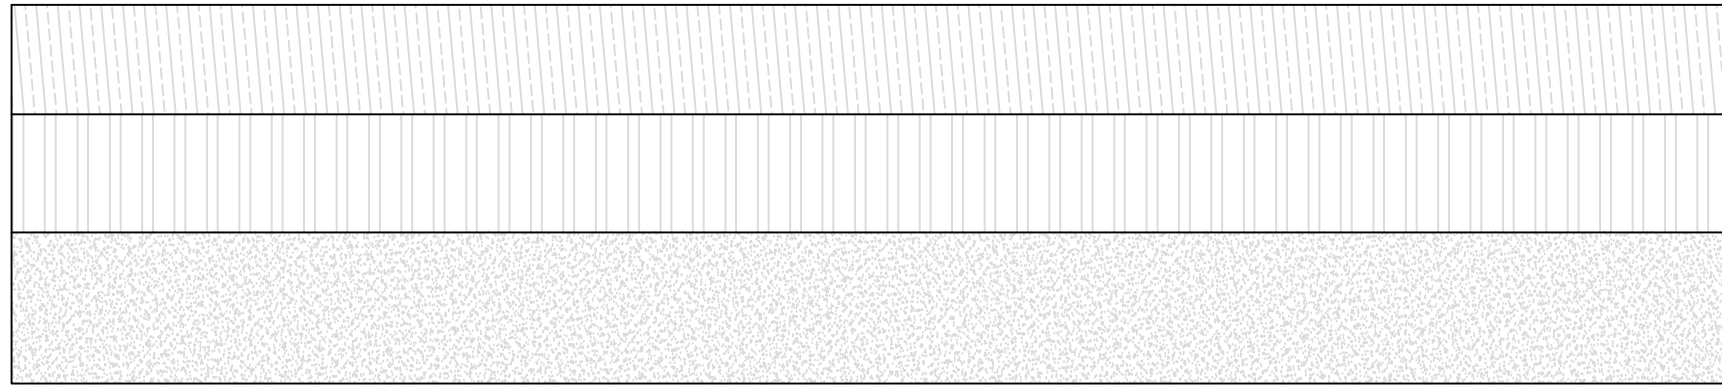




South Western Elevation

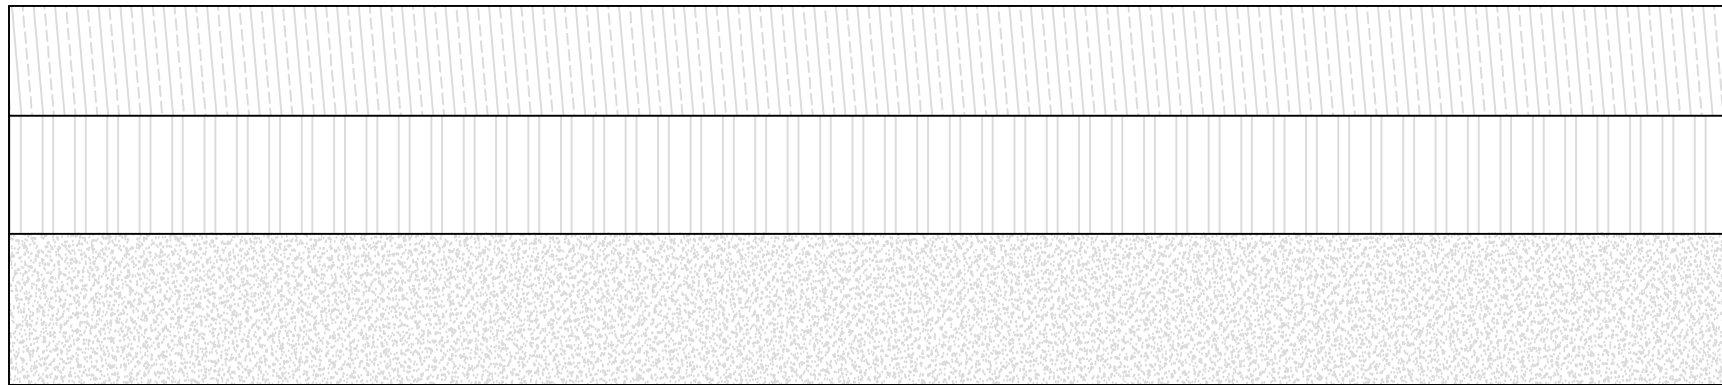

South Eastern Elevation

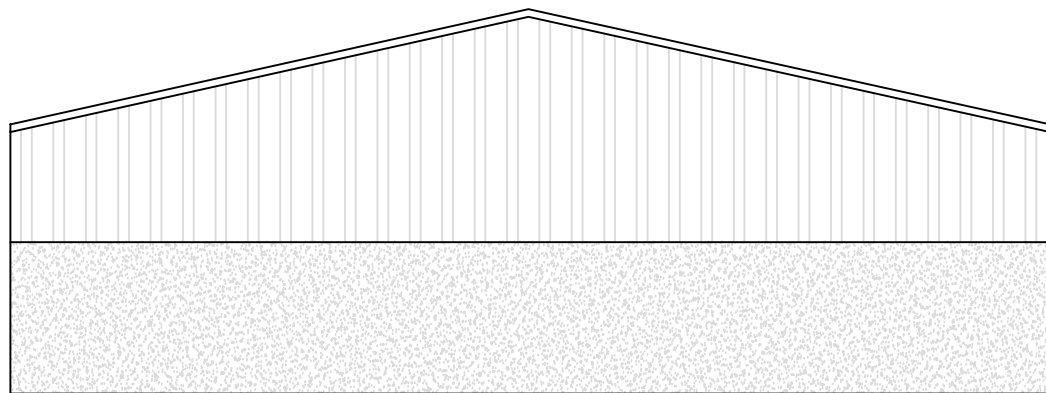

North Western Elevation

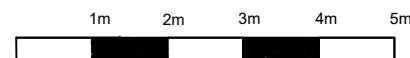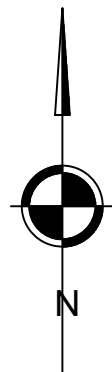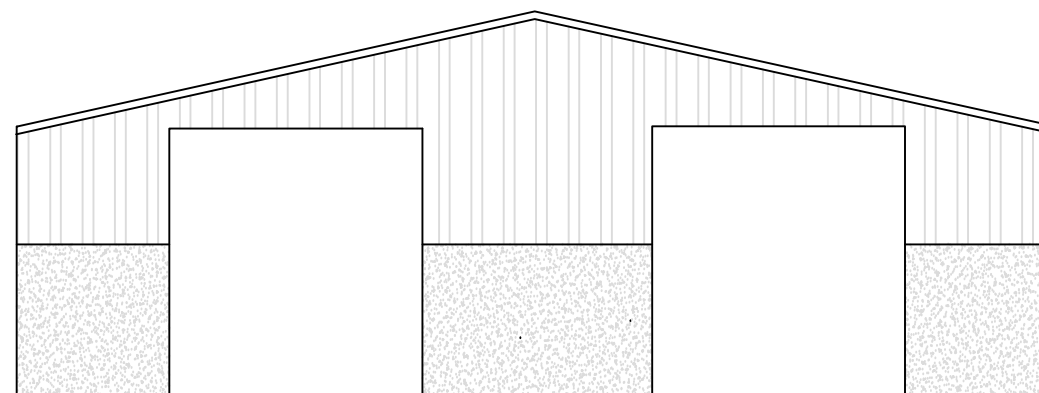

1:100 at A3

**Graham Watkins &
Co**

Scale 1:100 at A3

Chris Lovatt

**Sprinks Farm
Dingle Lane
Rushton Spencer
Macclesfield
SK11 0RX**

EJG