


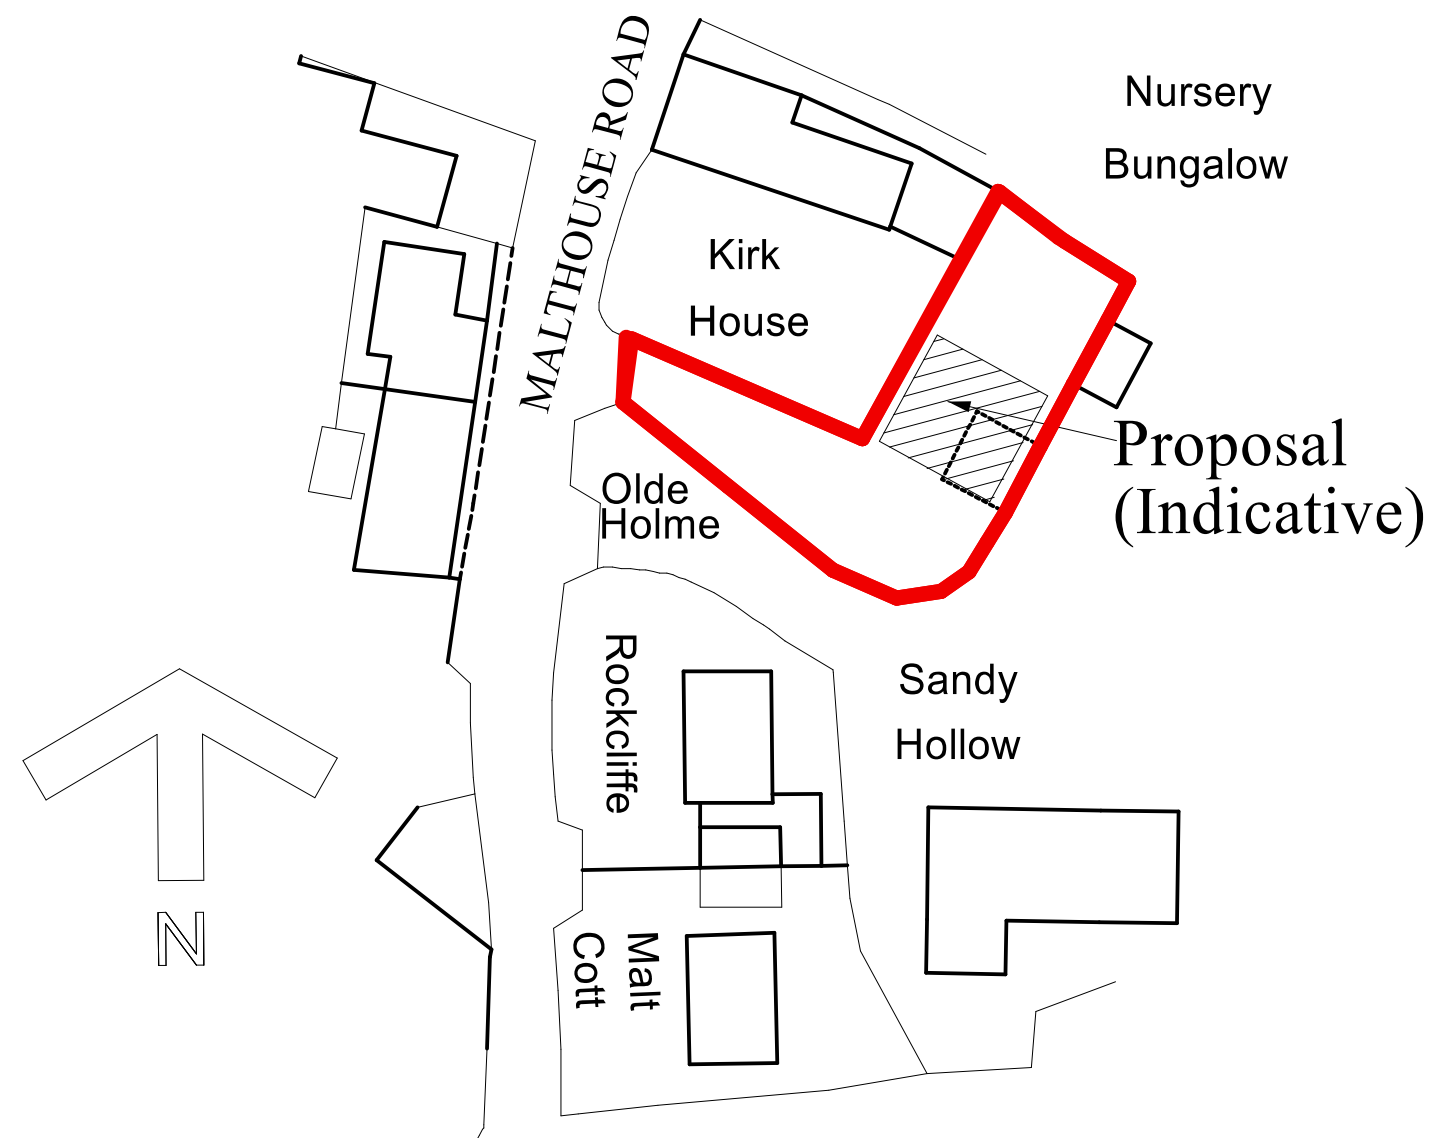

BLOCK PLAN



Ordnance Survey (c) Crown Copyright 2021. All rights reserved. Licence number 100022432

LOCATION PLAN

MR. MARK SWINSON

DATE AUGUST 2021

PROPOSED NEW DWELLING

AT
KIRK HOUSE,
MALTHOUSE ROAD,
ALTON,
STOKE-ON-TRENT.
ST10 4AG

SCALE (at A2):
BLOCK PLAN 1:500
LOCATION PLAN 1:1250

DRAWN BY:

MALCOLM SALES
QUANTITY SURVEYORS, DESIGNERS
& BUILDING COST CONSULTANTS
CHURCHILL SUITE,
LULWORTH HOUSE,
51, HIGH STREET,
CHEADLE, STOKE-ON-TRENT,
STAFFS. ST10 1AR
TEL: 01538 757233
MOB: 07889 225437
E-MAIL: Malcolm.sales@salesqs.co.uk

AS PROPOSED

FOR OUTLINE PLANNING
APPLICATION

DRAWING NR. 2105/04/01