
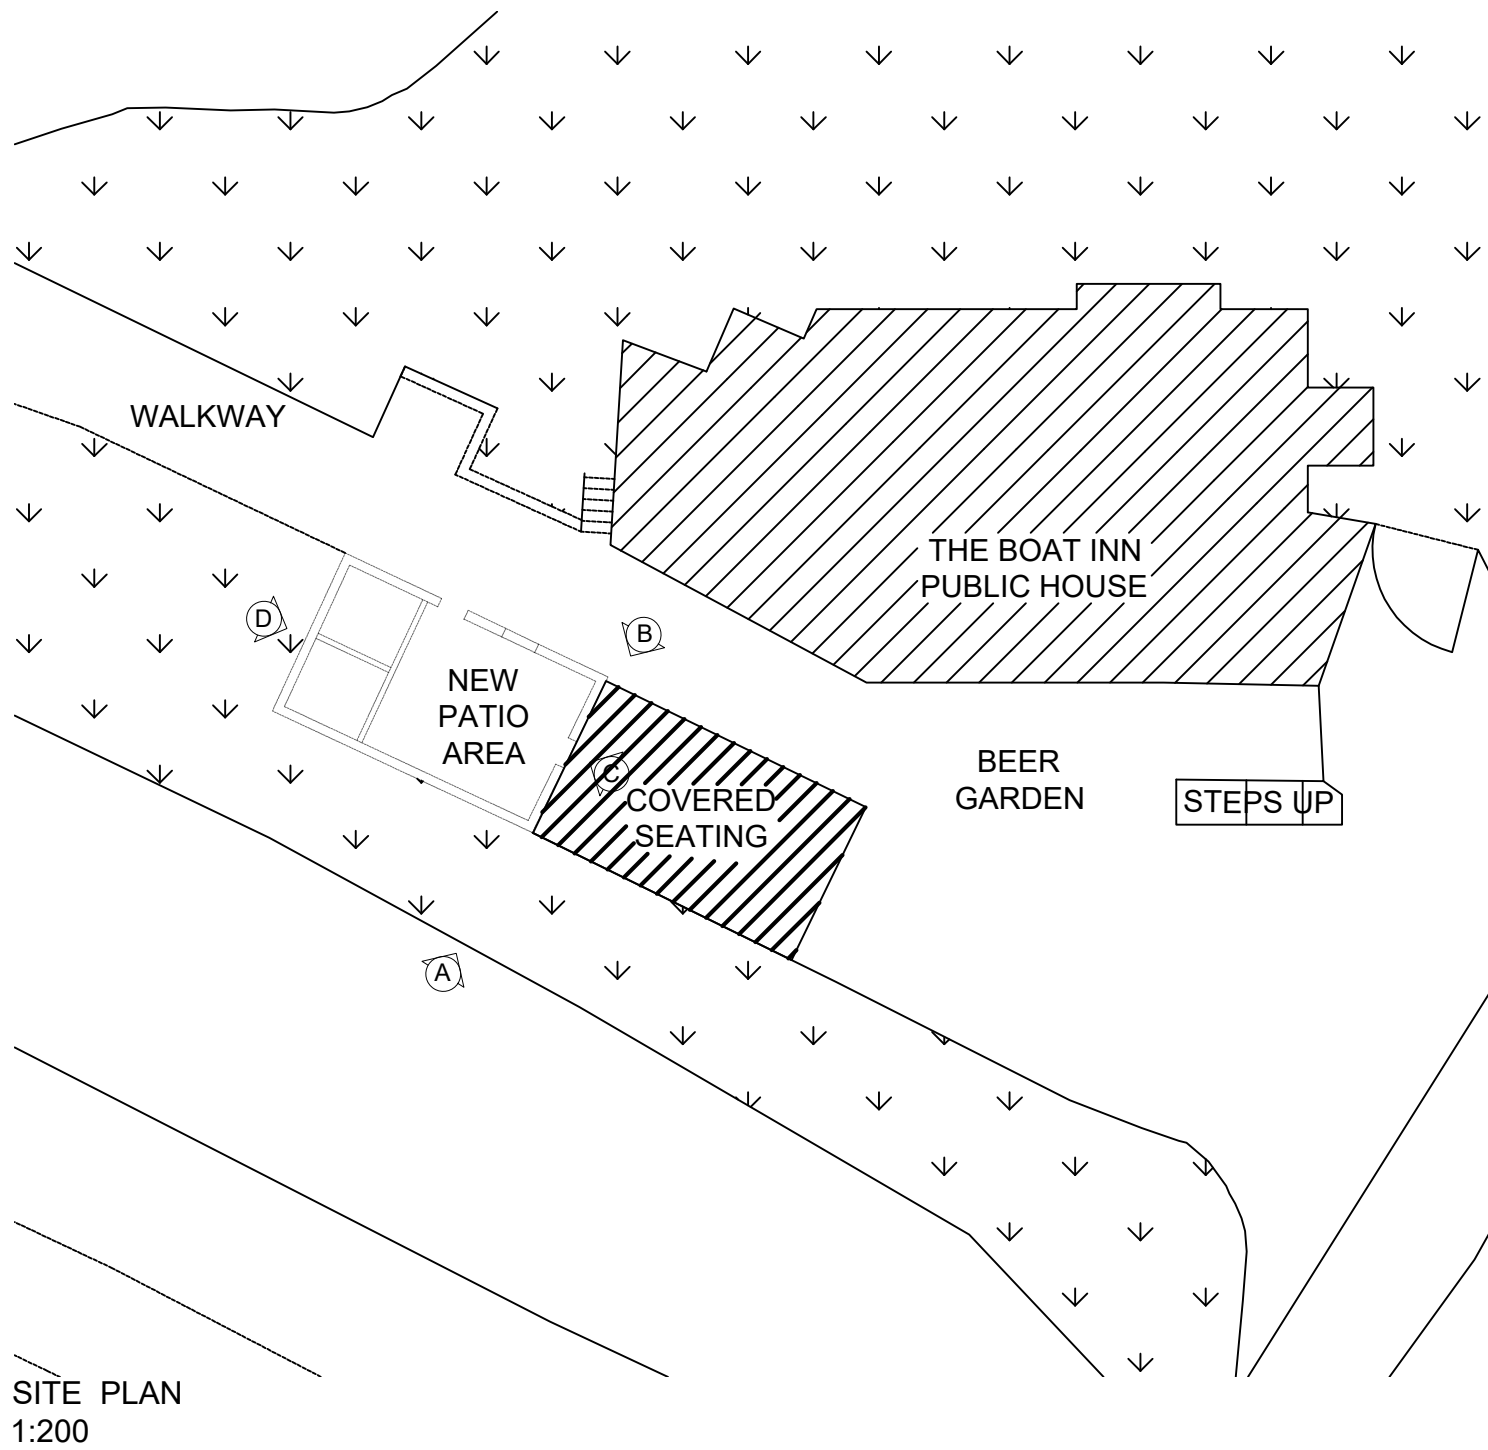
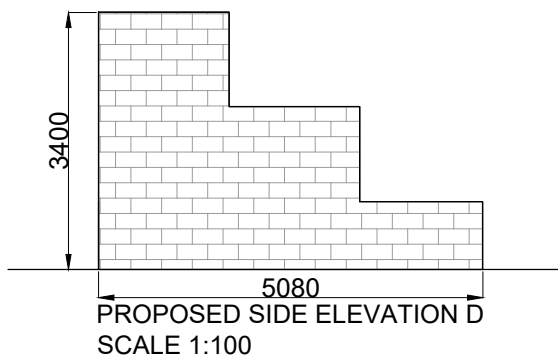
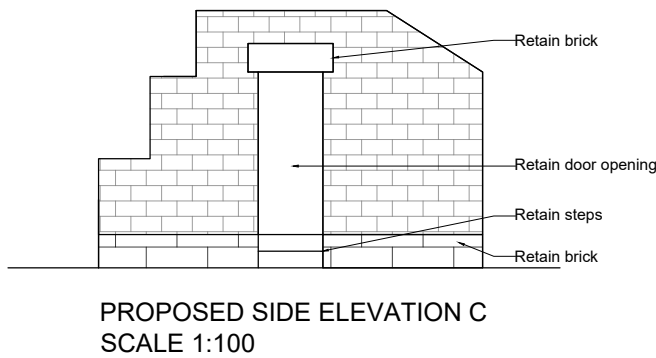
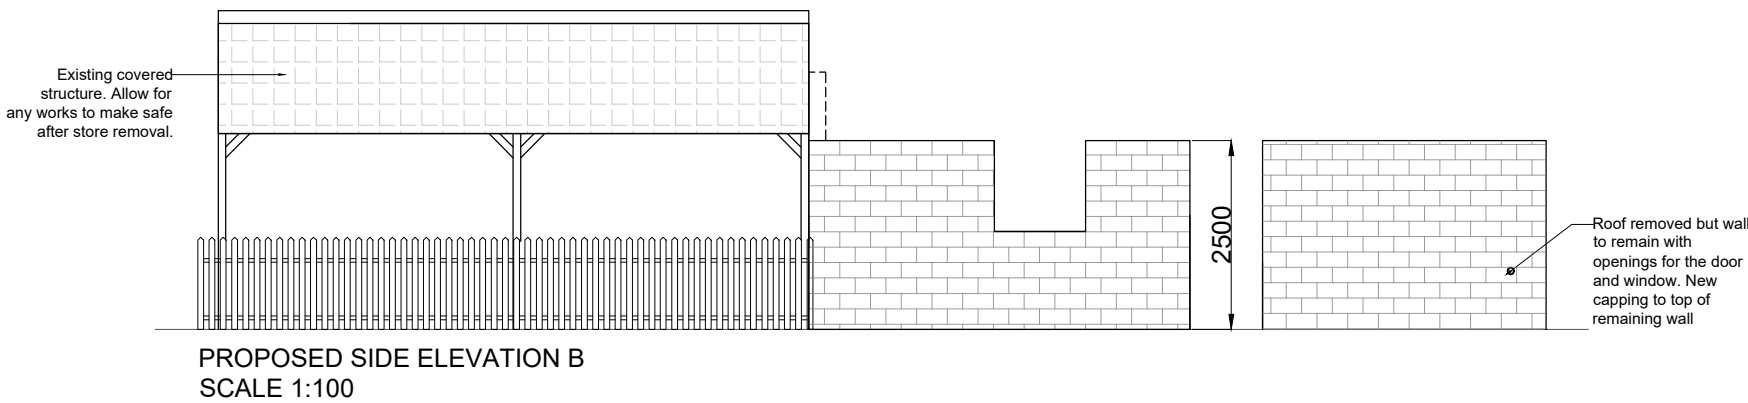


Contractors responsibility to check all site dimensions & levels prior to commencing works.
Contractor to comply in all respects with current building regulations & guidelines whether specified on this drawing or not.
The drawing must be read & checked against any other specialist drawings provided by the company or by consultants.
This drawing and the works depicted are the copyright of the company & may not be replicated without written permission.

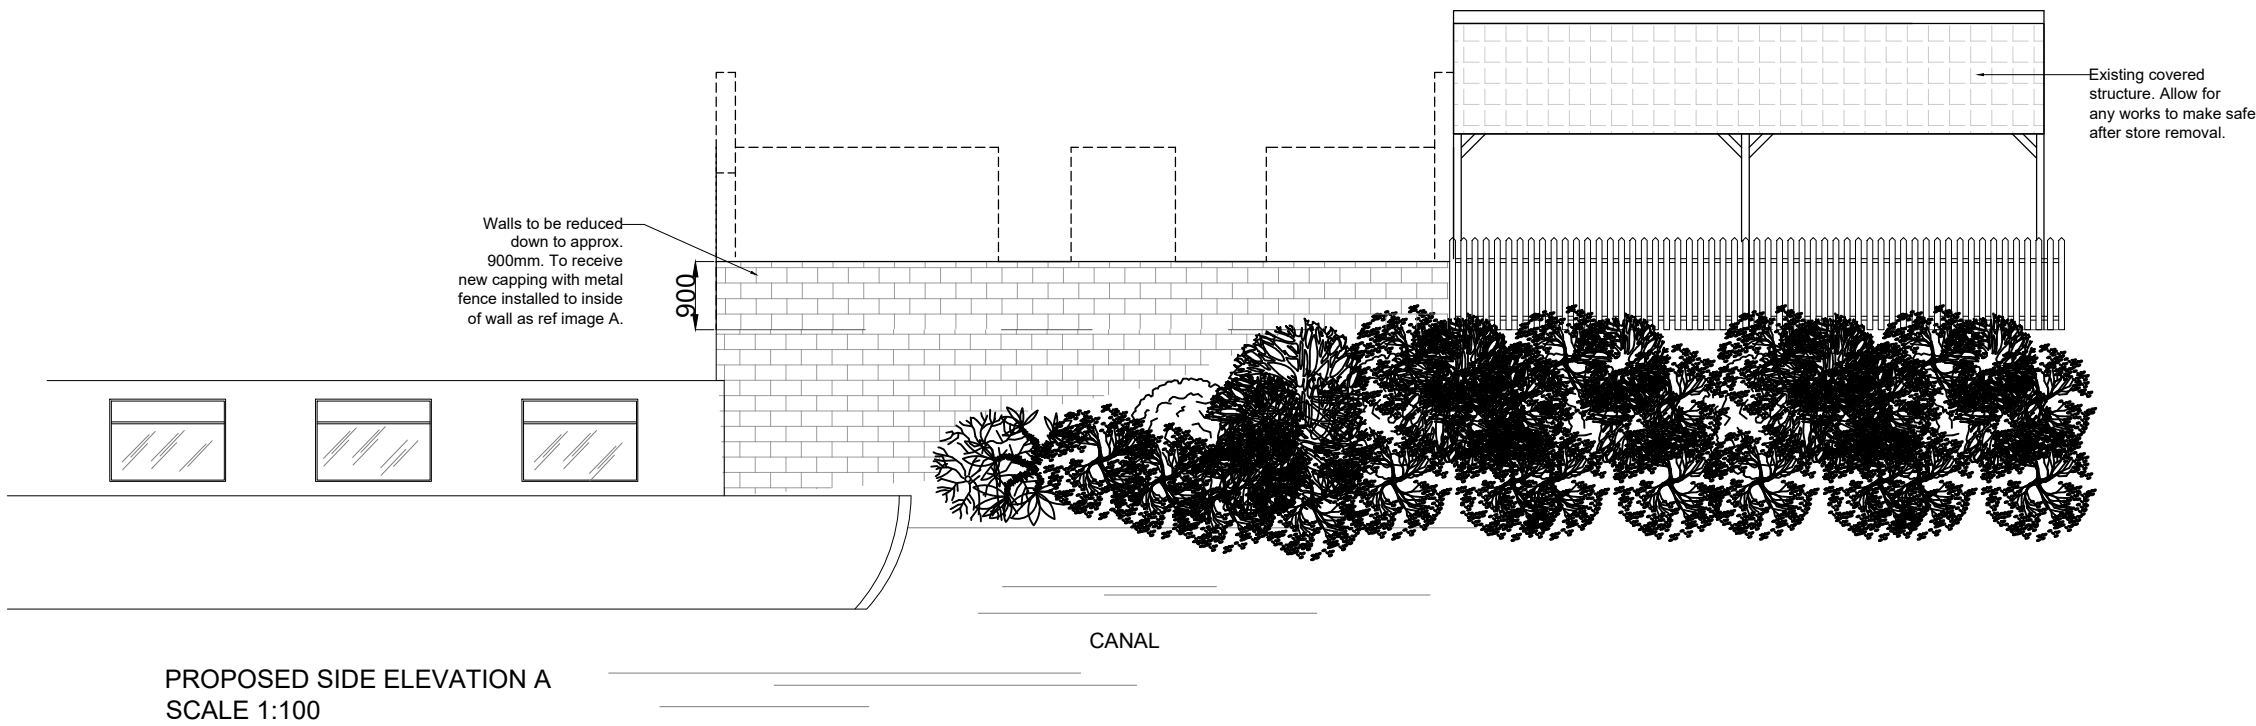

REF IMAGE A - FENCE

REV	DETAILS	SK	BY
PROJECT Boat Inn Basford Bridge Leek, ST13 7EQ			
TITLE PROPOSED ELEVATIONS			
SCALE 1:100 @ A2		DATE August 2021	
DRAWN BY SK	CHECKED BY -	DRAWING No. 0221/15285/P-EL	REV -
MARSTON'S PUBS AND BARS, MARSTON'S HOUSE, BREWERY ROAD, WOLVERHAMPTON, WV1 4JT. Tel: 01902 711811			