



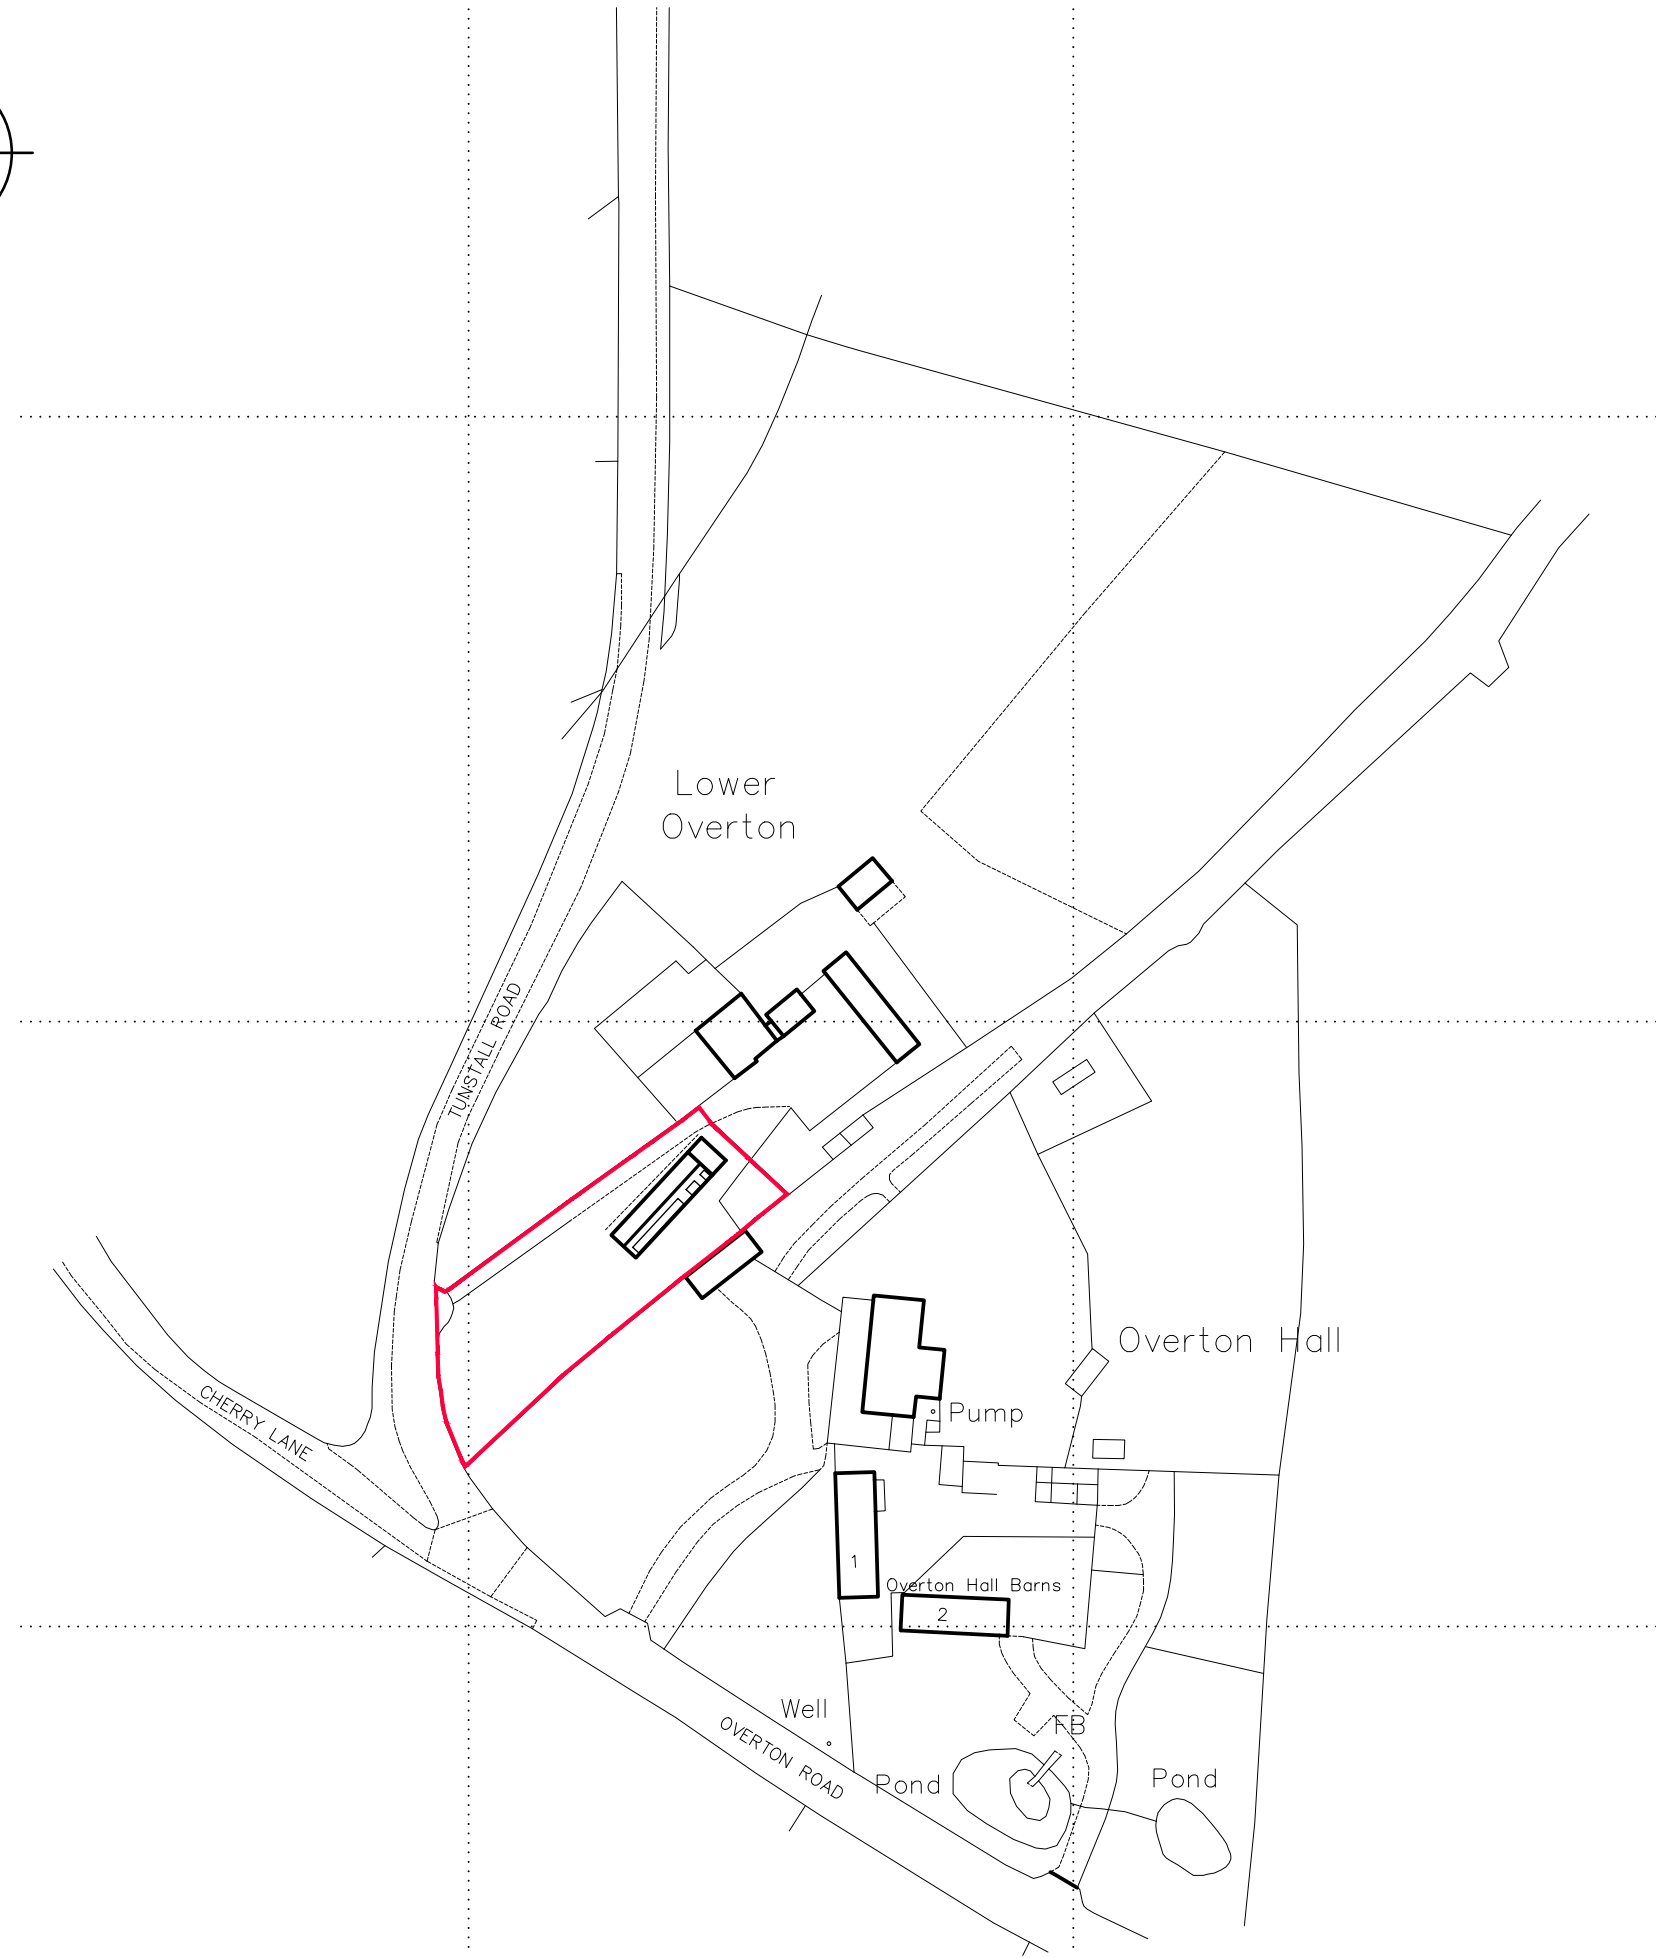

Ordnance Survey (c) Crown Copyright 2017. All rights reserved. Licence number 100022432

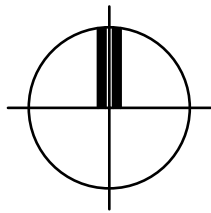

THIS DRAWING AND THE BUILDING WORKS DEPICTED ARE
COPYRIGHT OF THE ARCHITECTS AND MAY NOT BE
REPRODUCED EXCEPT BY WRITTEN PERMISSION.

REVISIONS

LETTER	REVISION	DATE	BY
--------	----------	------	----

BOWER EDLESTON
ARCHITECTS

SWEETBRIAR HALL, NANTWICH, CHESHIRE CW5 5RW
TELEPHONE: 01270 624129 FACSIMILE: 01270 627684
E M A I L : A D M I N @ B O W E R - E D L E S T O N . C O M
W E B S I T E : W W W . B O W E R - E D L E S T O N . C O M

PROJECT
LOWER OVERTON HALL

TITLE
LOCATION PLAN

SCALE	1:1250@A3	DRAWN BY	MLT
DATE	AUG 2021	STAGE	
DRG.No	6808 29	REVISION	