



KIM SEXTON DESIGN
CLIFTON HOUSE
MAYFIELD
ASHBOURNE
DERBYSHIRE
DE6 2HN
07793 543 120

SITE ~ THE BUNGALOW
ST10 2HJ
"NEWCLOSE"

SCALE ~ 1:100
DETAIL ~ PLANS
PROPOSED

MEASUREMENTS
TO BE CHECKED
ON SITE
DRAWINGS FOR
PLANNING ONLY

Nc 8.21.003

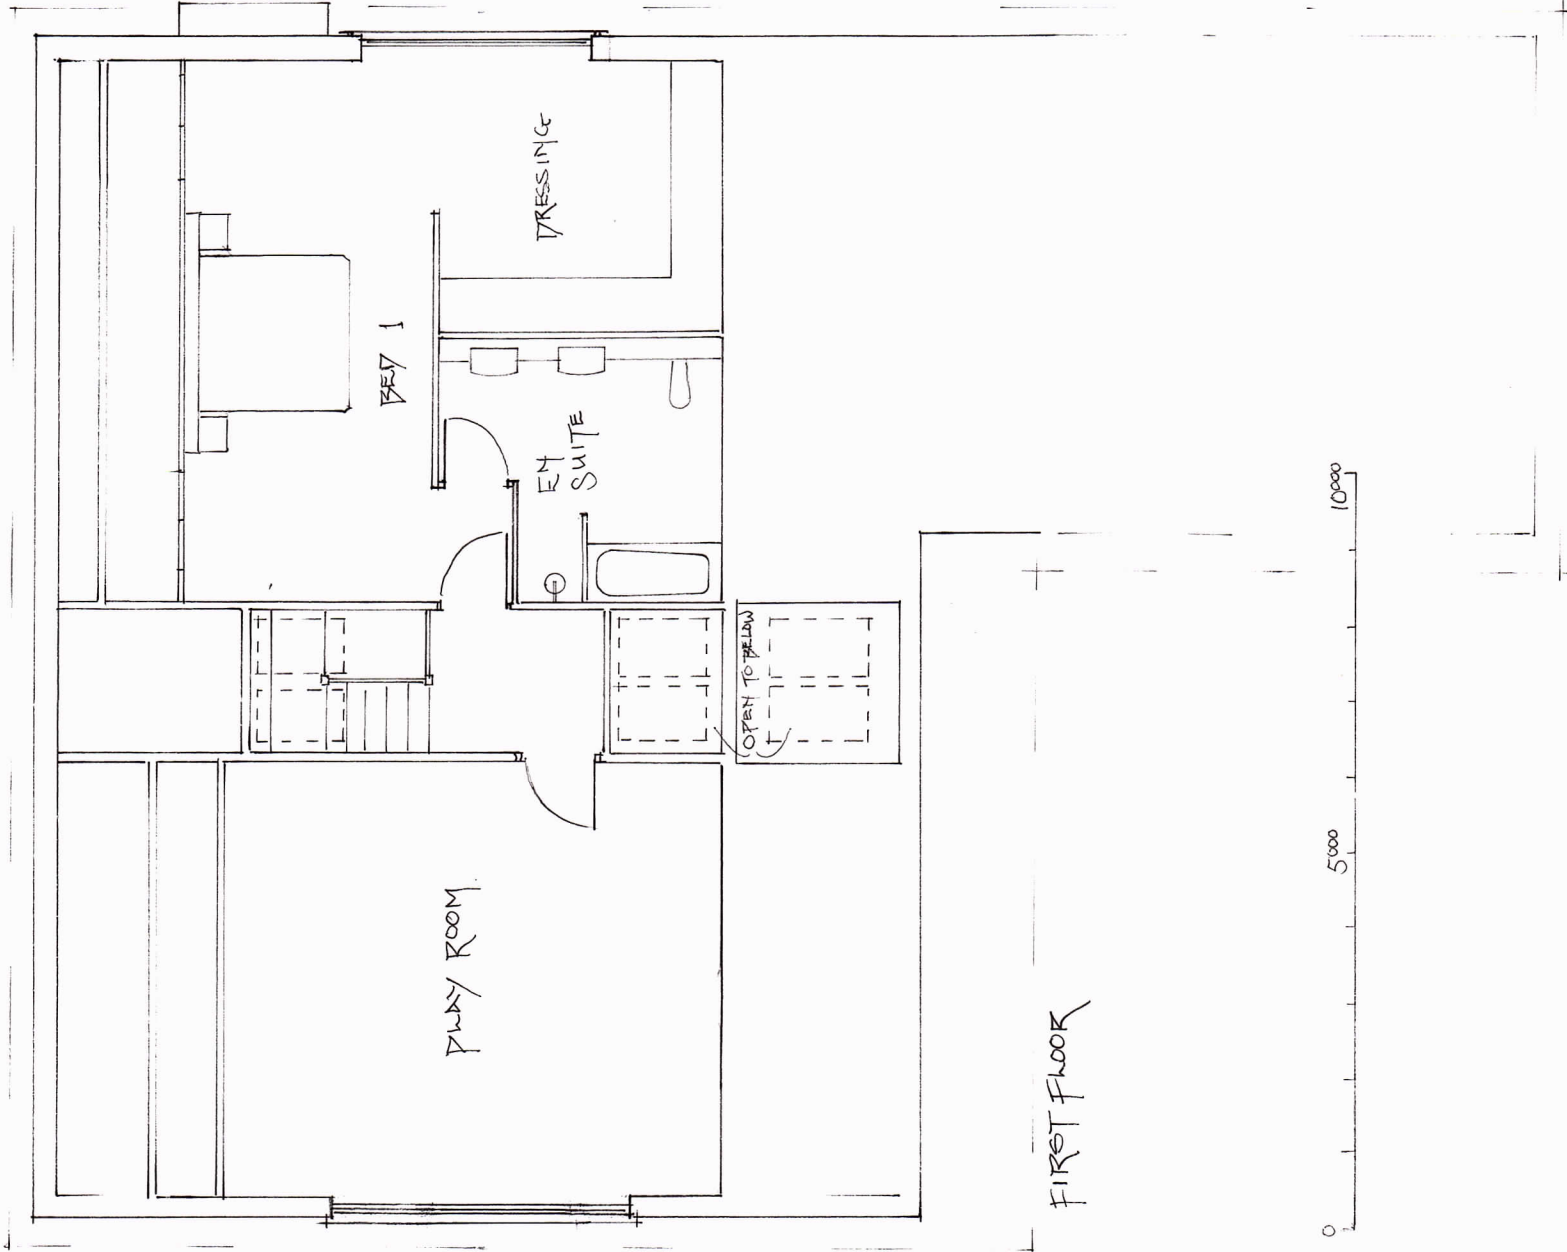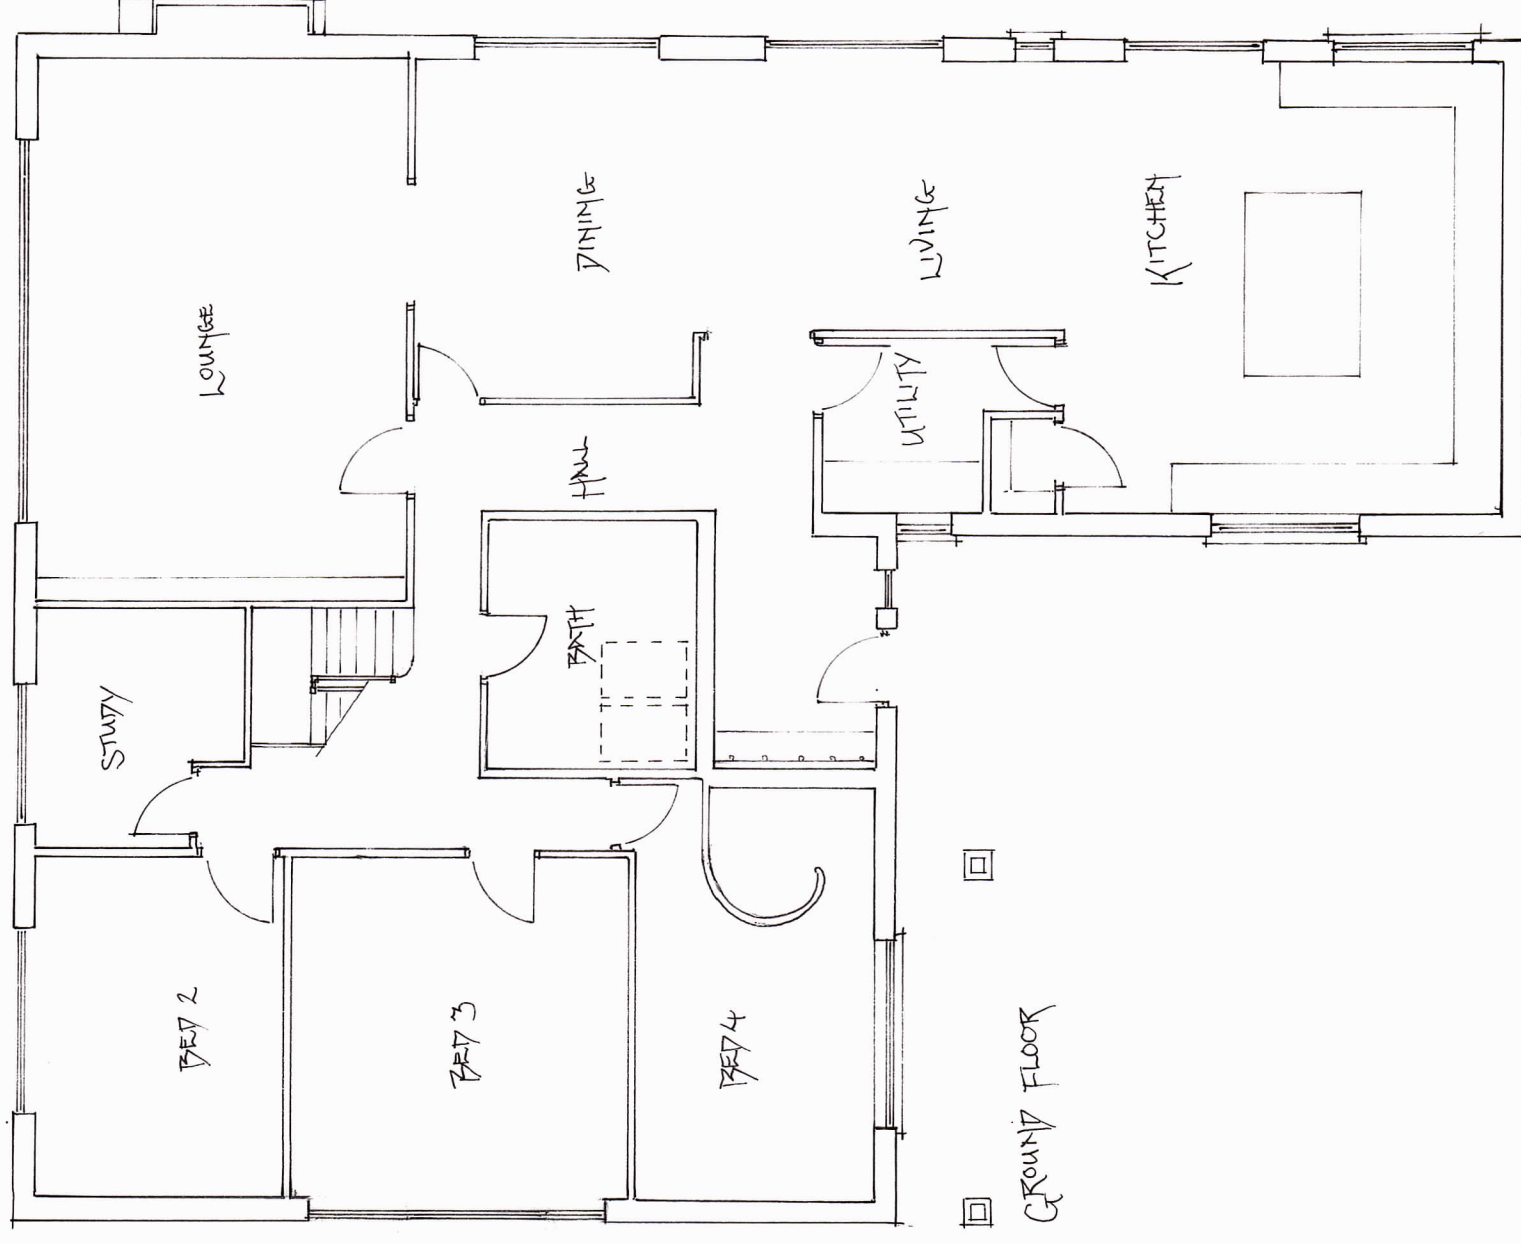

0 5000 10000