


REF: SMD/2021/0487

HALLWATER FARM,
HALLWATER,
ENDON,
ST9 9HG.

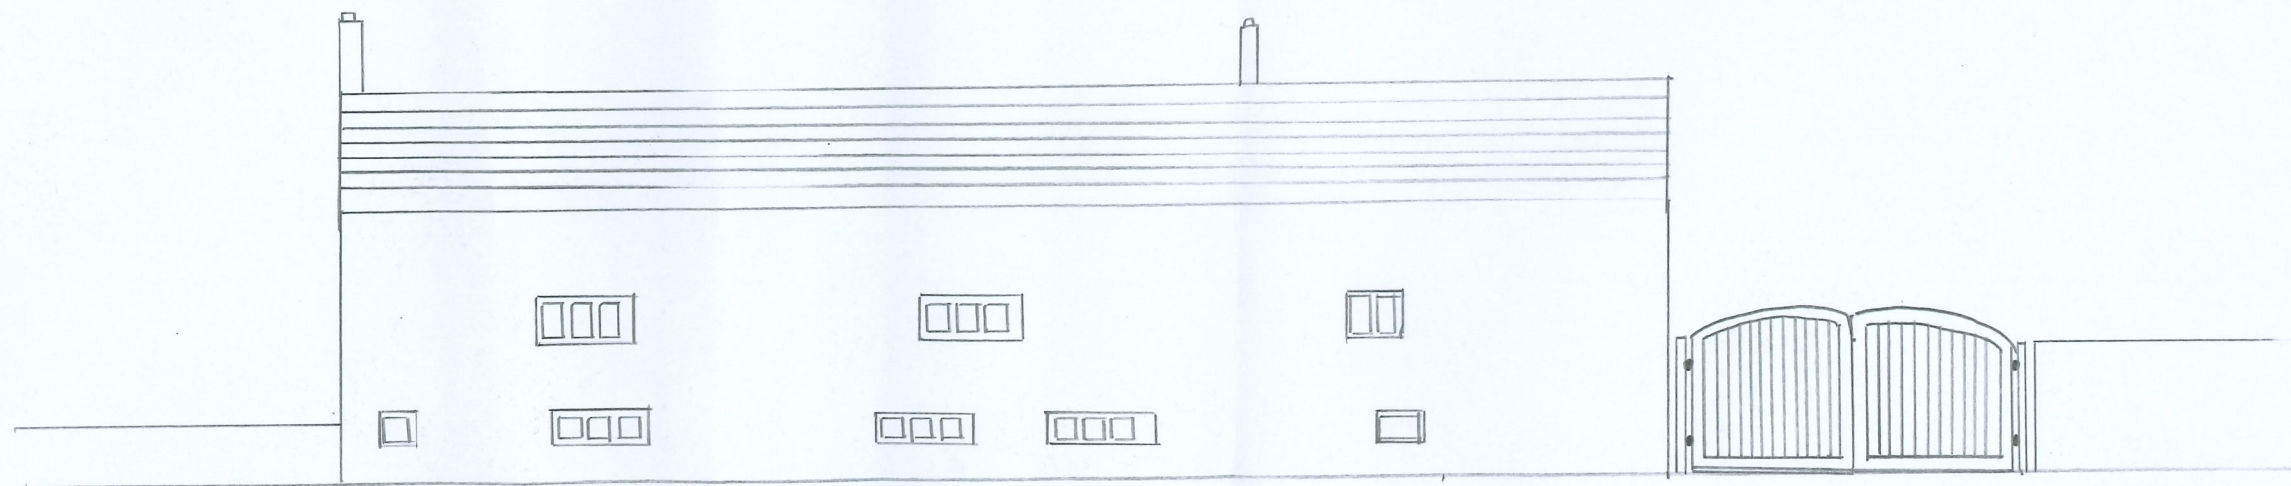

FRONT ELEVATION 1:100
EXISTING AND PROPOSED